


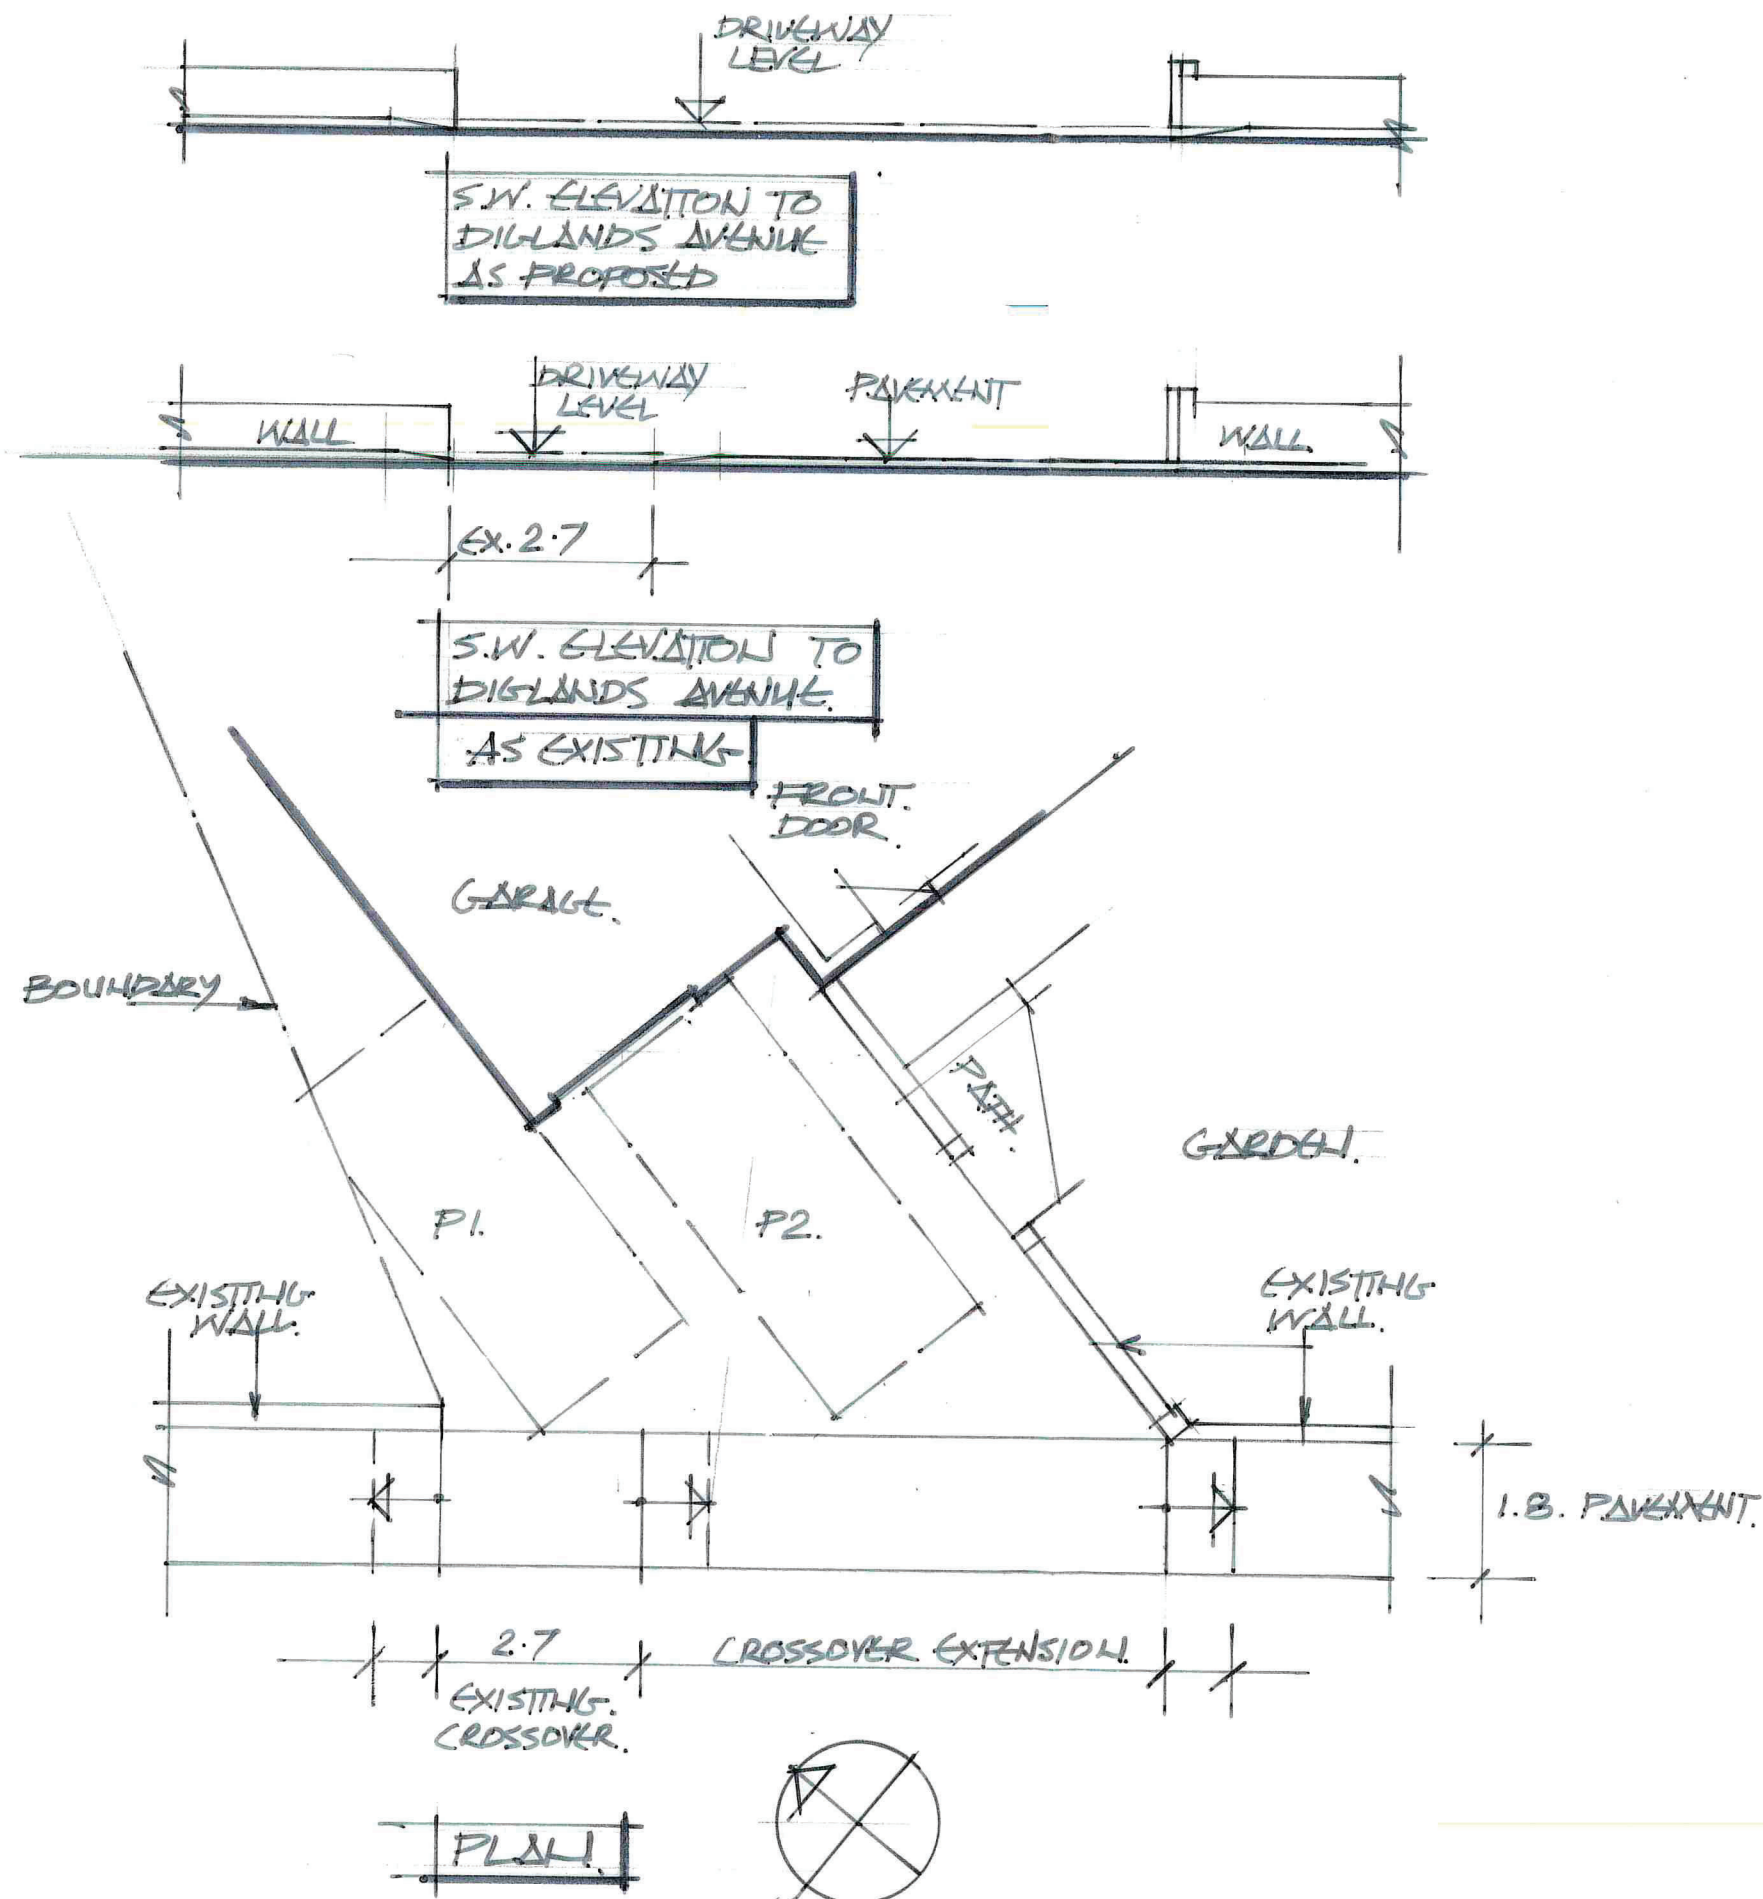

0 1 2 3 4 5
SCALE METRES

CLIENT: MR S. WHITTHURCH

PROJECT: 8 DIGLANDS AVENUE, NEW MILLS

TITLE: PROPOSED CROSSOVER EXTENSION

A P DESIGN
ARCHITECTS AND PLANNING CONSULTANTS
4 KINDER VIEW, NEW MILLS, HIGH PEAK, SK22 4DB
TEL: 01663 742169
MOB: 0781 461 2970

SCALE:	DRAWING NO:	REV:
1:100	01	A