
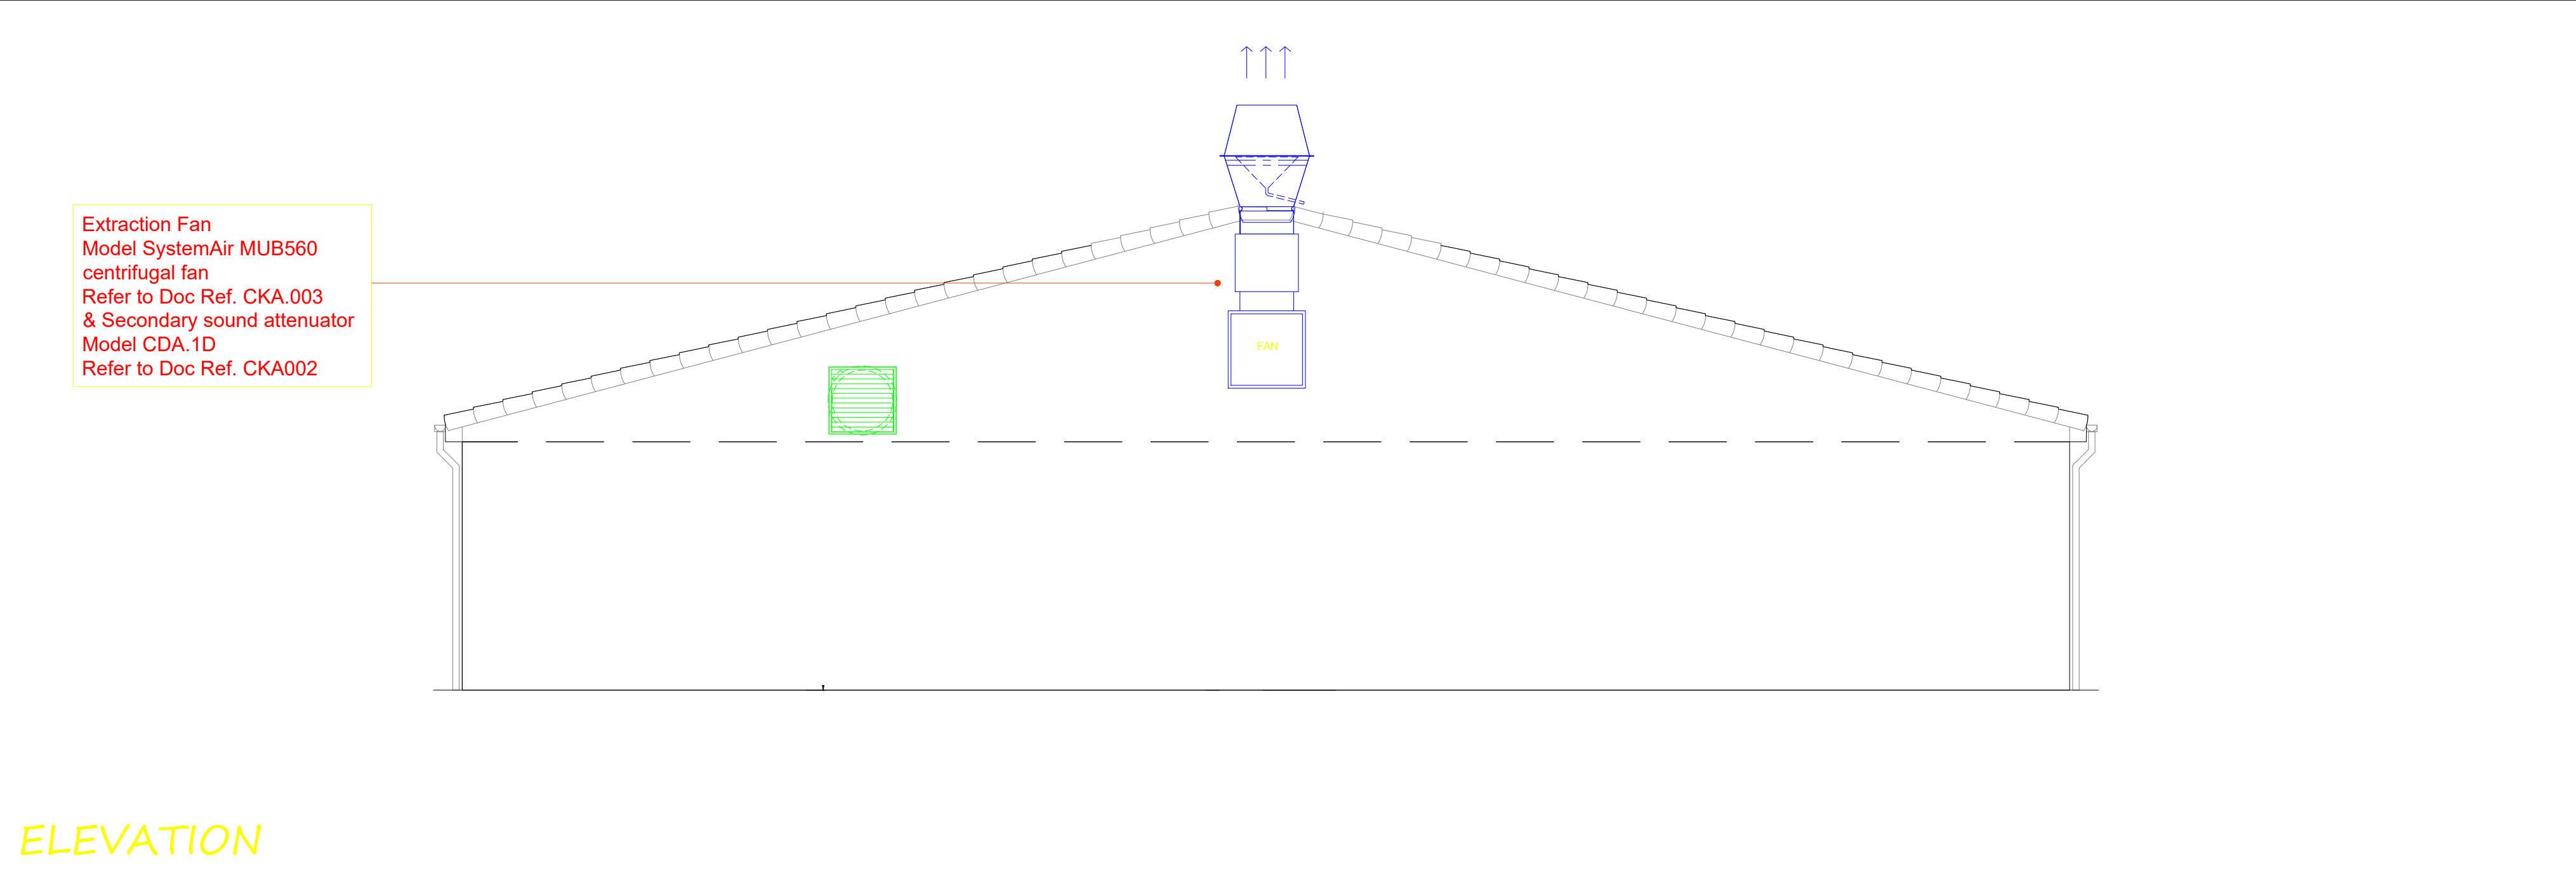
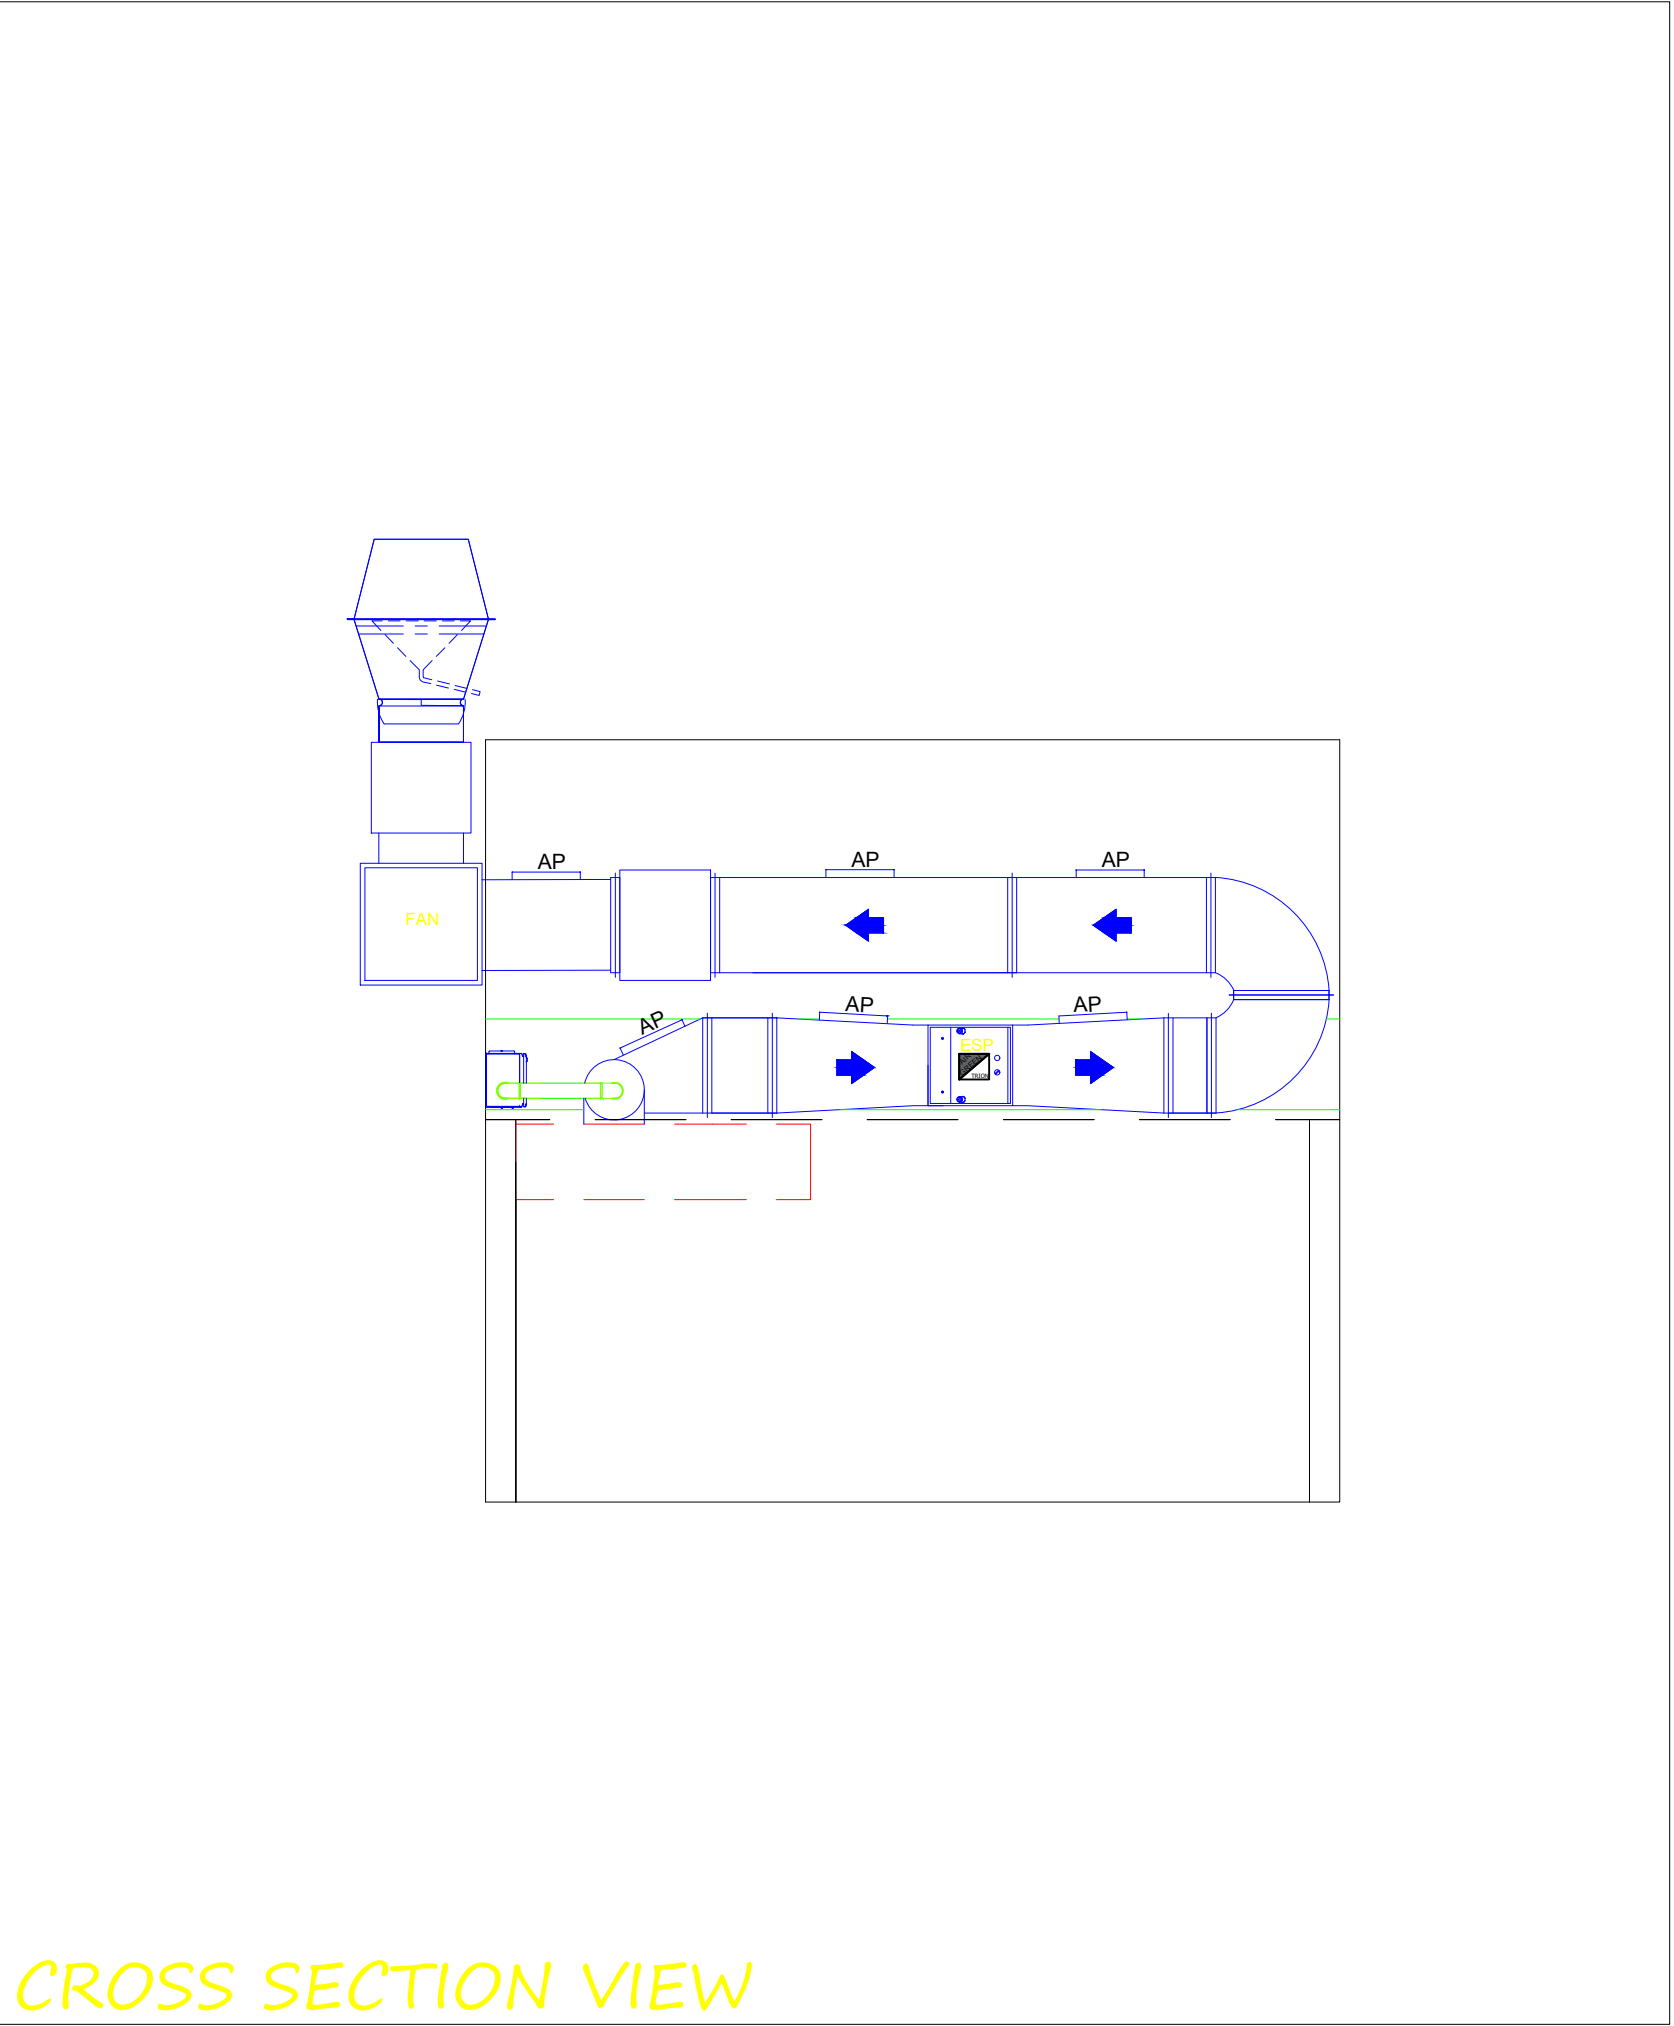


PROPOSED LAYOUT OF VENTILATION SYSTEM

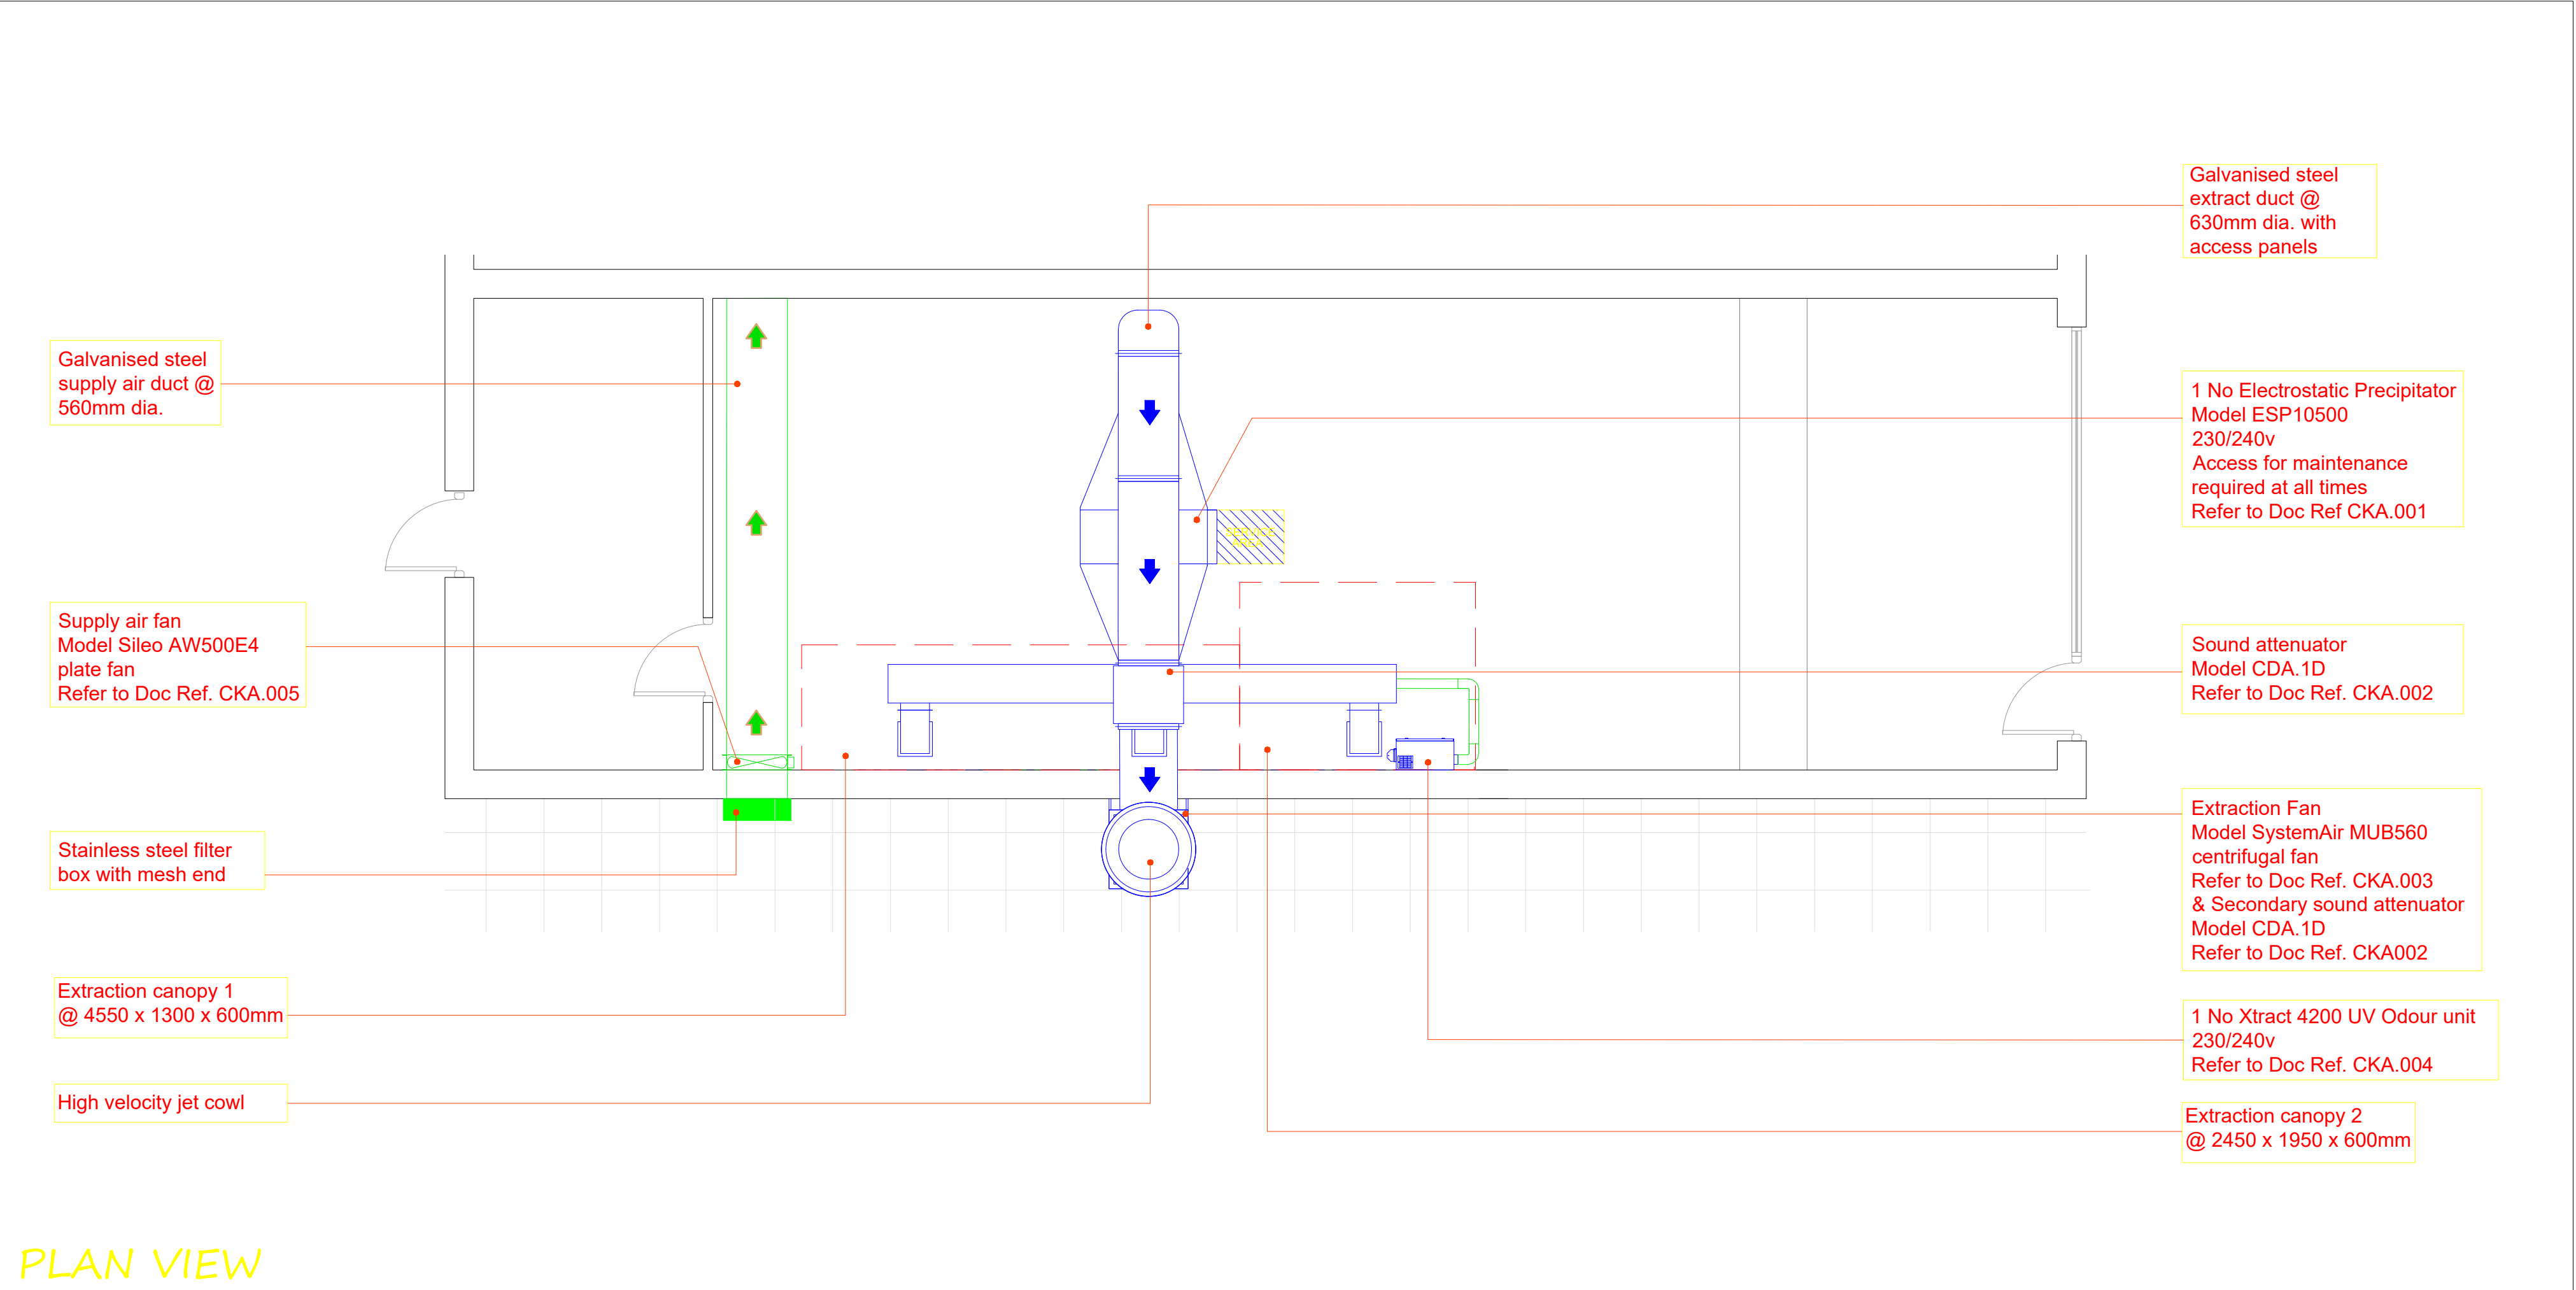

SITE MEASUREMENTS

DO NOT SCALE FROM THIS DRAWING. MEASUREMENTS ARE INDICATIVE AND SHOULD BE CHECKED ON SITE AND CONFIRMED PRIOR TO COMMENCEMENT OF ANY CONSTRUCTION WORK OR MANUFACTURING. THIS DRAWING IS COPYRIGHT OF CKA LTD AND MAY NOT BE COPIED OR REPRODUCED IN ANY FORM WITHOUT WRITTEN APPROVAL.

 **COMMERCIAL KITCHEN ASSISTANCE LIMITED**

Unit 2 Radiant Works | Burnley Road | Rossendale  
Lancashire | BB4 8EW

T: 01706 260378 M: 07412 680374  
E: info@ck-assistance.co.uk  
[www.ck-assistance.co.uk](http://www.ck-assistance.co.uk)

CLIENT: ASHLEY BARON & ANITA LORENZO

SITE: UNIT 1 MELANDRA CASTLE ROAD, GLOSSOP, SK1 3UQ

|                |        |             |
|----------------|--------|-------------|
| DRAWN BY: NH   | Scale: | Drawing No: |
| DATE: 27.03.24 | 1:50   | 1375_EX_A   |

| REV. | DATE     | REVISION                                          | BY |
|------|----------|---------------------------------------------------|----|
| A    | 12.04.24 | ANNOTATION ADDED TO NOISE ATTENUATOR ON ELEVATION | NH |
|      |          |                                                   |    |