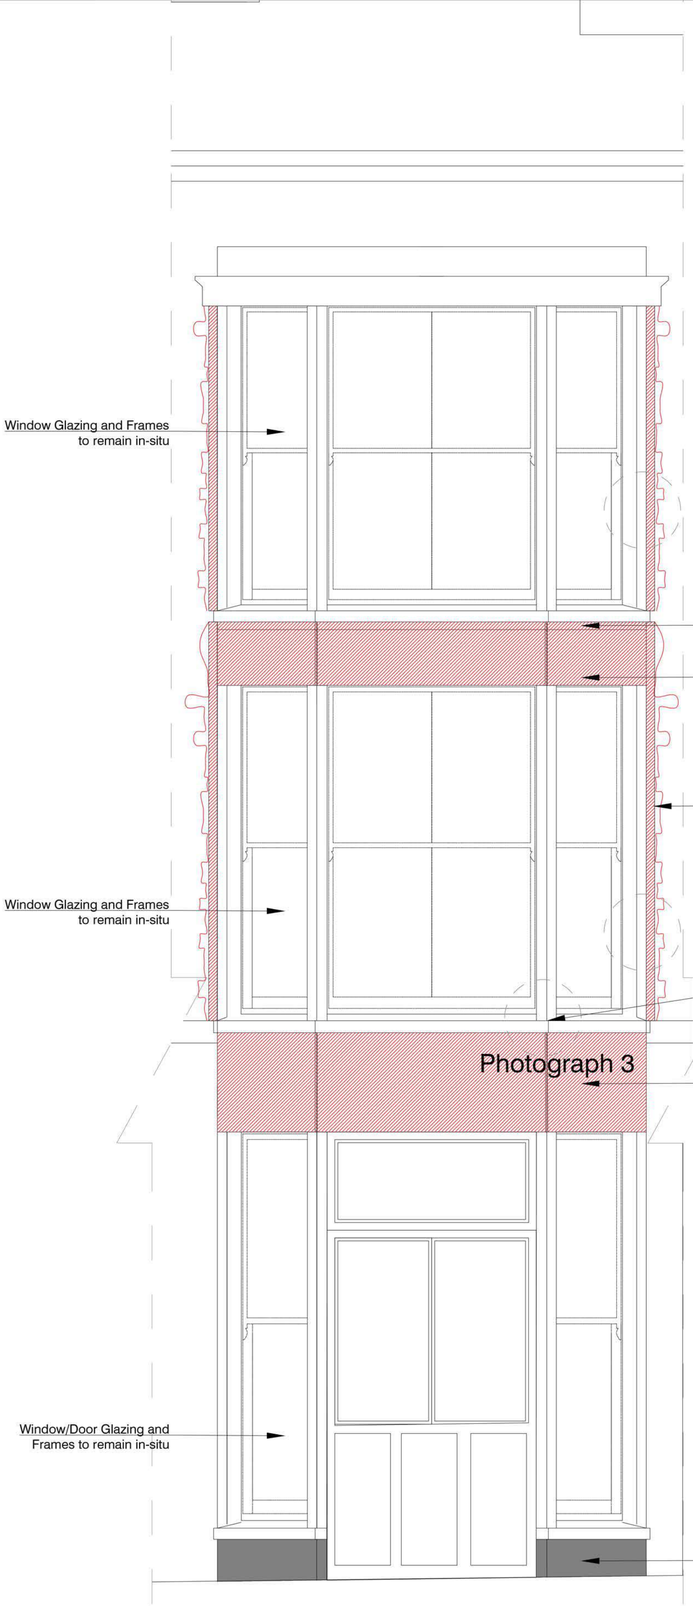

Photograph 1

BAY 02 EXISTING/DEMOLITION
SCALE - 1:30 @ A2

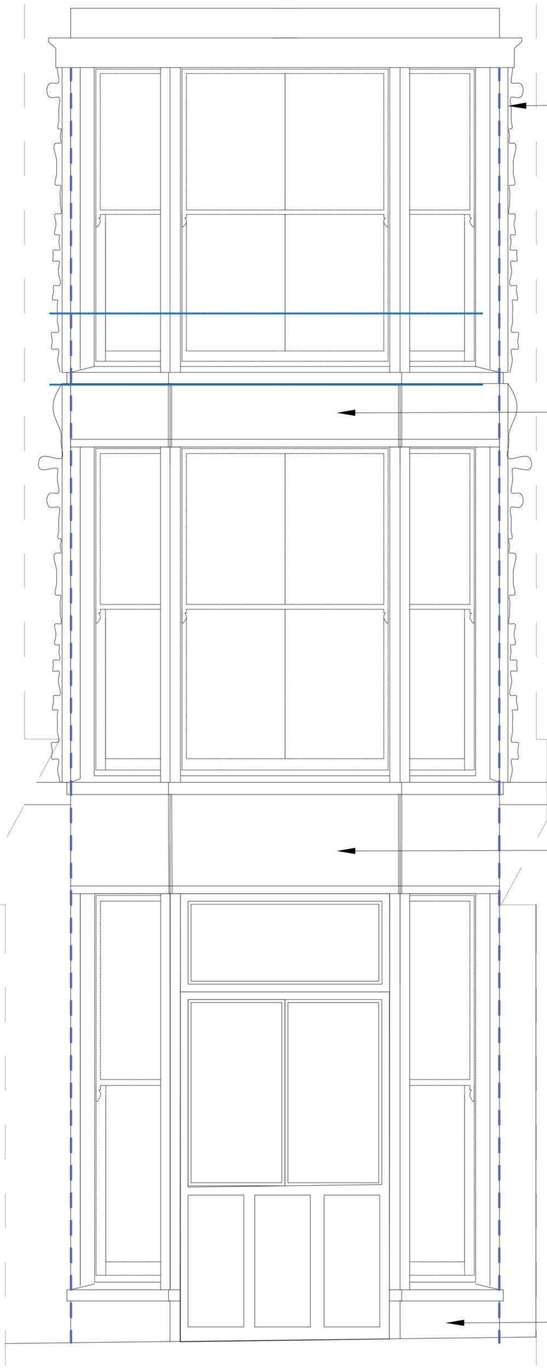

BAY 02 PROPOSED/SCOPE OF WORKS
SCALE - 1:30 @ A2

Photograph 1

Photograph 2

Photograph 3

Rake out any failing, hard or cementitious mortar to the junction between bay windows and stonework, and upto 200mm offset from bay windows. Repoint using Lime based mortar as per specification in Design and Access Statement (colour to be approved on site with Architect/Conservation Officer) the joint between timber window frames and stone work.

Carefully remove.

REV	DETAILS	DATE
A	ISSUED FOR PLANNING	070324

REVISIONS

CLIENT
Premier Estates

PROJECT
Sandringham Court
Buxton
SK17 6RS

DRAWING TITLE
WINDOW BAY 02 SCOPE OF WORKS

DRAWN BY	CHECKED BY
LW	AW
DATE	SCALE
07.03.24	VAR

DRAWING NO
CPS23 126 211

cube.
Project Management | Building Surveyors
Heritage Consultants | Design Services
502 Birchwood One | Dewhurst Road | Warrington | WA3 7GB
t: 01925 831 710
e: admin@cubepsl.co.uk | w: www.cubepsl.co.uk