
Drawing Number
167330-WDC-DRG-CIV-003

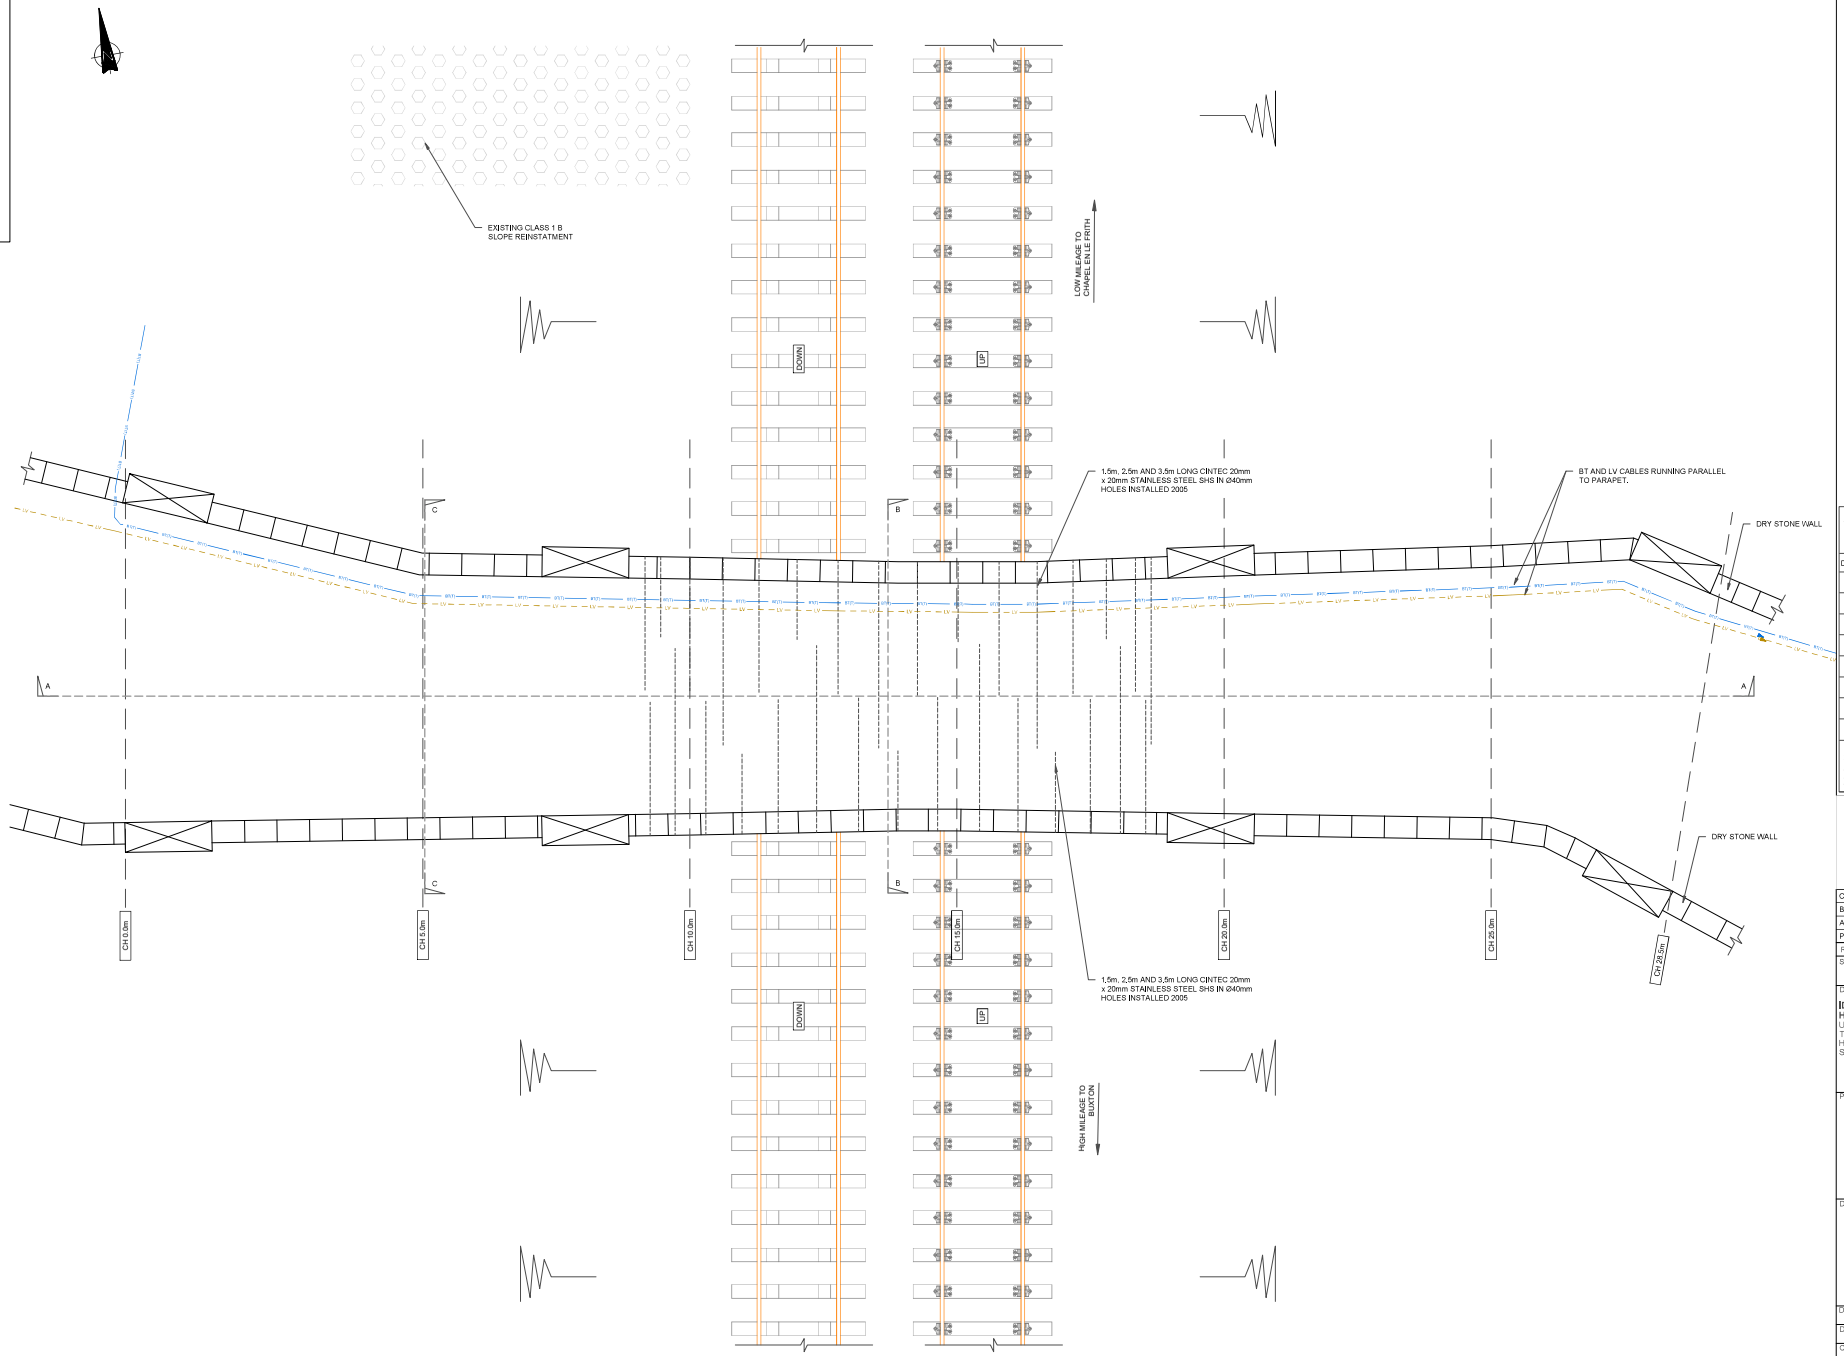

PLAN ON BRIDGE

SCALE: 1:50

2500 1000 0 1000 2000 3000 4000 5000
ORIGINAL SCALE AT A1 - 1:50 ALL DIMENSIONS IN MILLIMETRES

1. ALL DIMENSIONS ARE IN MILLIMETRES UNLESS STATED OTHERWISE
2. DO NOT SCALE FROM THIS DRAWING
3. THIS DRAWING IS BASED ON AVAILABLE NETWORK RAIL RECORD INFORMATION. THE DEFECTS ARE BASED ON THE MOST RECENT DETAILED EXAM REPORT DATED 04/05/2021.

APPROVED FOR CONSTRUCTION

Signed by _____
Contractor's Engineering Manager (Design Phase)

Signed by _____
Contractor's Engineering Manager (Construction Phase)

DEFECTS KEY

- HN — HOLLOW OR BULGING BRICKWORK / STONEWORK
- S1 S2 S3 — SPALLING
- DL DM — MISSING / LOOSE BRICKWORK
- J1 J2 J3 — OPEN JOINTS
- FL FC — FRACTURES
- V — MOSS / VEGETATION
- WATER INGRESS
- SAPLING TO BE REMOVED AND TREATED TO PREVENT REGROWTH, RAKE OUT AND REPOINT TO MAKE GOOD
- OPEN CORE HOLES TO BE FILLED WITH NON-SHRINK GROUT FOSROC CONBEXTRA GP OR SIMILAR APPROVED

IMPORTANT CDM / H&S NOTE

THE DESIGNERS WOULD DRAW THE READER'S ATTENTION TO THE KEY RESIDUAL HEALTH AND SAFETY RISKS THAT HAVE NOT BEEN ELIMINATED FROM THE DESIGN, SHOWN ON THIS DRAWING, BY THE DESIGN PROCESS.

DRA REF:	SIGNIFICANT DESIGNERS IDENTIFIED HAZARDS
A1.01	OVERHEAD POWER CABLES
A1.02	BURIED SERVICES
A1.03	PUBLIC FOOT PATH
A1.04	ADJACENT RESIDENTIAL PROPERTIES
A1.05	FAILURE OF SPANDREL
A1.06	ECOLOGY SURVEY
A1.07	LOW EXISTING PARAPET
A1.08	DRAINAGE

FOR MORE DETAILS ON THE HIGHLIGHTED HAZARDS REFER TO THE DESIGNER'S RISK ASSESSMENT FOR THIS PROJECT "EVERYDAY" LOW RISK HAZARDS AND THOSE HAZARDS WHICH SHOULD BE OBVIOUS TO A COMPETENT CONTRACTOR HAVE NOT BEEN INDICATED ON THIS DRAWING. SHOULD ANY ADDITIONAL HAZARDS BE IDENTIFIED DURING THE COURSE OF THE WORKS THE CONTRACTOR SHALL NOTIFY ALL RELEVANT MEMBERS OF THE PROJECT TEAM.

KEY

- PROPOSED
- TO BE REMOVED
- EXISTING TO REMAIN
- EXISTING INDICATIVE / APPROXIMATE
- TO BE MODIFIED BY OTHERS

Rev	Date	Description of Revisions	Drawn	Chkd	Appr
C01	11/04/2023	APPROVED FOR CONSTRUCTION	GL	BH	AH
B01	04/04/2023	FORM B	GL	BH	AH
A01	09/02/2023	FORM A - APPROVAL IN PRINCIPLE	GL	BH	AH
P01	19/01/2023	FOR IDC/IDR	GL	TBC	AH

Status: APPROVED FOR CONSTRUCTION

Designers
IDT - Works Delivery Heaton Mersey
Unit C1
The Embankment
Heaton Mersey, Stockport
SK4 3GL

Network Rail

Project
BEJ 74 HOSTIDGES
BRIDGE REFURBISHMENT

Drawing Title
EXISTING PLAN

Designer	A. HORNE	Signed	Date 16/02/2023
Drawn	G. LUKMAN	Signed	Date 16/02/2023
Checked	B. HARROWING	Signed	Date 16/02/2023
Approved	A. HORNE	Signed	Date 16/02/2023

Scale(s) at A1: 1:50 — Sheet Size A1 594 x 841 — ELR & Mileage: BEJ 74 15m 1185yds

Drawing Number: 167330-WDC-DRG-CIV-003 — Revision: C01