
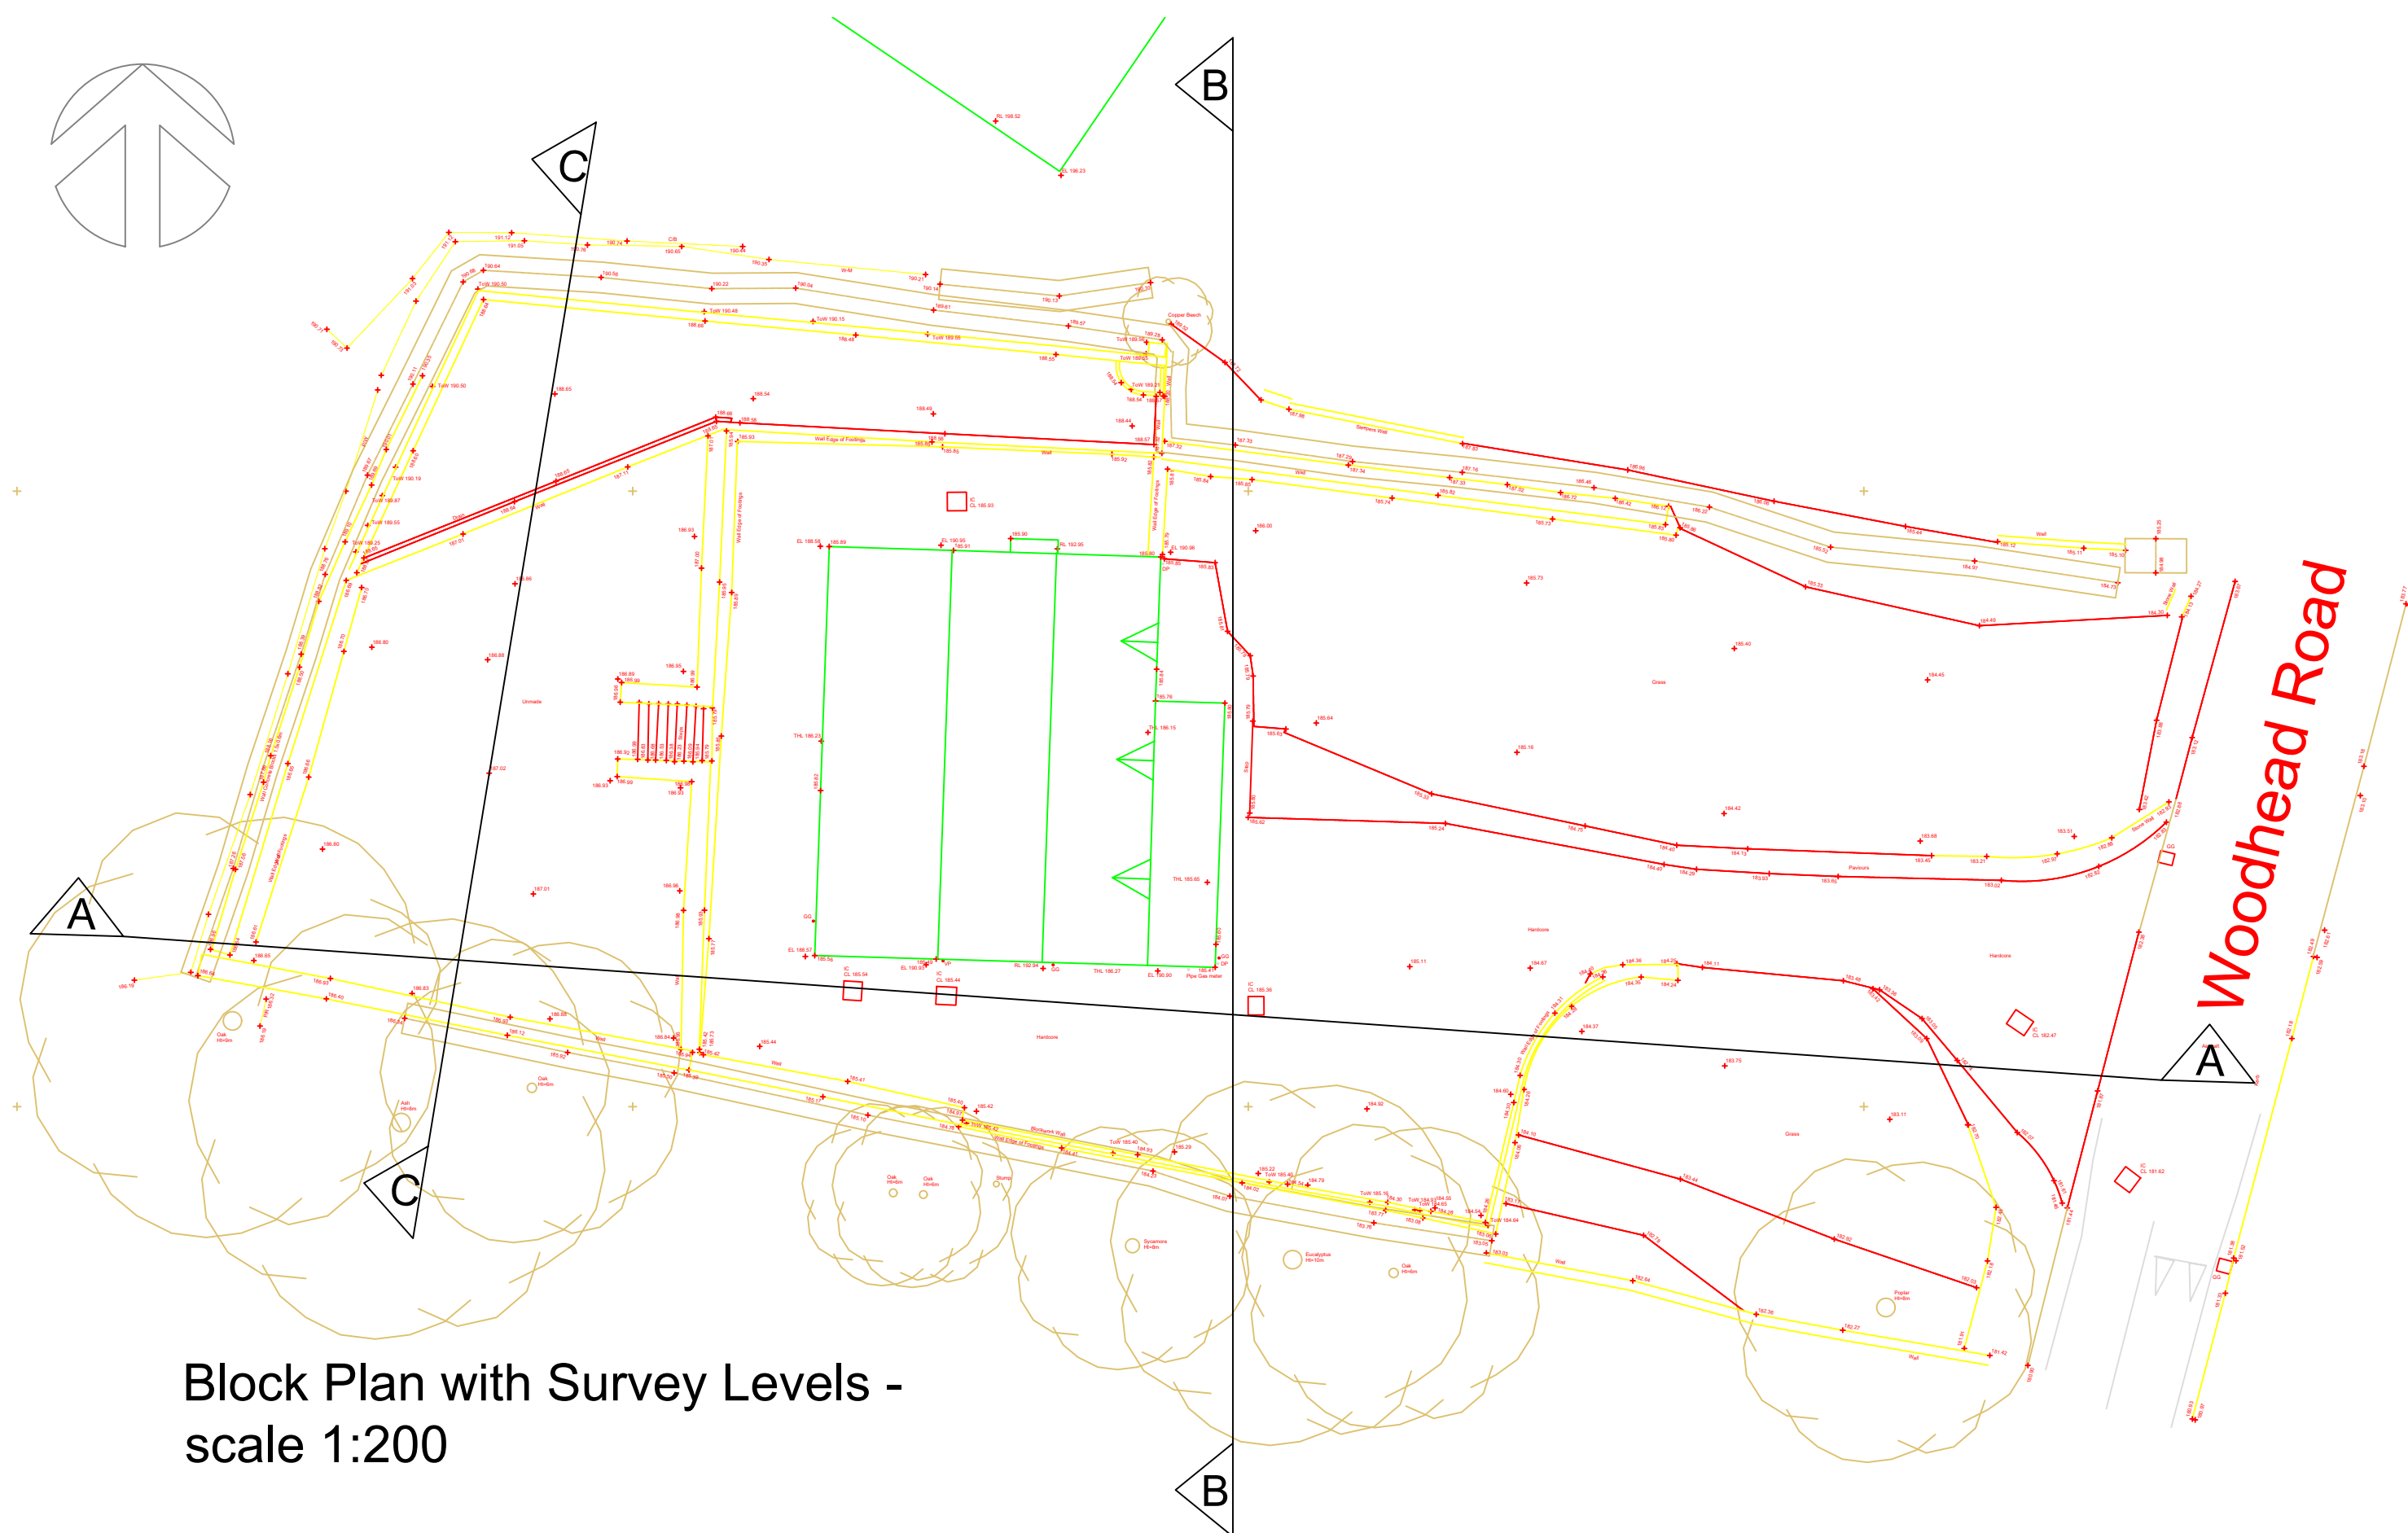
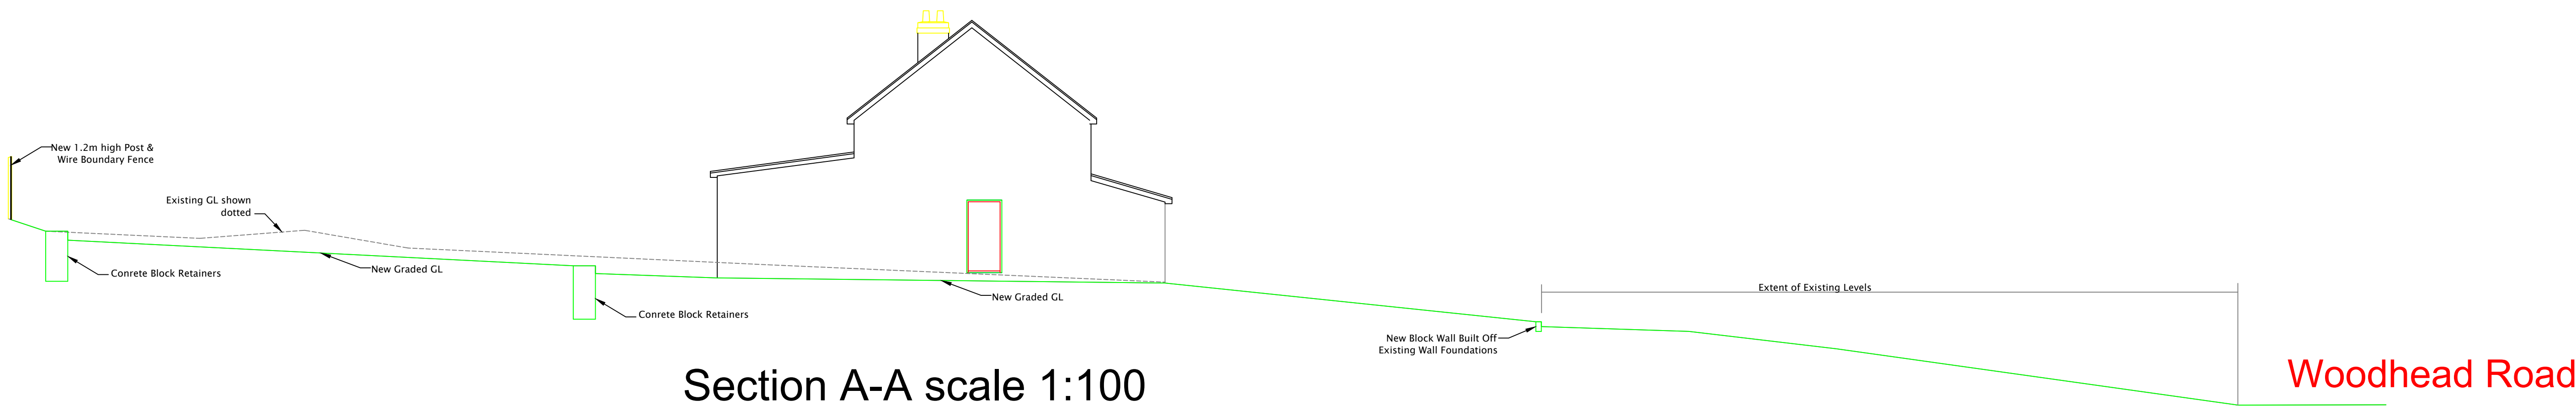


IMPORTANT NOTE:

ALL DIMENSIONS AND LEVELS SHOWN ON THIS DRAWING ARE TO BE CHECKED BY THE CONTRACTOR/ MANUFACTURER PRIOR TO THE COMMENCEMENT OF ANY WORKS ON SITE OR THE MANUFACTURE OF ANY SITE COMPONENTS.

DIMENSIONS ARE INDICATED IN MILLIMETRES UNLESS CLEARLY STATED OTHERWISE.

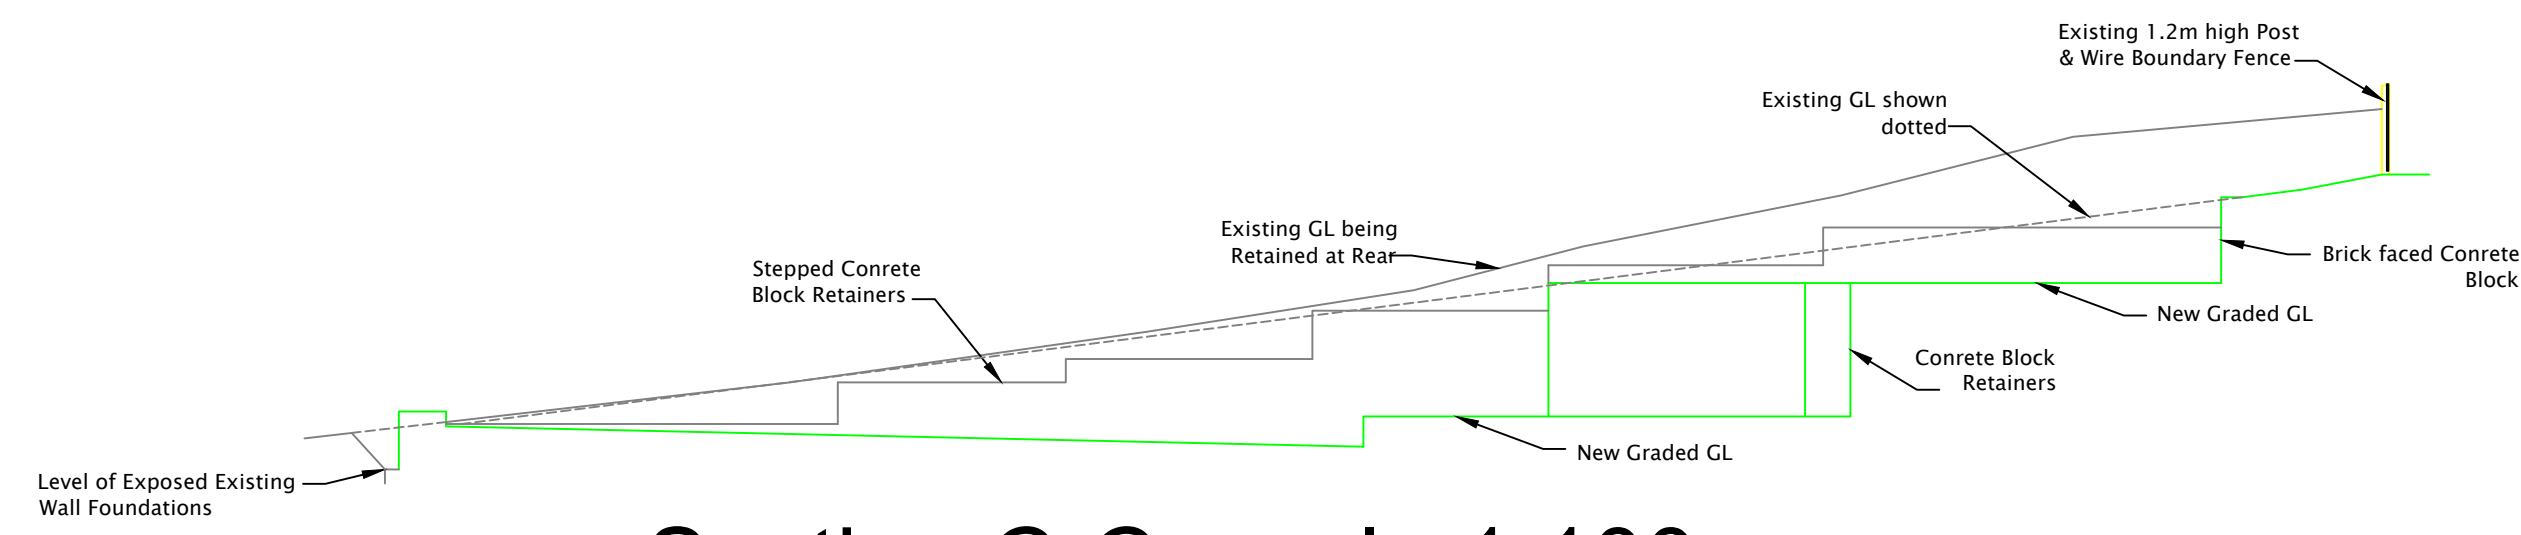

A	15.09.23	RIC		
Rev	Date	By	Description	Chk'd

PLANNING DRAWINGS

location
5 Pine Ridge, Woodhead Road, Glossop

title
Sections Through Proposed Site Levels

scale	size	drawn by	checked by	date
AS_SHOWN	A1	RIC		21.08.2023

drawing no.
ADR-CD-CCL-002

rev
A

