


AREA OF HIGHWAY TO BE
ADOPTED UNDER A SECTION
278/38 AGREEMENT



PROPOSED DROPPED KERB AND TACTILE PAVING

FIRST 10M OF NEW ROAD FROM THE EXISTING CHANNEL TO FORM
PART OF THE HIGHWAY MAINTAINABLE AT PUBLIC EXPENSE
UNDER A SECTION 278/38 AGREEMENT AND HAVE MAXIMUM
GRADIENT OF 1:30.

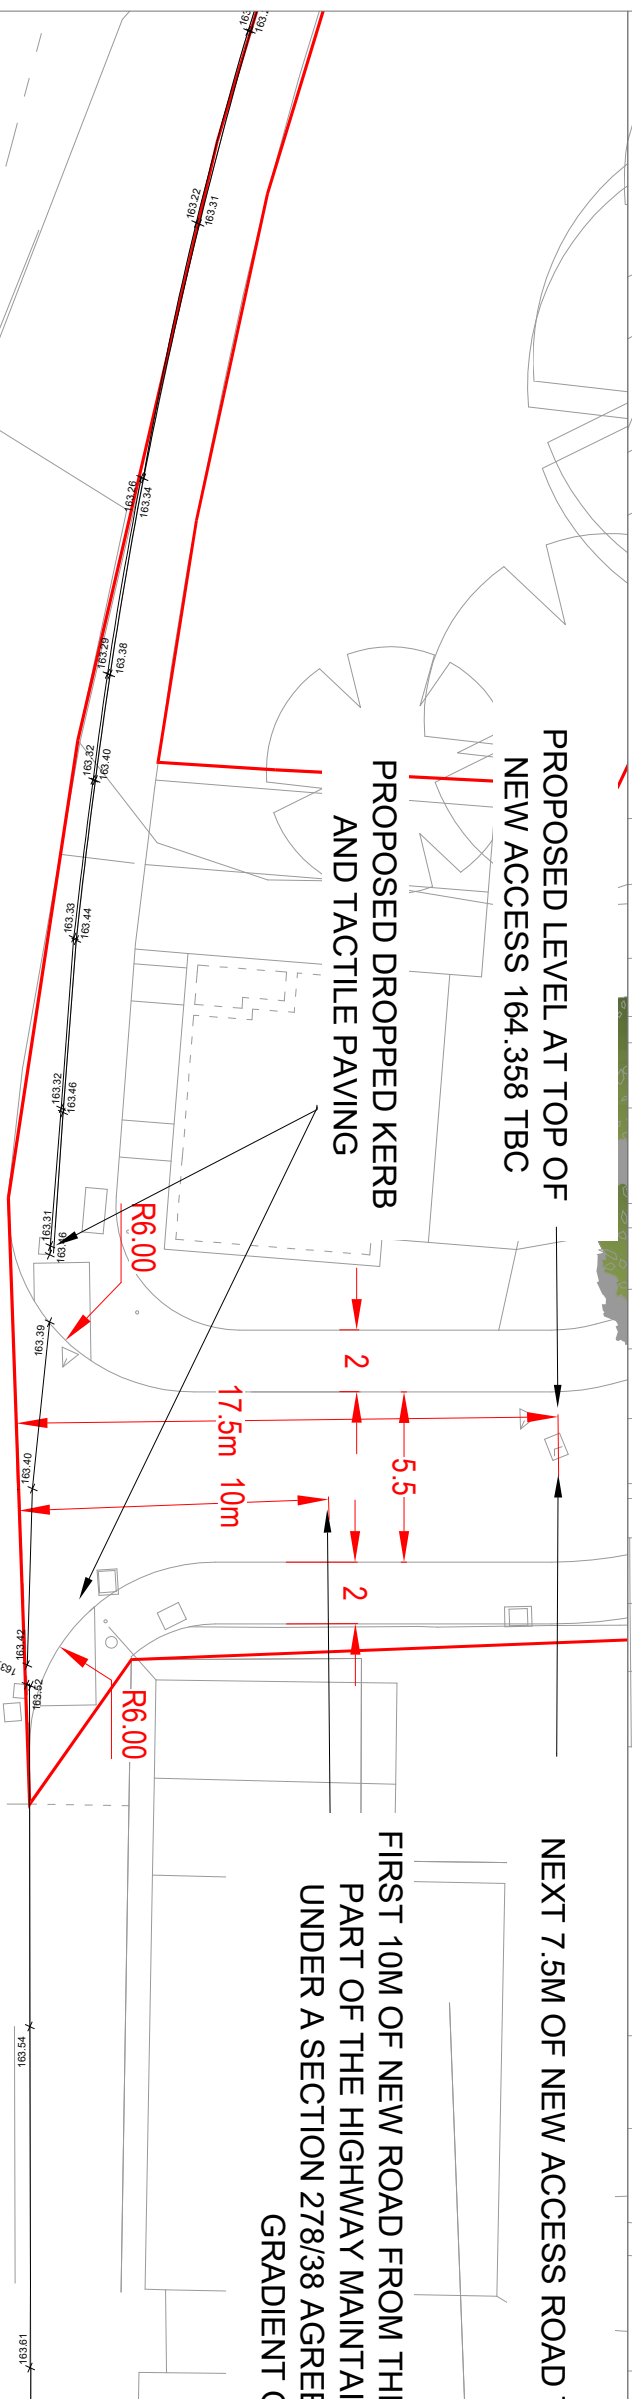

NOTES:

THE DRAINAGE DESIGN FOR THE PROPOSED ACCESS WILL BE DEALT WITH AS PART OF THE SUBSEQUENT DETAILED DESIGN WORK ALTHOUGH AT THIS STAGE IT CAN BE CONFIRMED THAT NO SURFACE WATER FROM WITHIN THE SITE WILL BE DISCHARGED INTO THE HIGHWAY

ACCESS DIMENSIONS
SCALE 1:250 @A3

Client		Drawing Title				Drawing No.	
TREVILLLE PROPERTIES LTD		VISIBILITY SPLAYS AND ACCESS DIMENSIONS				SCP/200341/F03	
Project Title						Revision	
BRIDGEMONT, WHALEY BRIDGE						C	
Scale		By		Rev	Description	Date	By
VARIES @ A3		WB					
Date		Checked		A	UPDATE AS PER COUNCIL'S COMMENTS	21.06.23	LB
25.01.2023		LB		-		-	-
Approved/ Unapproved		Status			PROPOSED ADOPTABLE HIGHWAY	25.07.23	LD
-		PLANNING		-		-	-