



EXISTING PLANS 1:100

GROUND FLOOR

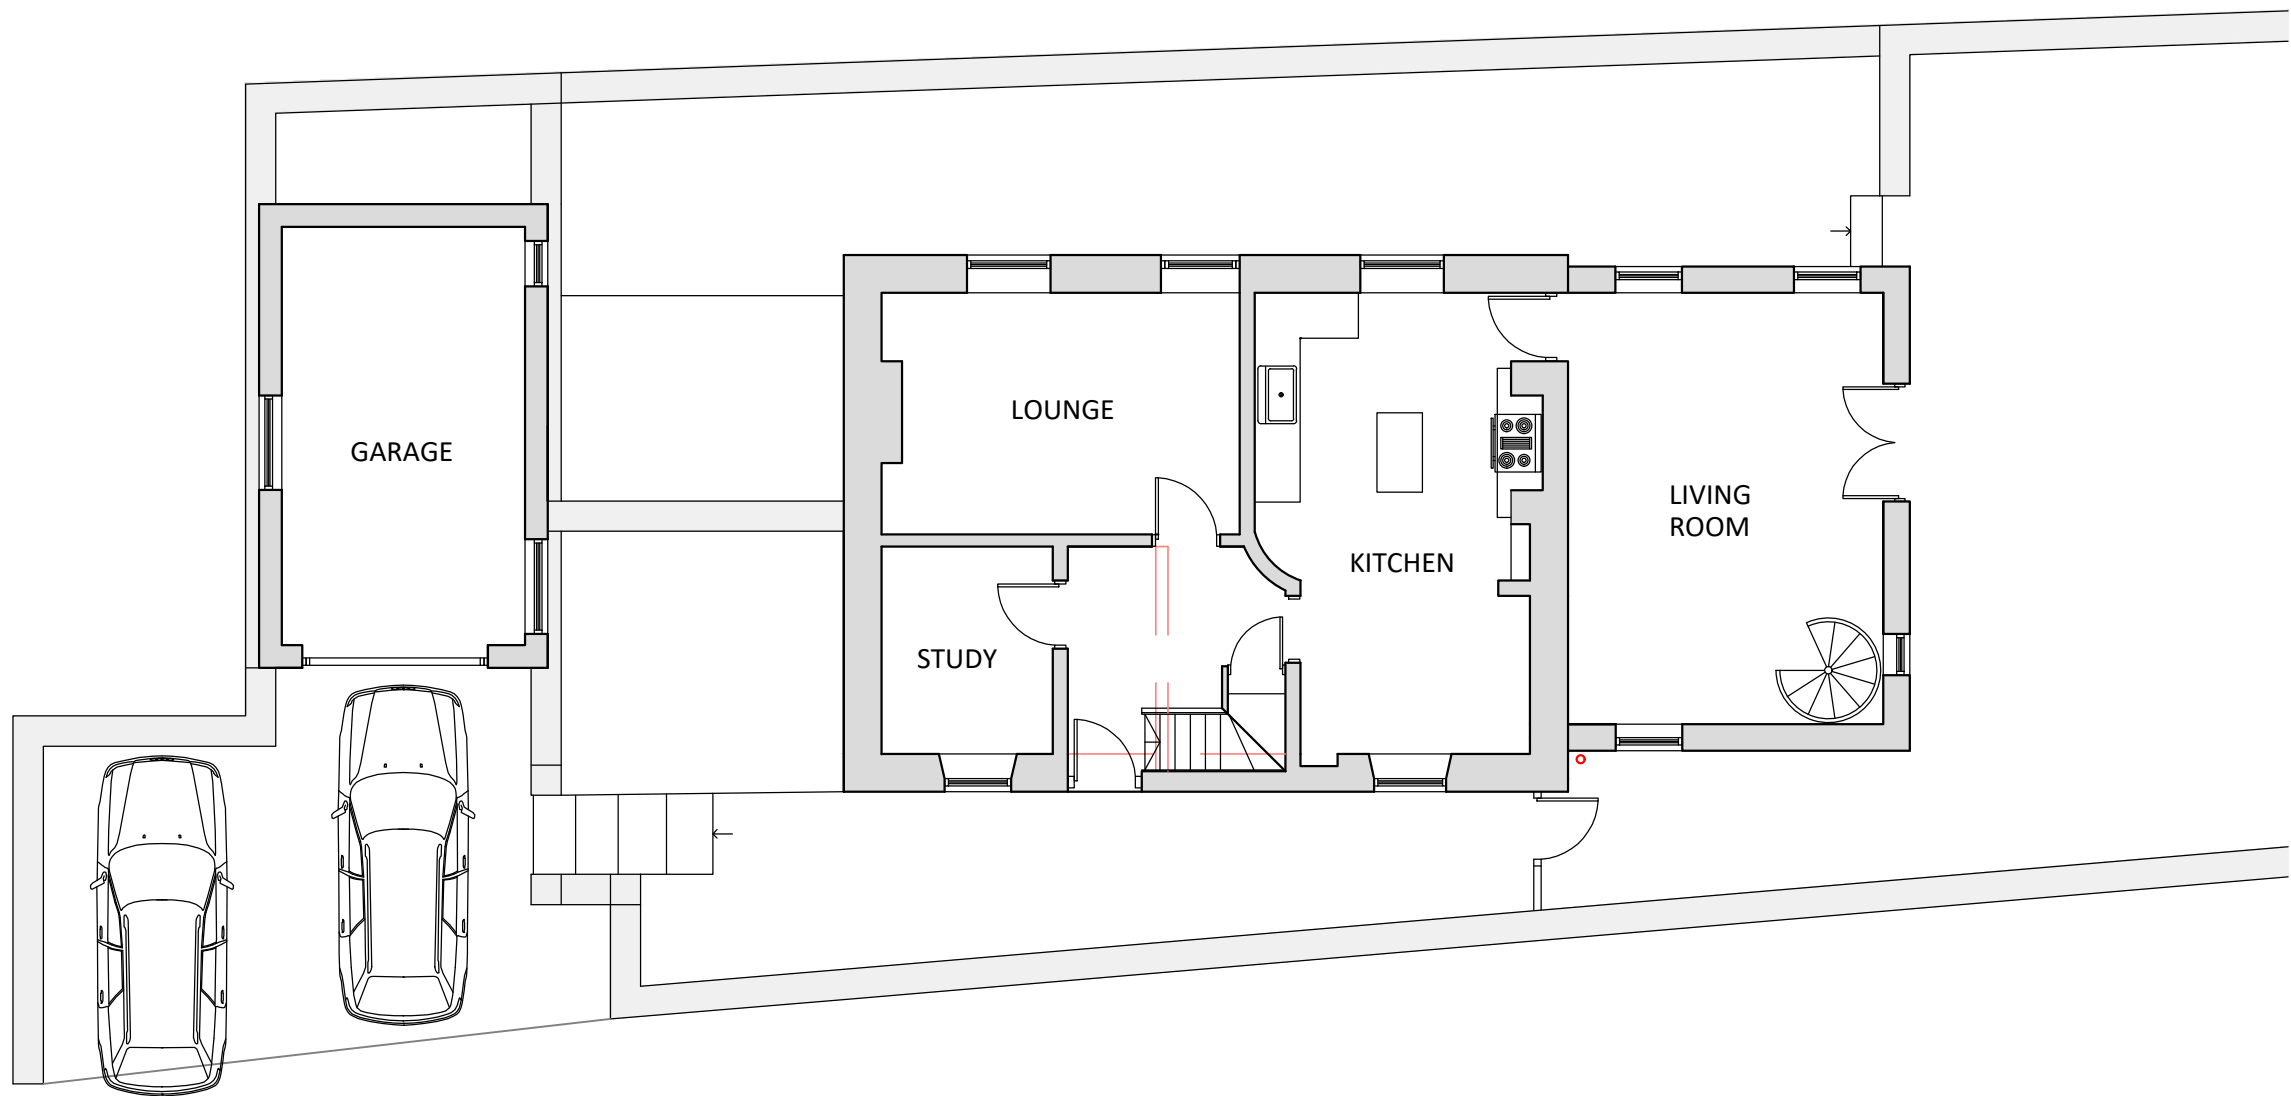


FIRST FLOOR

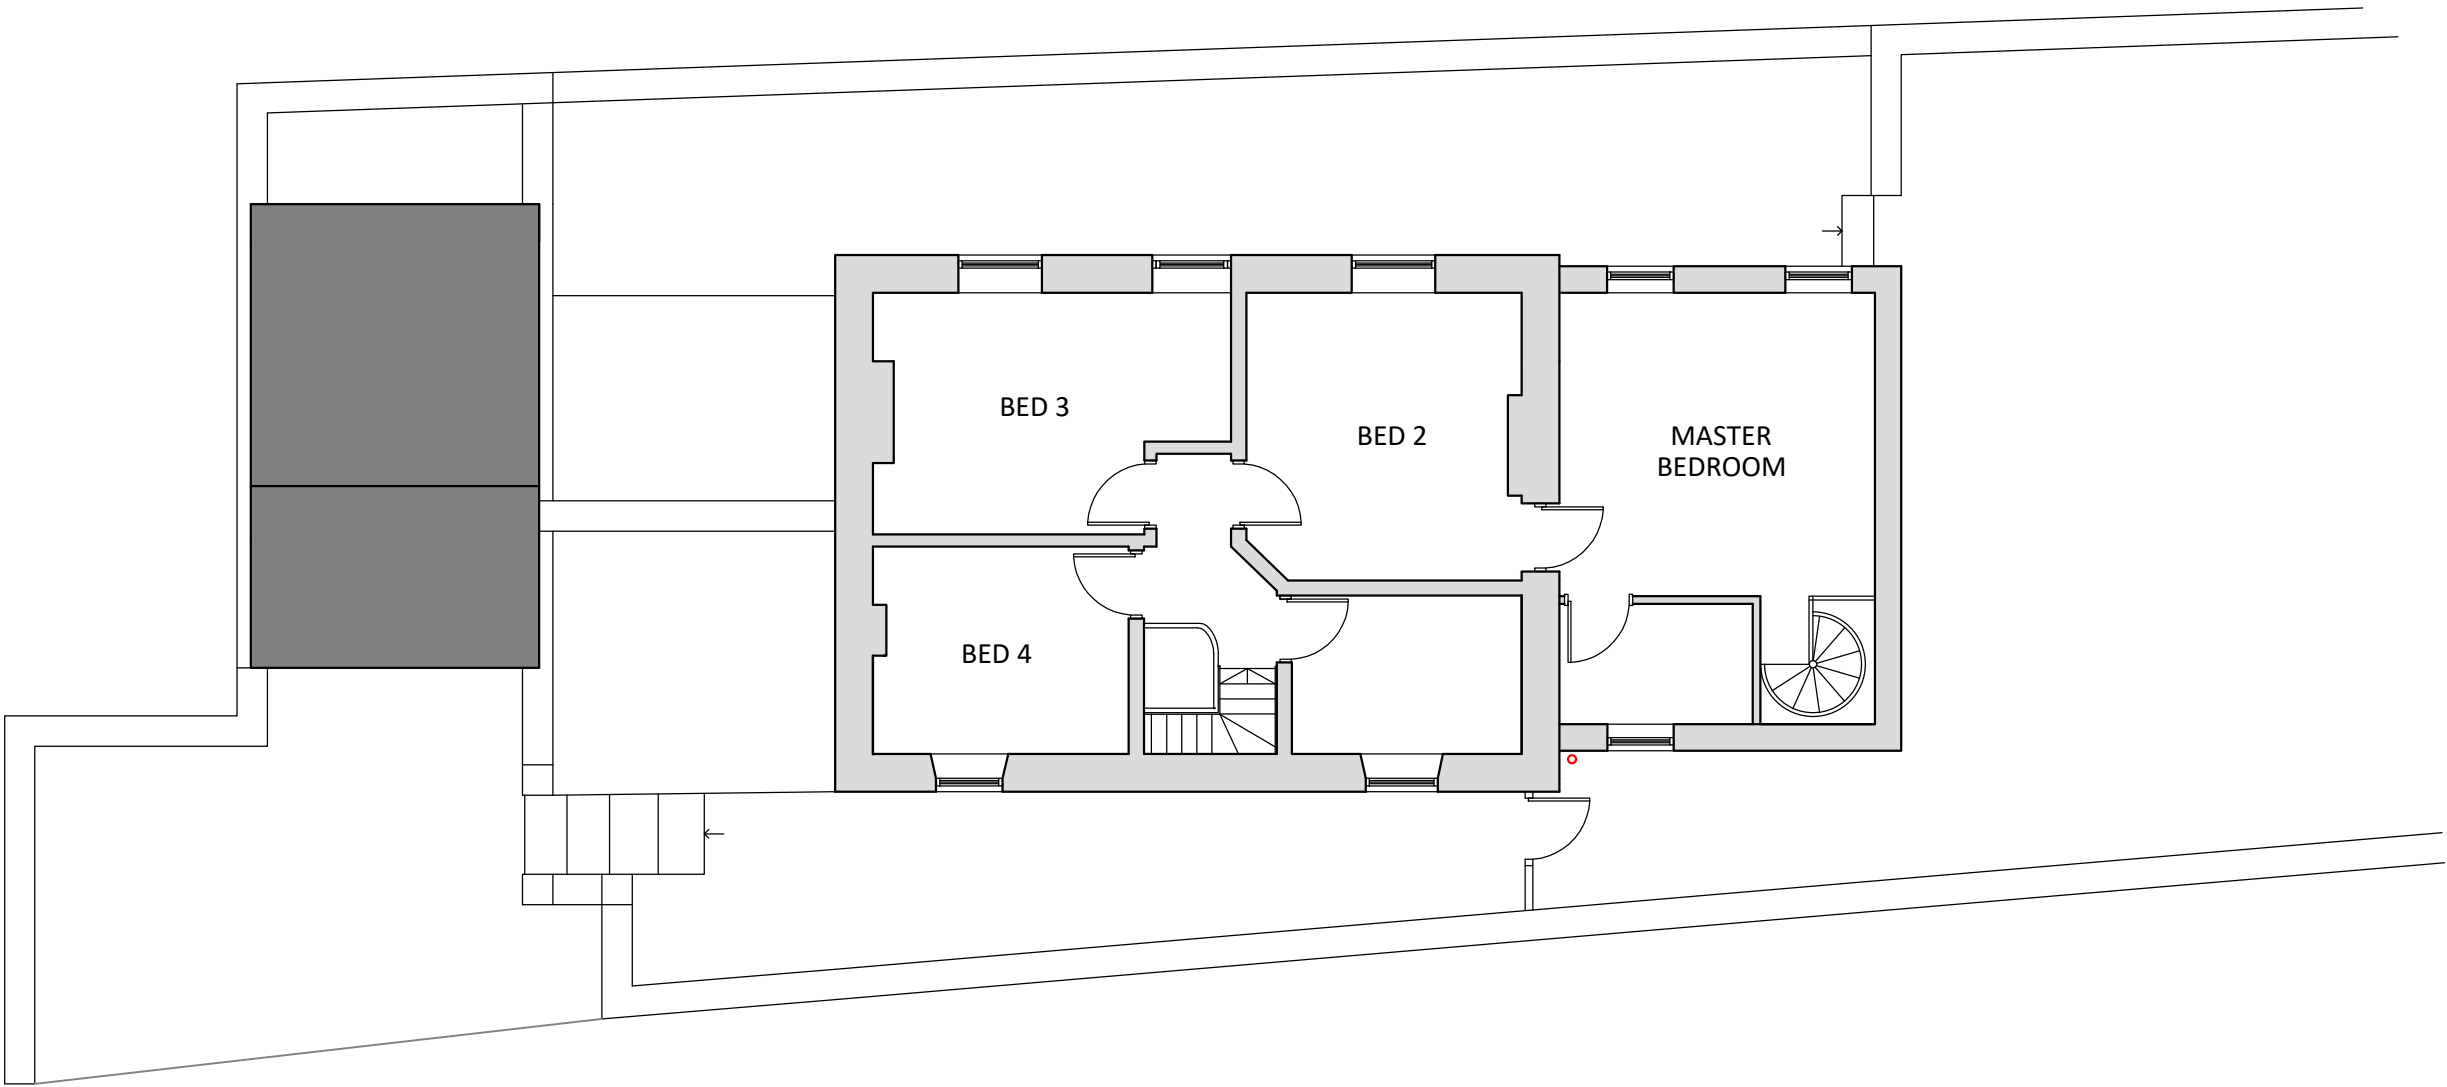

PROPOSED PLANS 1:50

GROUND FLOOR

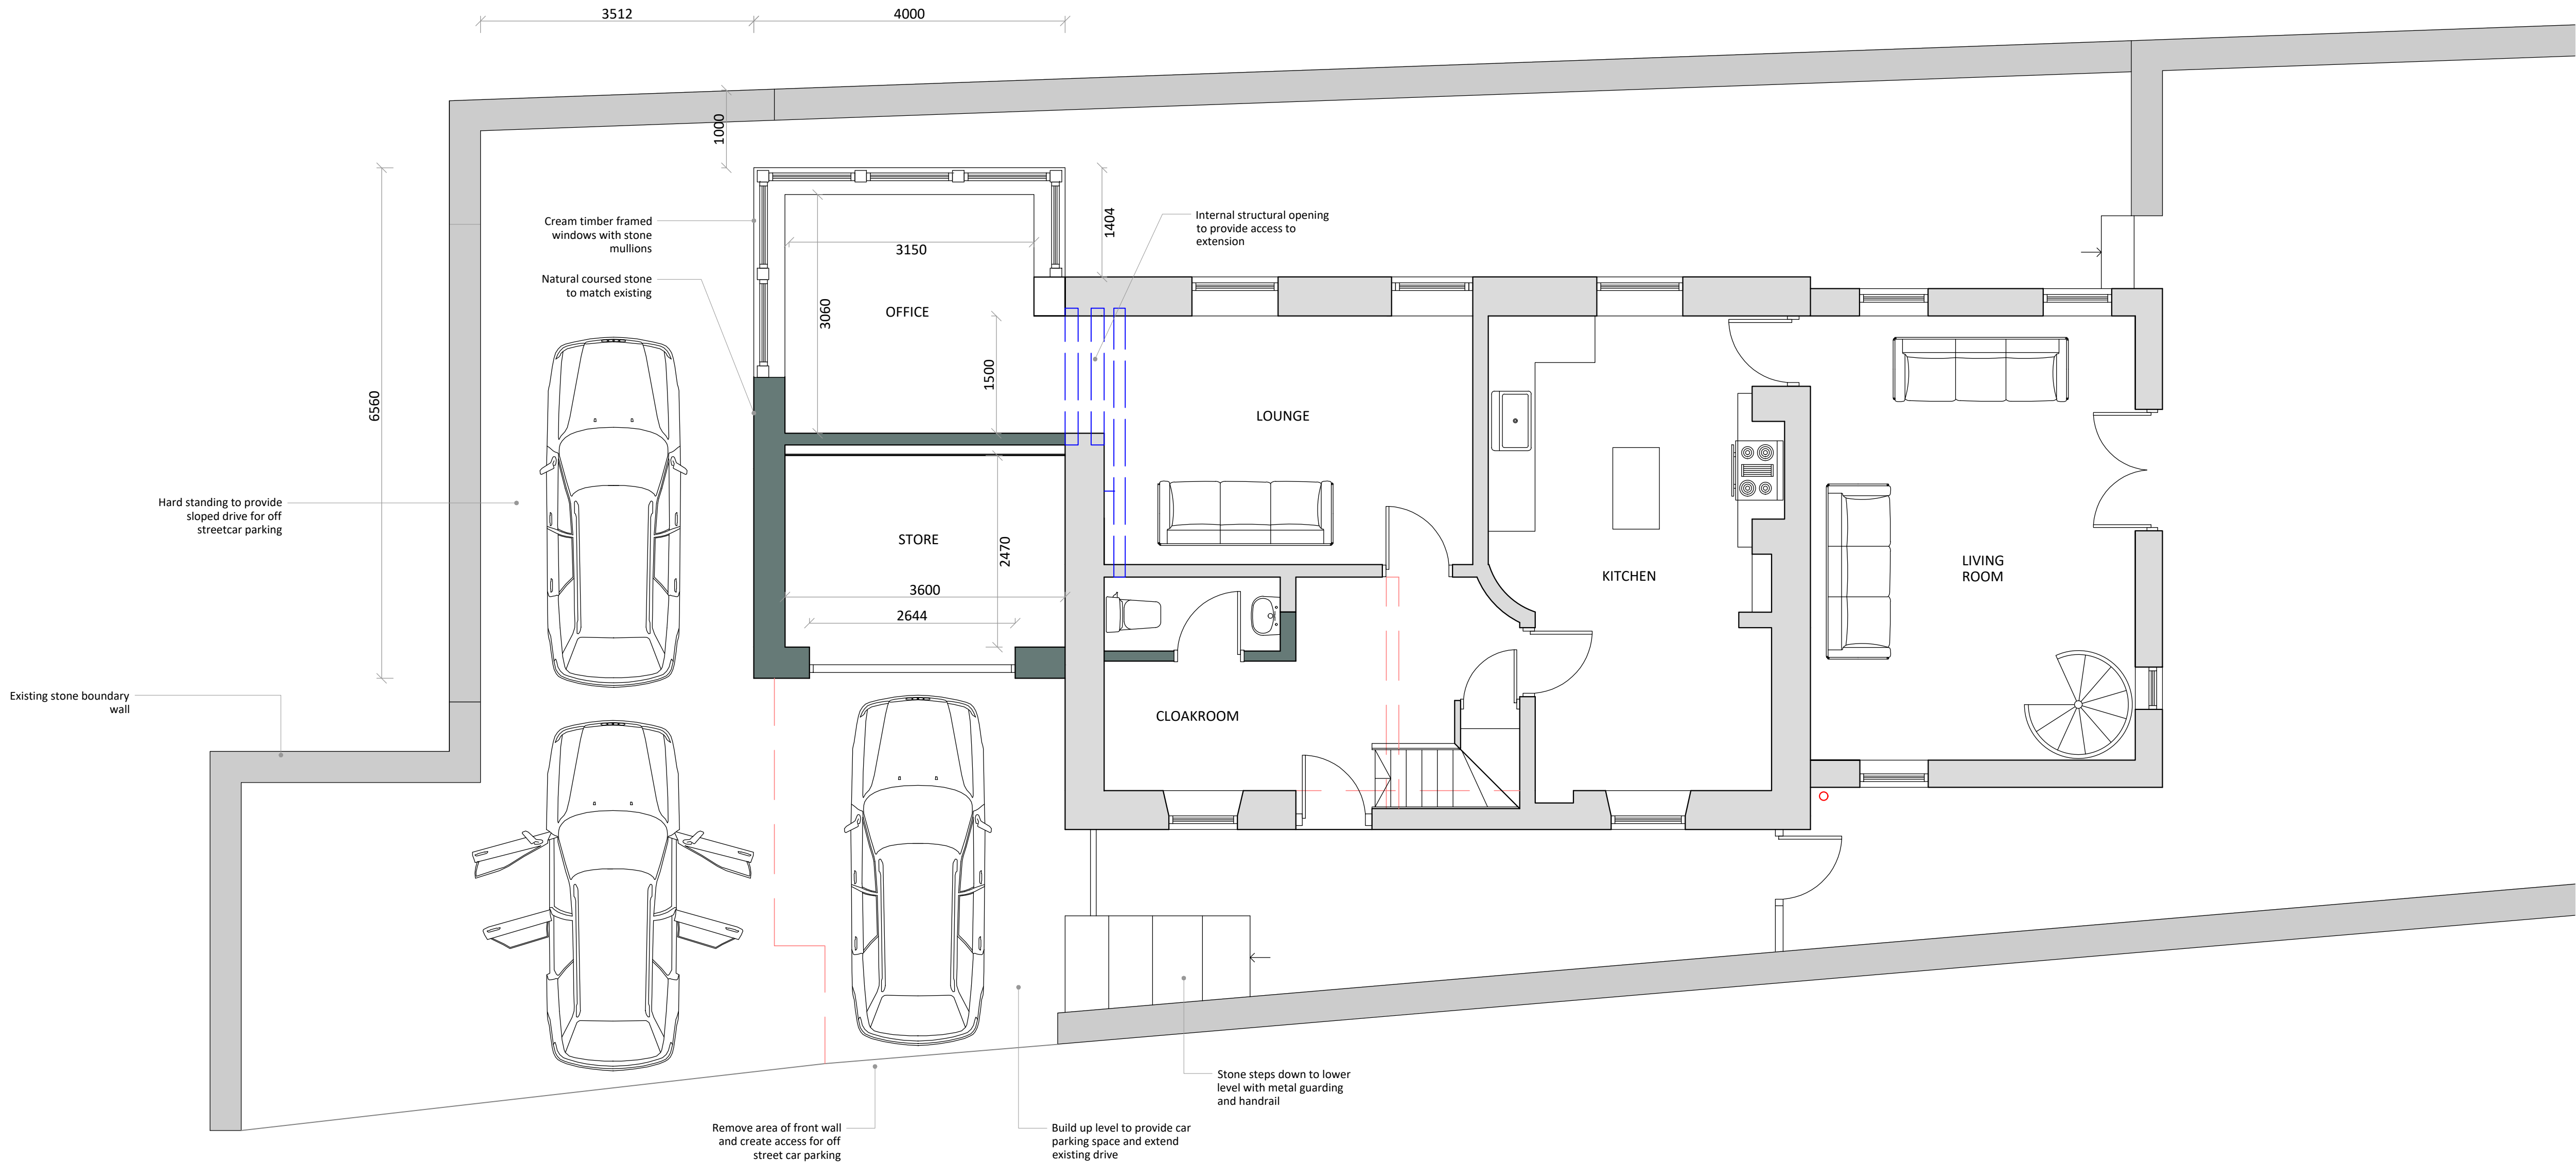

PLANNING DRAWINGS

Spring Cottage
Maynestone Road
Chinley
High Peak
SK23 6AQ

Single Storey Rear & Side Extension,
Enlarge Drive with Associated
Engineering Works

Revision	Date

Drawing Ref SC/PL/02	Date 28th February 2024
-------------------------	----------------------------

PLANS ARE TO BE READ IN CONJUNCTION WITH STRUCTURAL ENGINEERS DETAILS. IT IS THE RESPONSIBILITY OF THE CONTRACTOR TO CHECK ALL MEASUREMENTS ON SITE PRIOR TO WORK COMMENCING. IT IS THE RESPONSIBILITY OF THE OWNER TO ENSURE ALL ASPECTS OF THE PARTY WALL ETC ACT 1996 ARE MET. PLEASE CONTACT PLAN DRAWER IF ANY ON SITE AMENDMENTS ARE TO BE MADE.

PLANS + DESIGN
Architectural Drawing

18 Eccles Road
Chapel en le Frith
High Peak
SK23 9RG

07912 845 210
info@plansanddesign.co.uk