
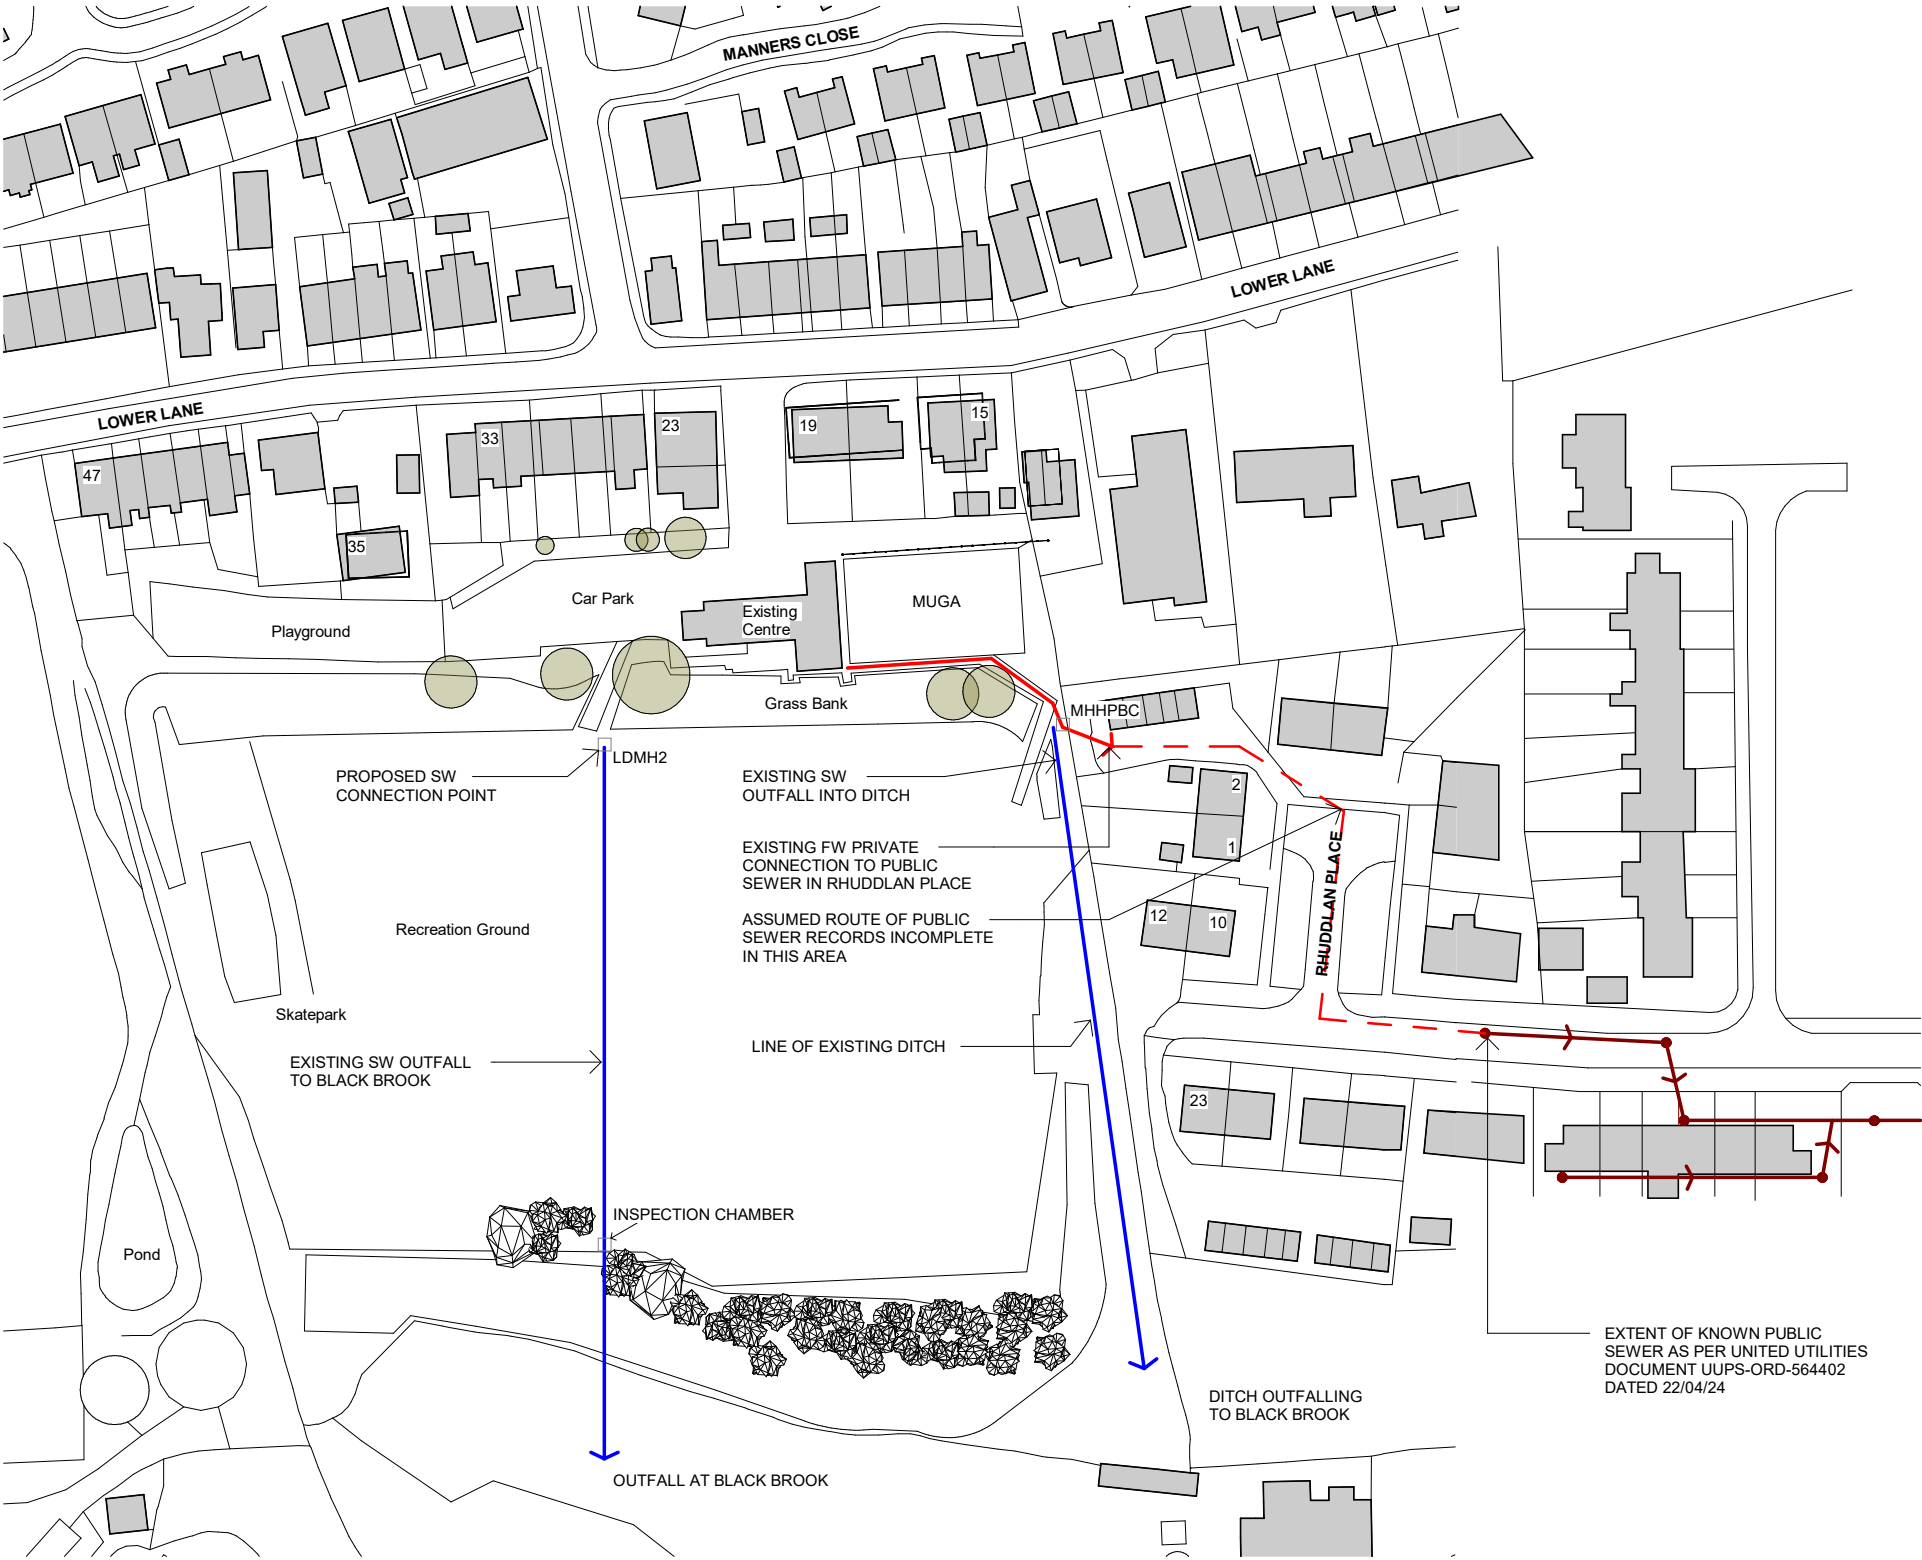


d3-associates asserts its rights to be identified as the author of this design. All drawings, images and models are subject to the Copyright, Designs & Patents Act 1988.

- Responsibility is not accepted for errors made by others in scaling from this drawing. All construction information should be taken from figured dimensions only
- Report errors & omissions to d3-associates
- Check all dimensions on site
- To be read in conjunction with Health and Safety plan and all relevant risk assessments

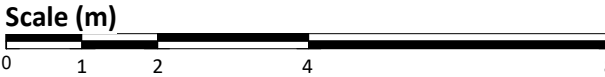

P02	SURFACE WATER ROUTES ADDED, TITLE UPDATED, ISSUED FOR PLANNING	SB	ST	19/04/24
P01	FIRST ISSUE FOR PLANNING	JA	ST	22/02/24
Rev	Description	Issued	Checked	Date

Purpose of issue

PLANNING

Project Information

Chinley, Buxworth & Brownside Parish Council
Chinley Community Centre

Drawing Information

EXISTING DRAINAGE

Project ID	Originator	Zone	Level	Type	Role	Dwg No.
CHIN	D3A	00	ZZ	DR	A	0003
Project No.	Drawn	Scale @ A3	Status	Revision		
1607	EW	1 : 1250			D2	P02

d3associates
ENERGY & ARCHITECTURE

info@d3-associates.co.uk
www.d3-associates.co.uk