



— site boundary

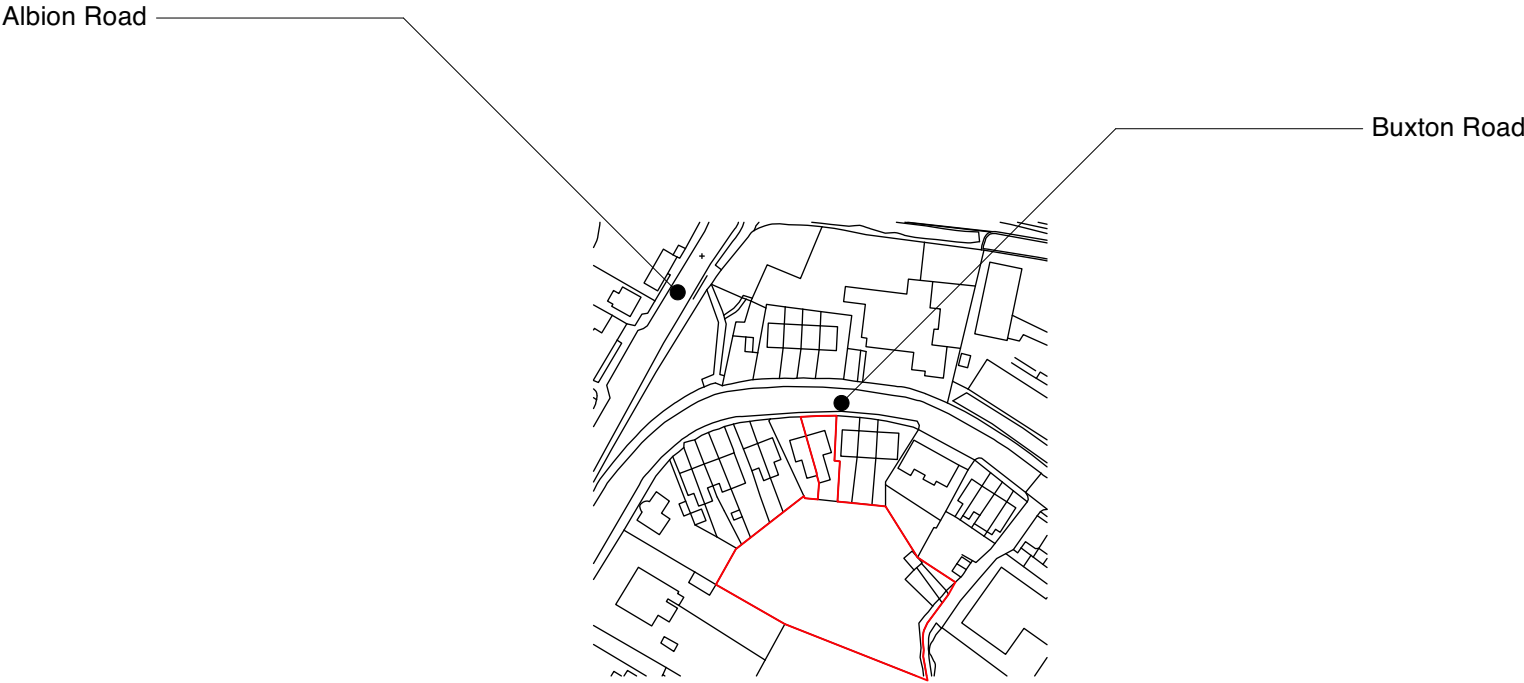

FOR PLANNING

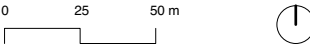

EDITORIAL
STUDIO

Drawing

Location Plan

Project

Shady Nook

Contact

post@editorialstudio.com

Scale 1:2500@A3 Date 17.03.21 Drawing No. 070_L01_01