




Notes.
New doors to be fabricated from solid sections of
dimensions shown in acetylated softwood (Accoya)
with eggshell paint finish.

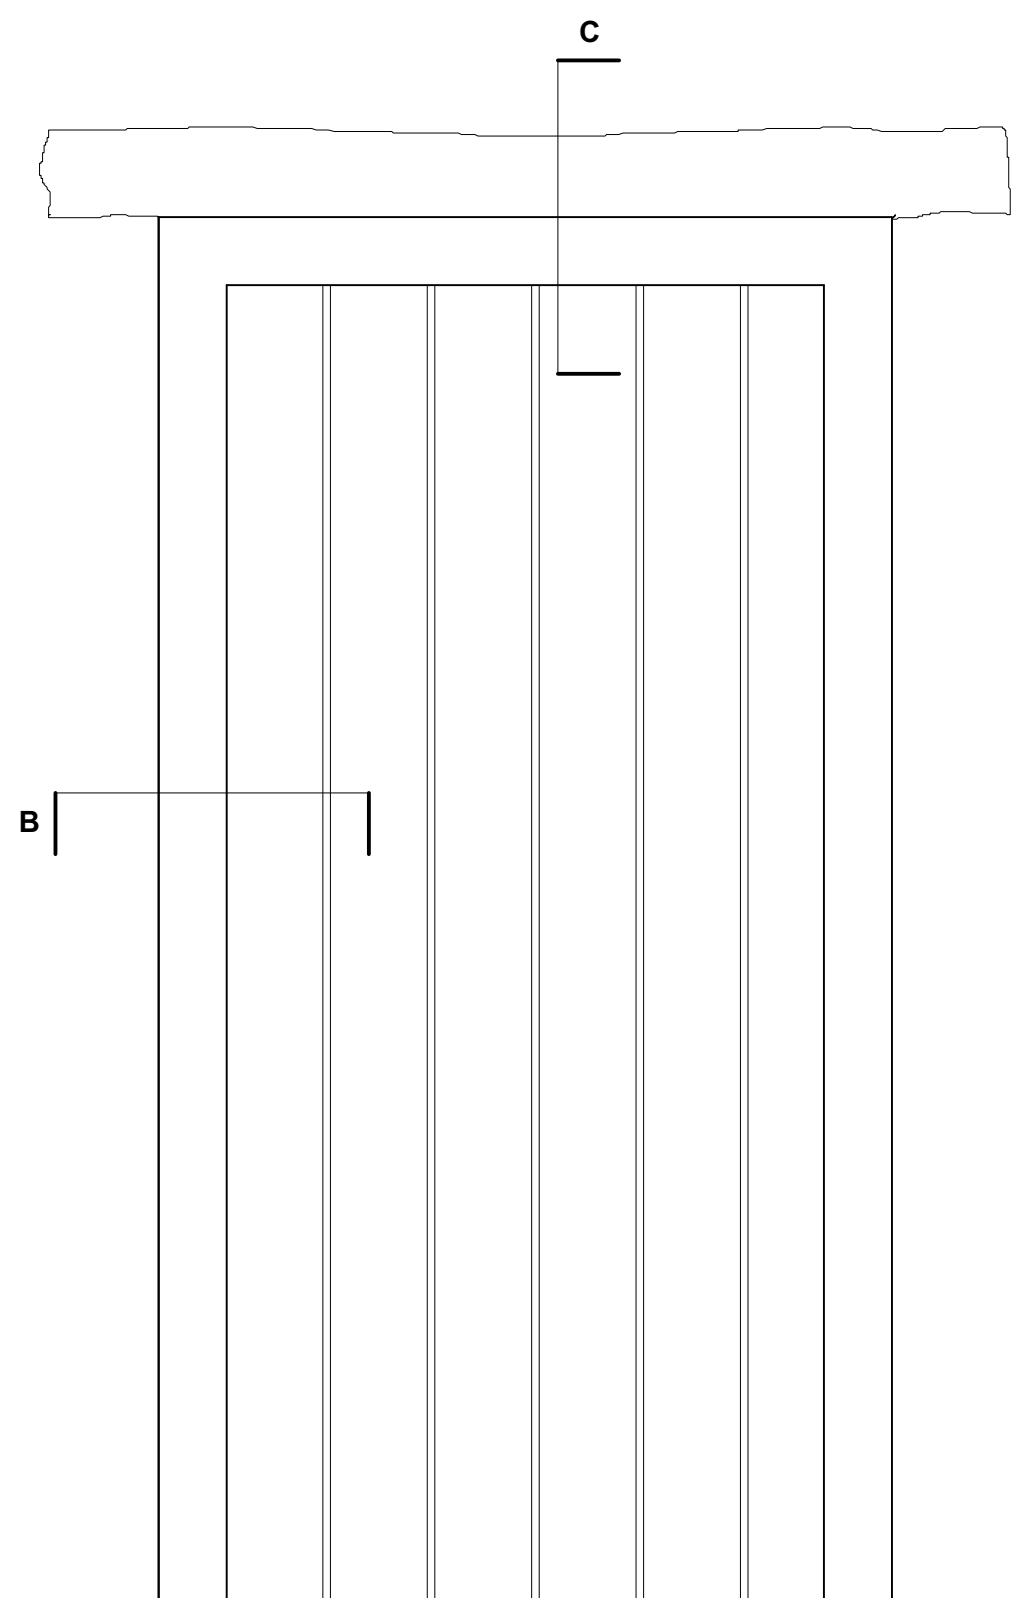


TIMBER BOARDED DOOR. D.01 AND ALL INTERNAL DOORS
EXTERNAL ELEVATION
DOOR ELEVATIONS

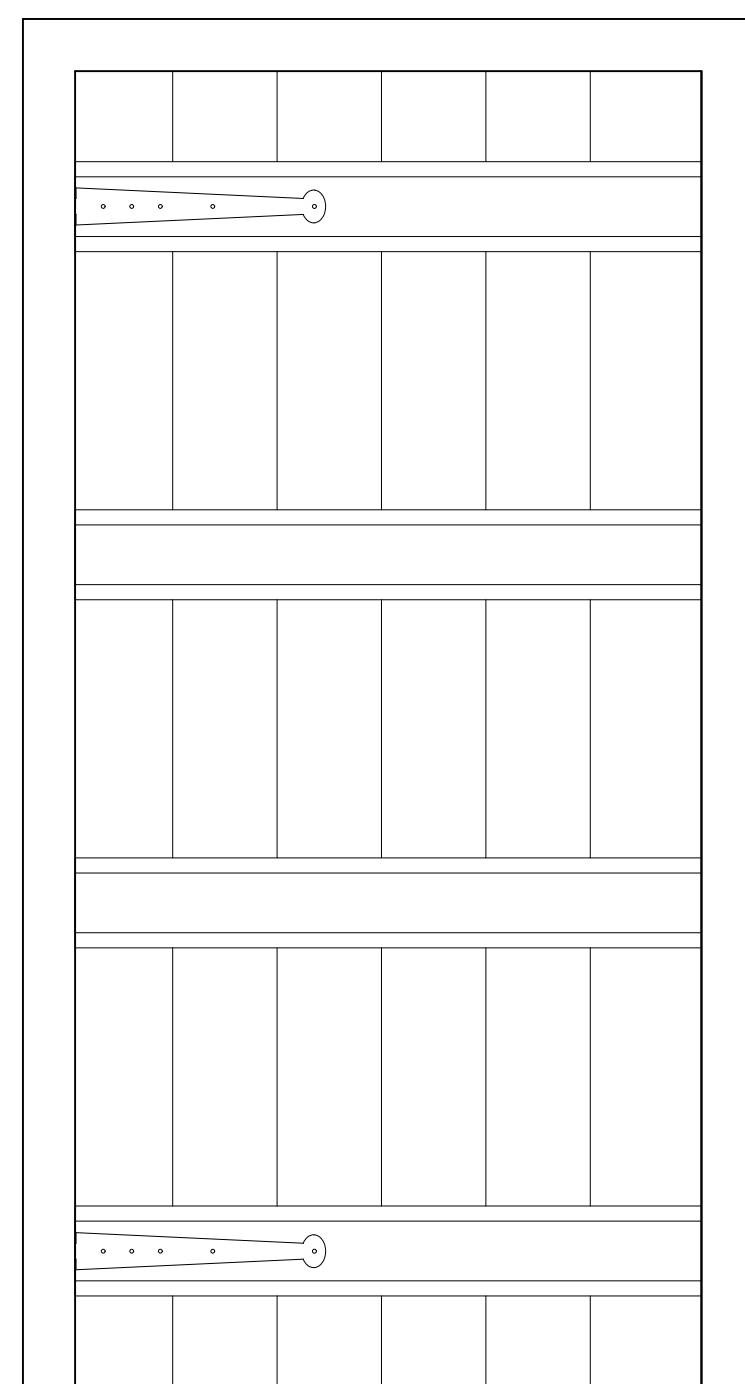


TIMBER BOARDED DOOR. D01 AND ALL INTERNAL DOORS
INTERNAL ELEVATION

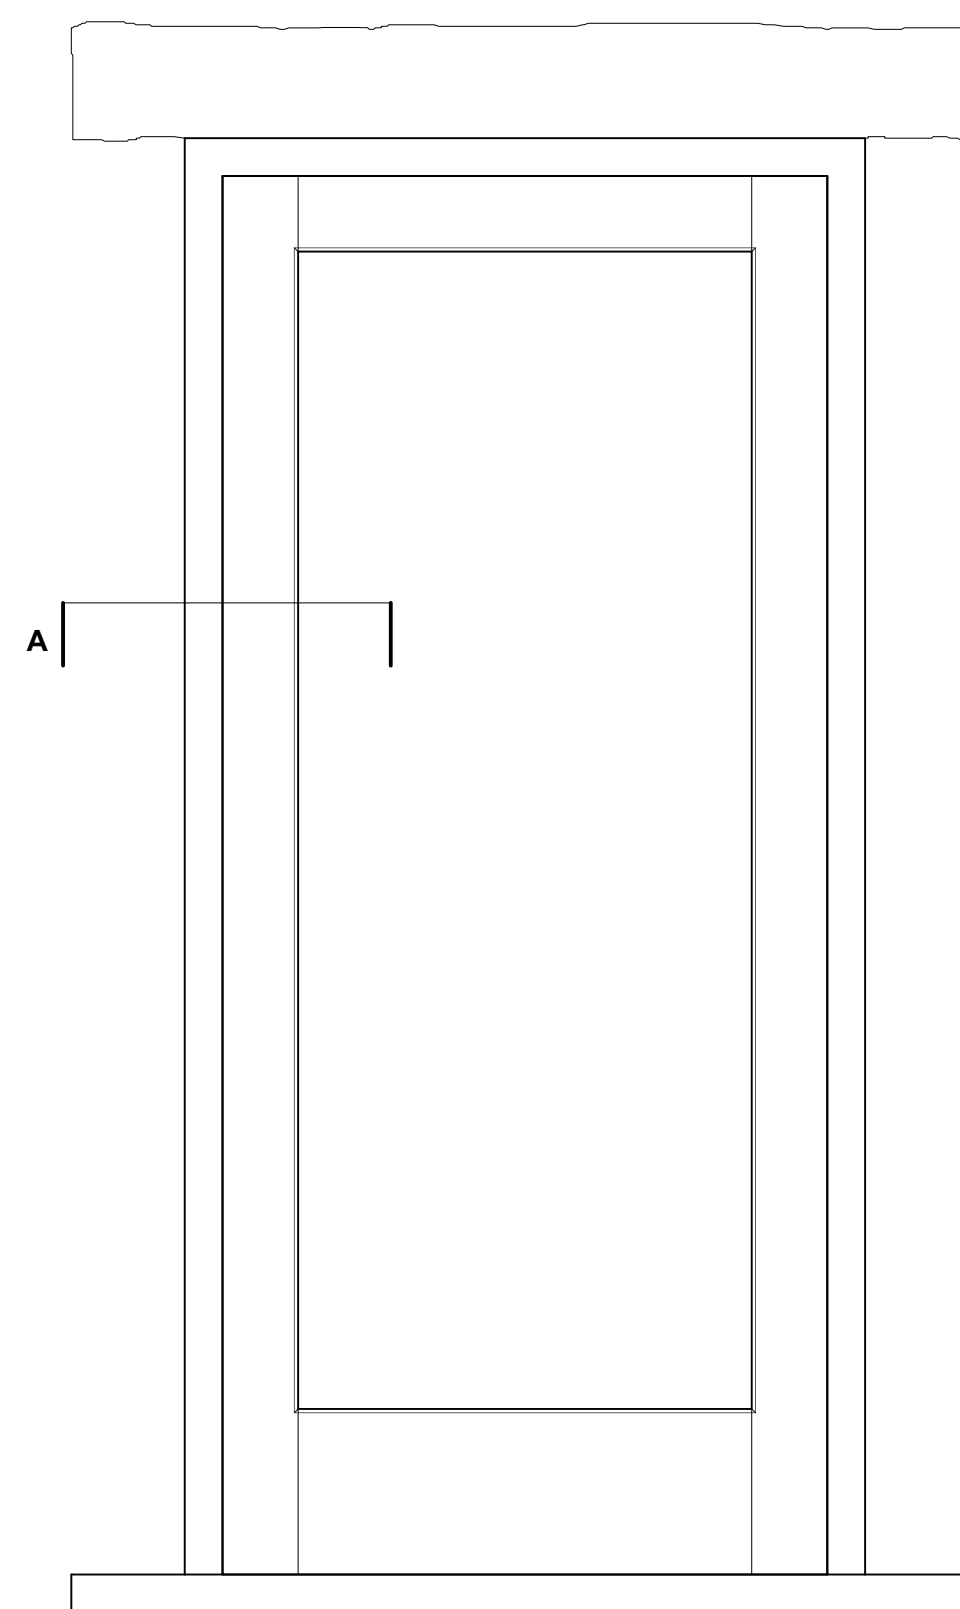


GLAZED DOOR. D02, D03
EXTERNAL ELEVATION

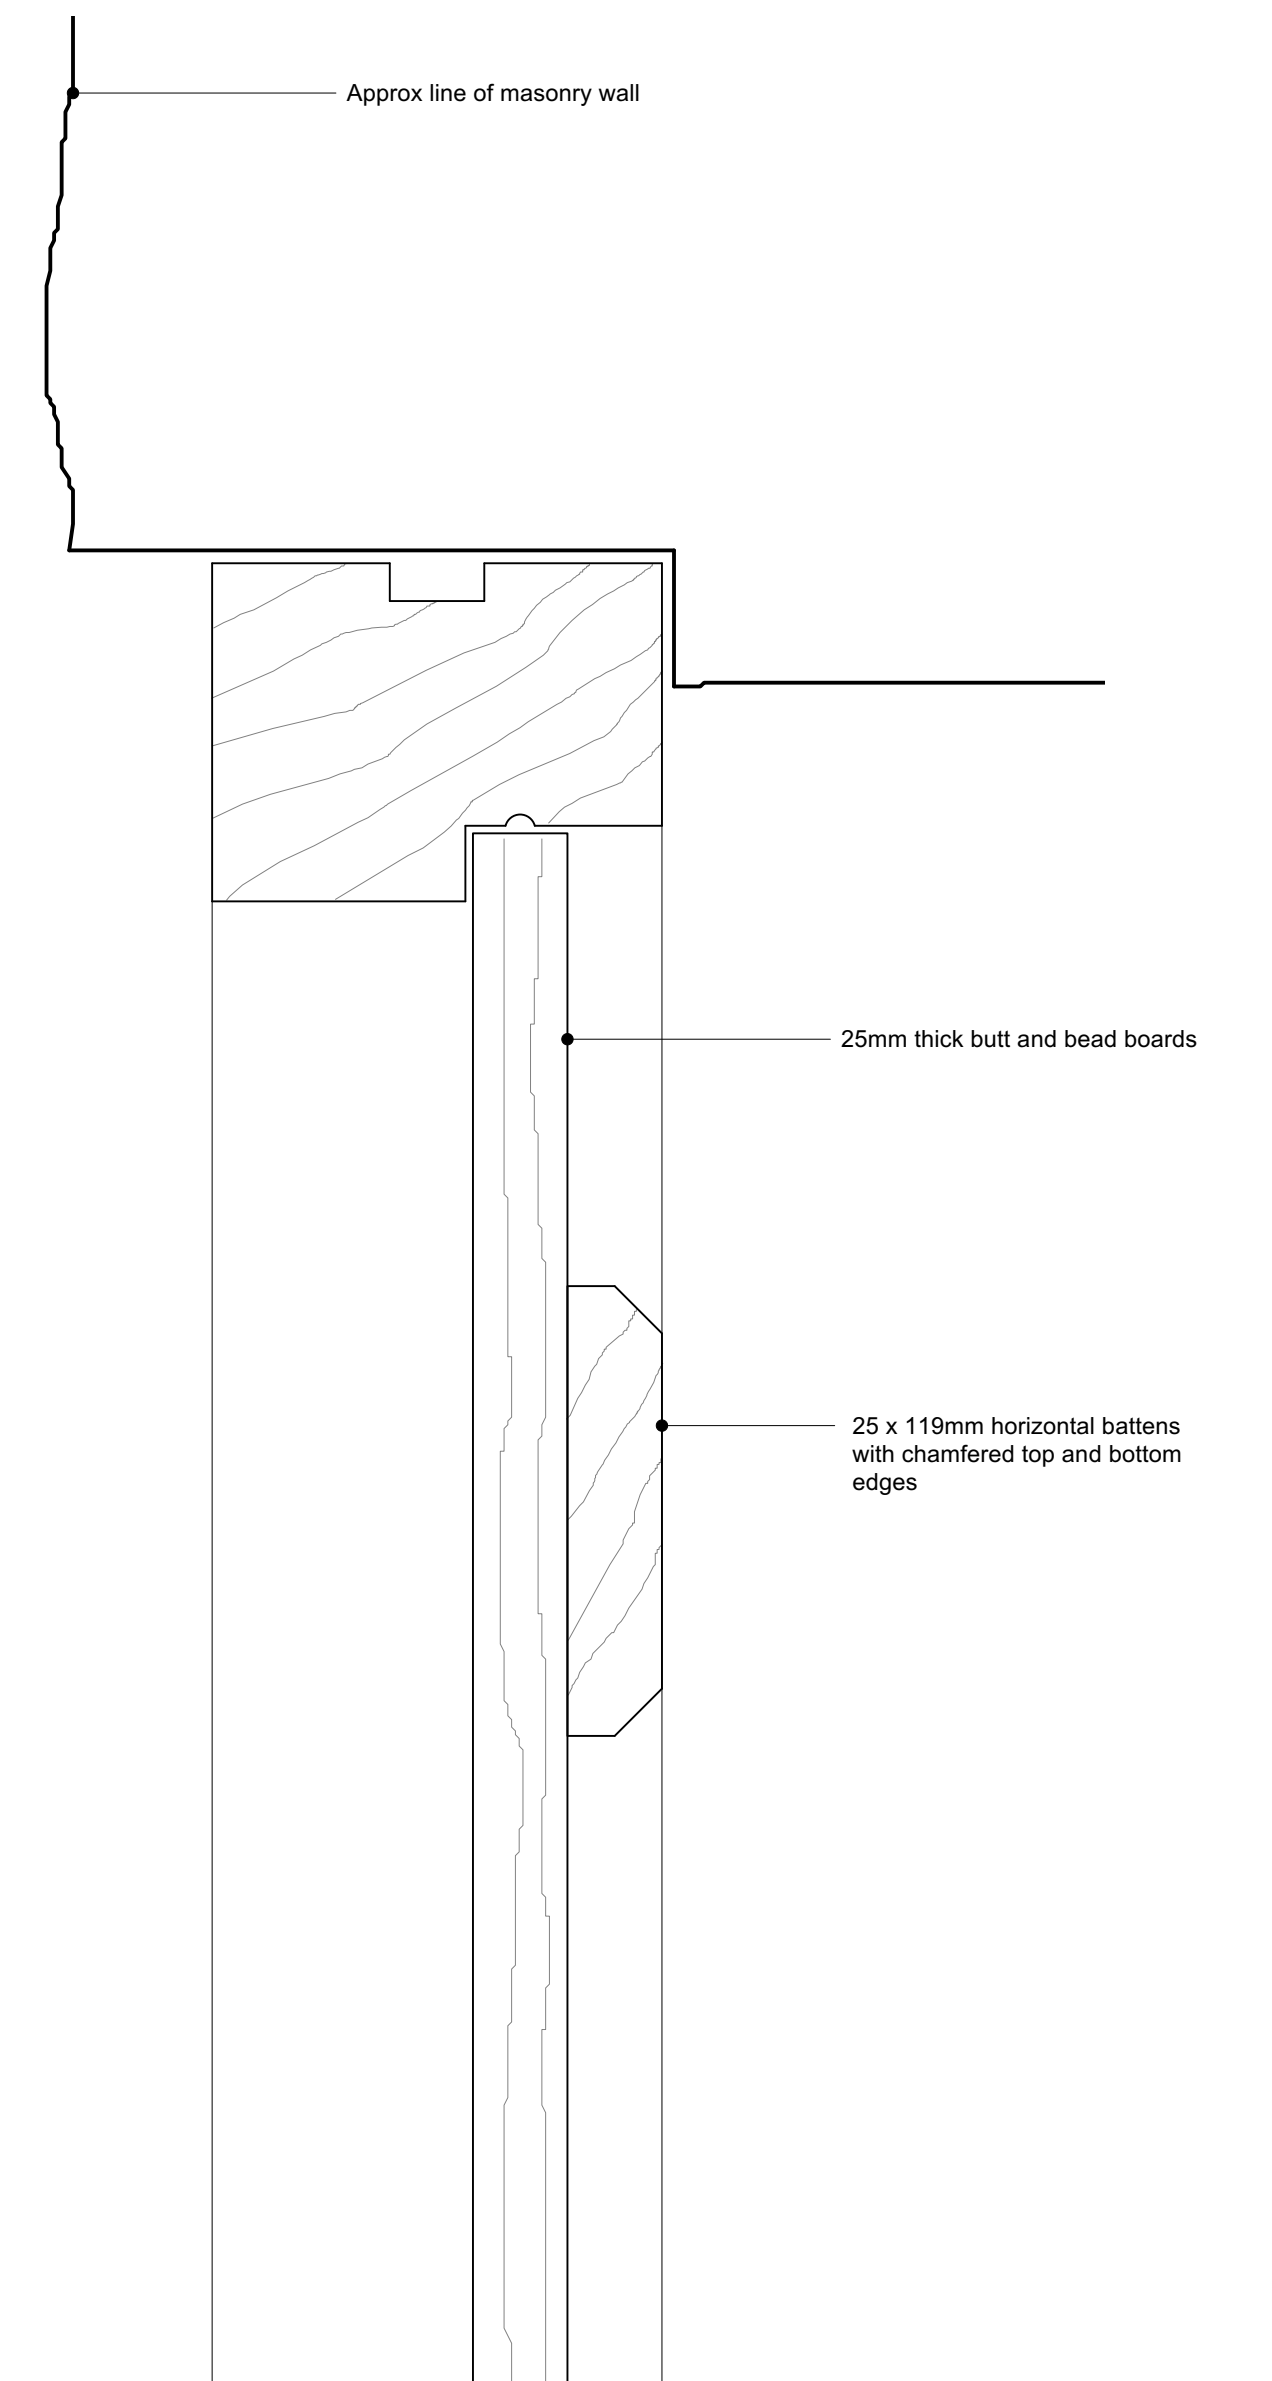

DETAIL C. BOARDED DOOR HEAD

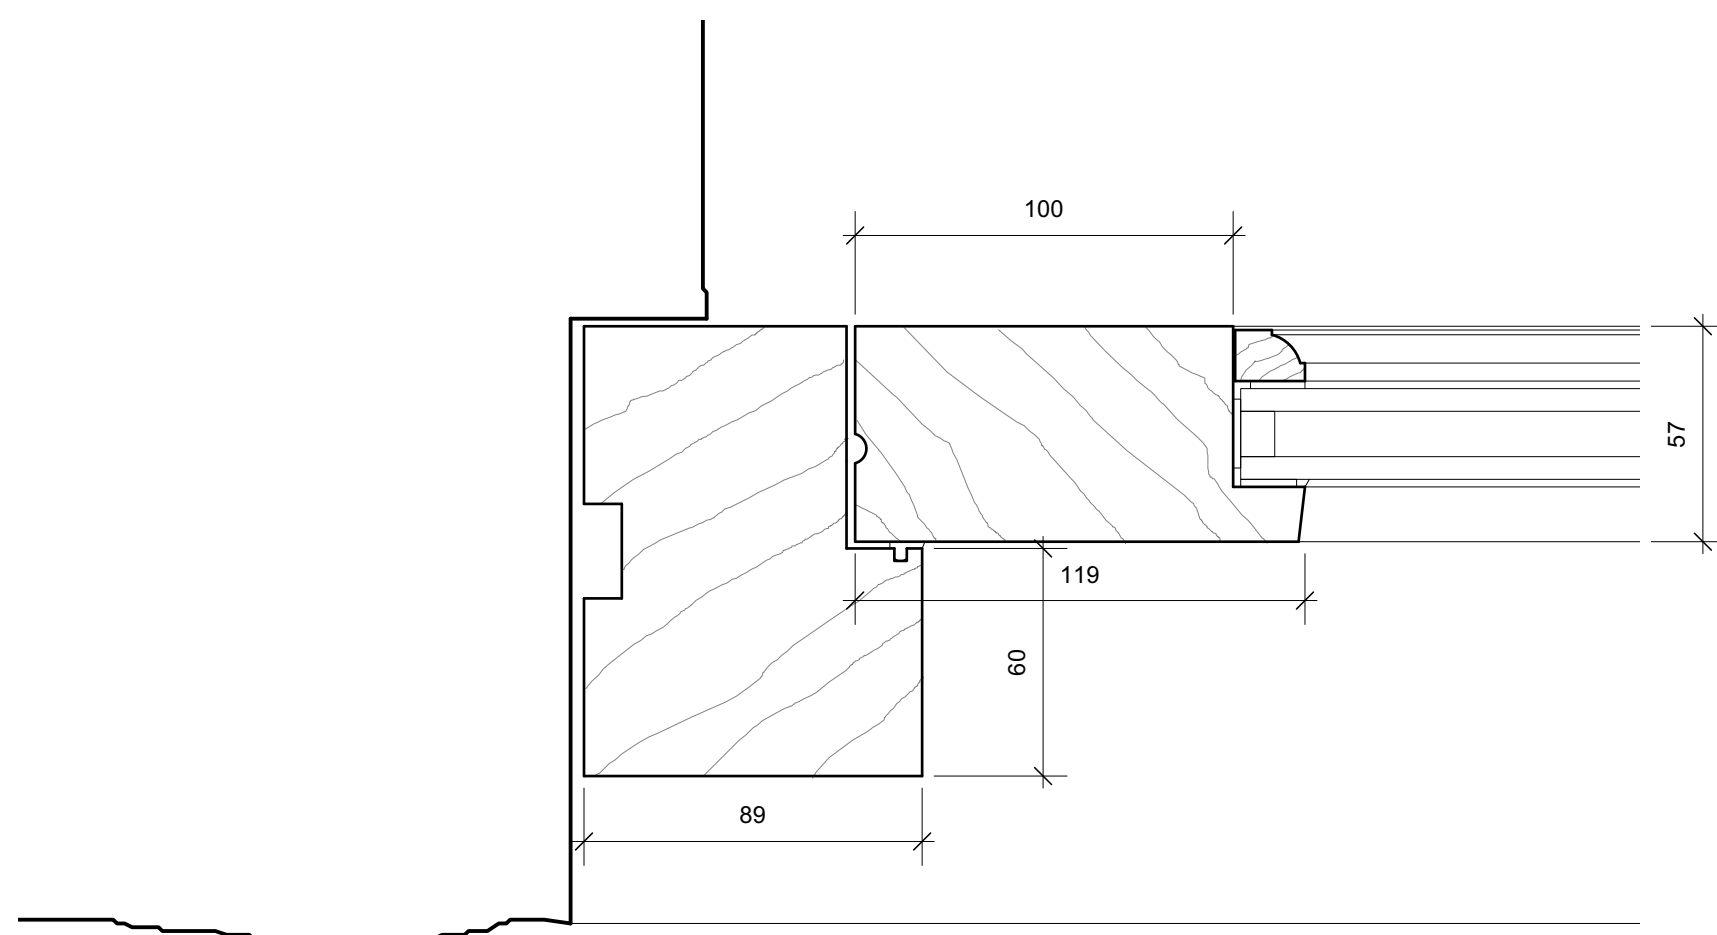

DETAIL A. GLAZED DOOR JAMB

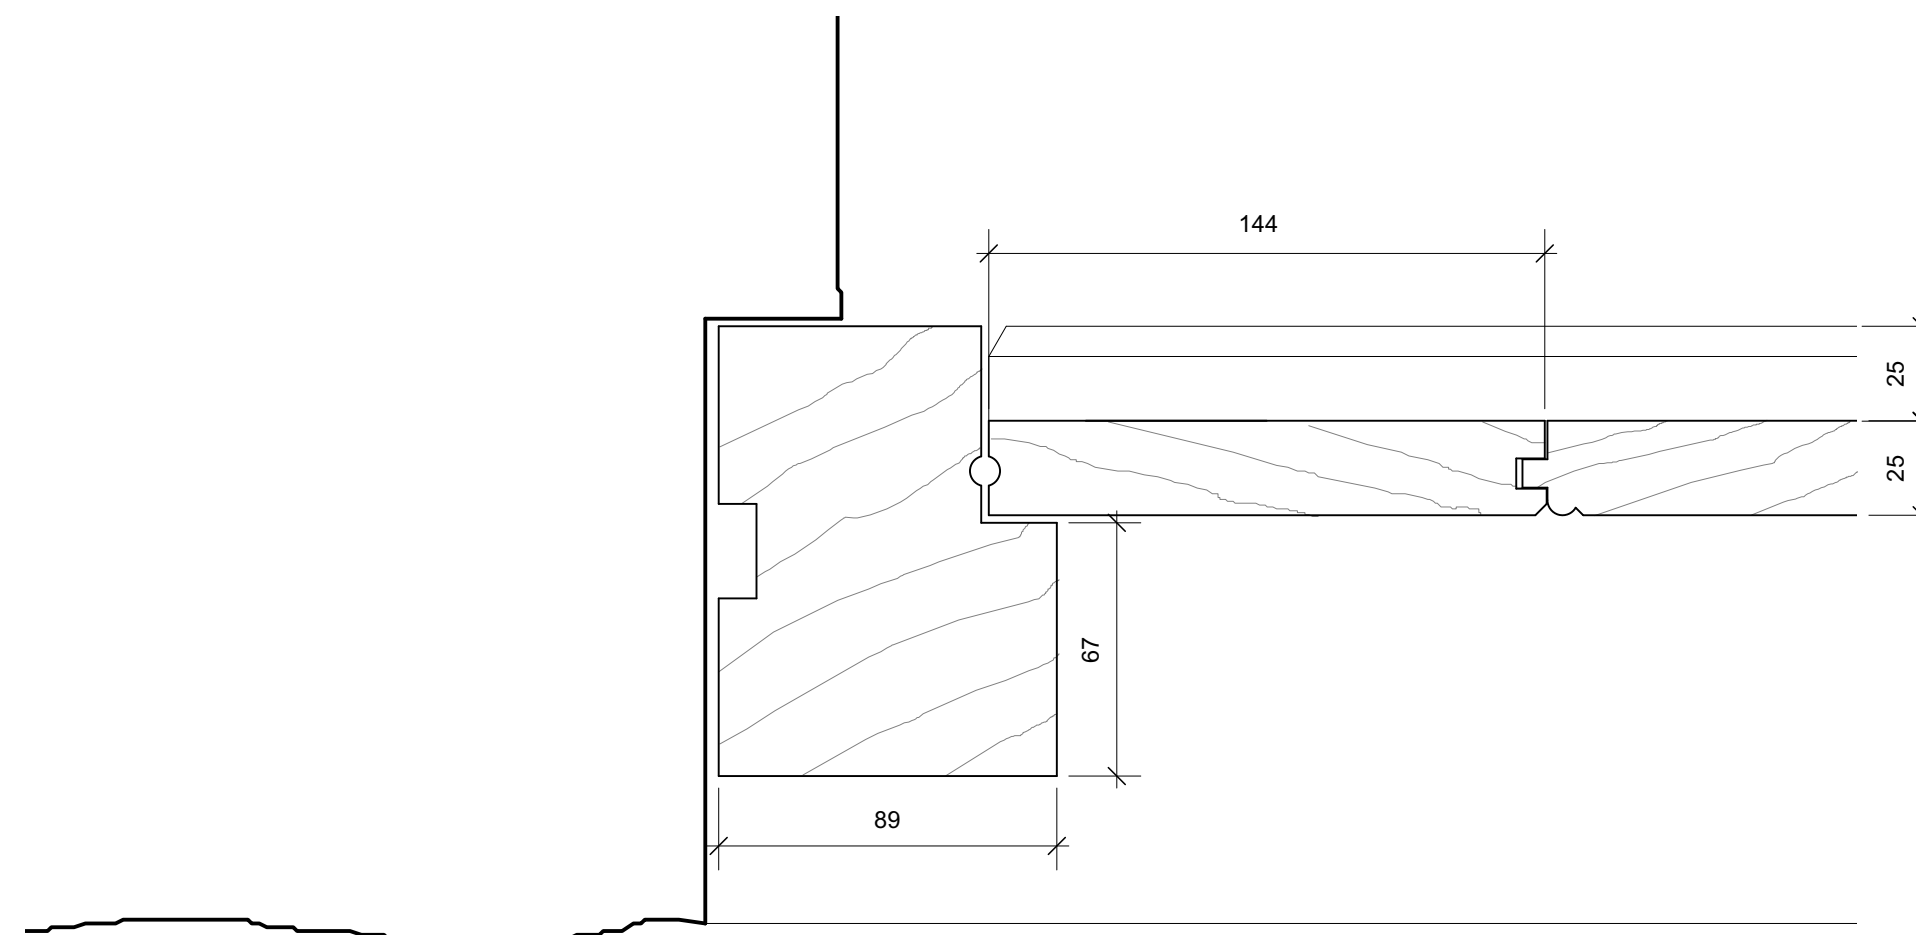

DETAIL B. BOARDED DOOR JAMB

MRA ARCHITECTS
87 GREEN LANE, BUXTON
DOOR DETAILS

Drawing No: 3038-4005
Rev: DEC 2023
Date: MA1:200, 1:10, 1:2
Scale @ A1:
mra-architects.co.uk