




North Facing Elevation As Proposed

Scale 1:100@A3

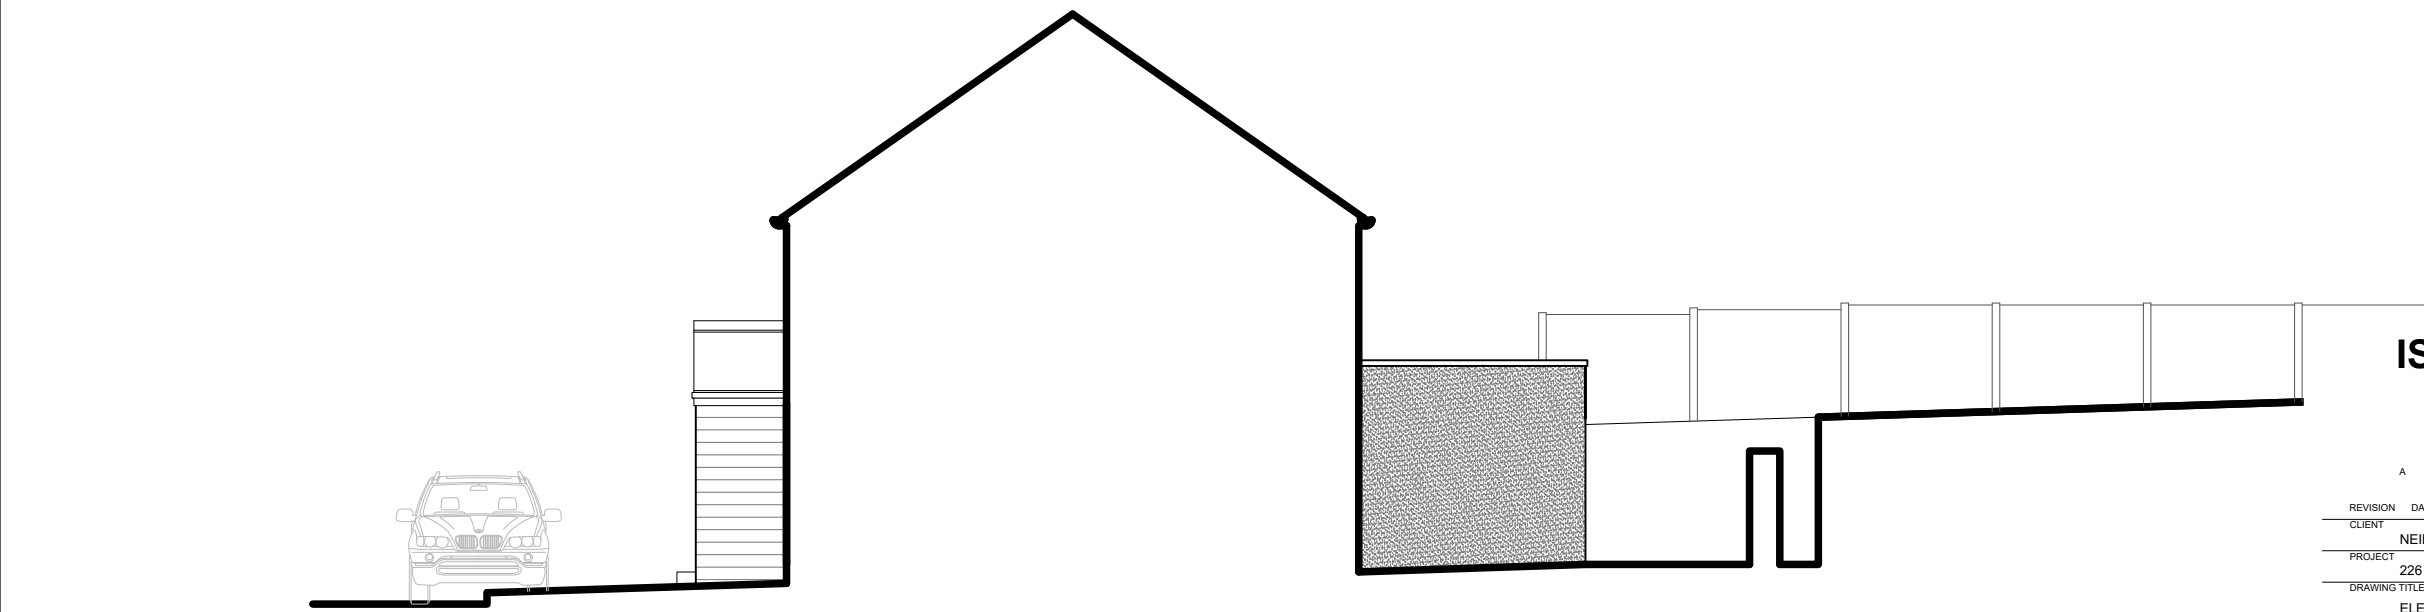

West Facing Elevation As Proposed

Scale 1:100@A3

ISSUED FOR PLANNING

A		MARCH 2024		MH		REDUCED TO 2 BEDROOM	
REVISION	DATE	DRAWN	CHECKED	DESCRIPTION		SCALE	DATE
CLIENT	NEIL RICHARDS					1:100@A3	APRIL 2023
PROJECT	226 BUXTON ROAD					DRAWN	CHECKED
						MH	
DRAWING TITLE						JOB NUMBER	REVISION
ELEVATIONS SHEET 2 OF 2 AS PROPOSED						230404	207

TIMEARCHITECTS

Creative Conservation - Inspiring Design. Time Architects 226-228 Holme Lane, Sheffield, S64JZ
Registered Company Number in England and Wales: 8033383, Director: Michael Leigh
W. www.timearchitects.co.uk E. info@timearchitects.co.uk T. 0114 430 0114
all rights reserved, report all discrepancies, check dimensions on site