



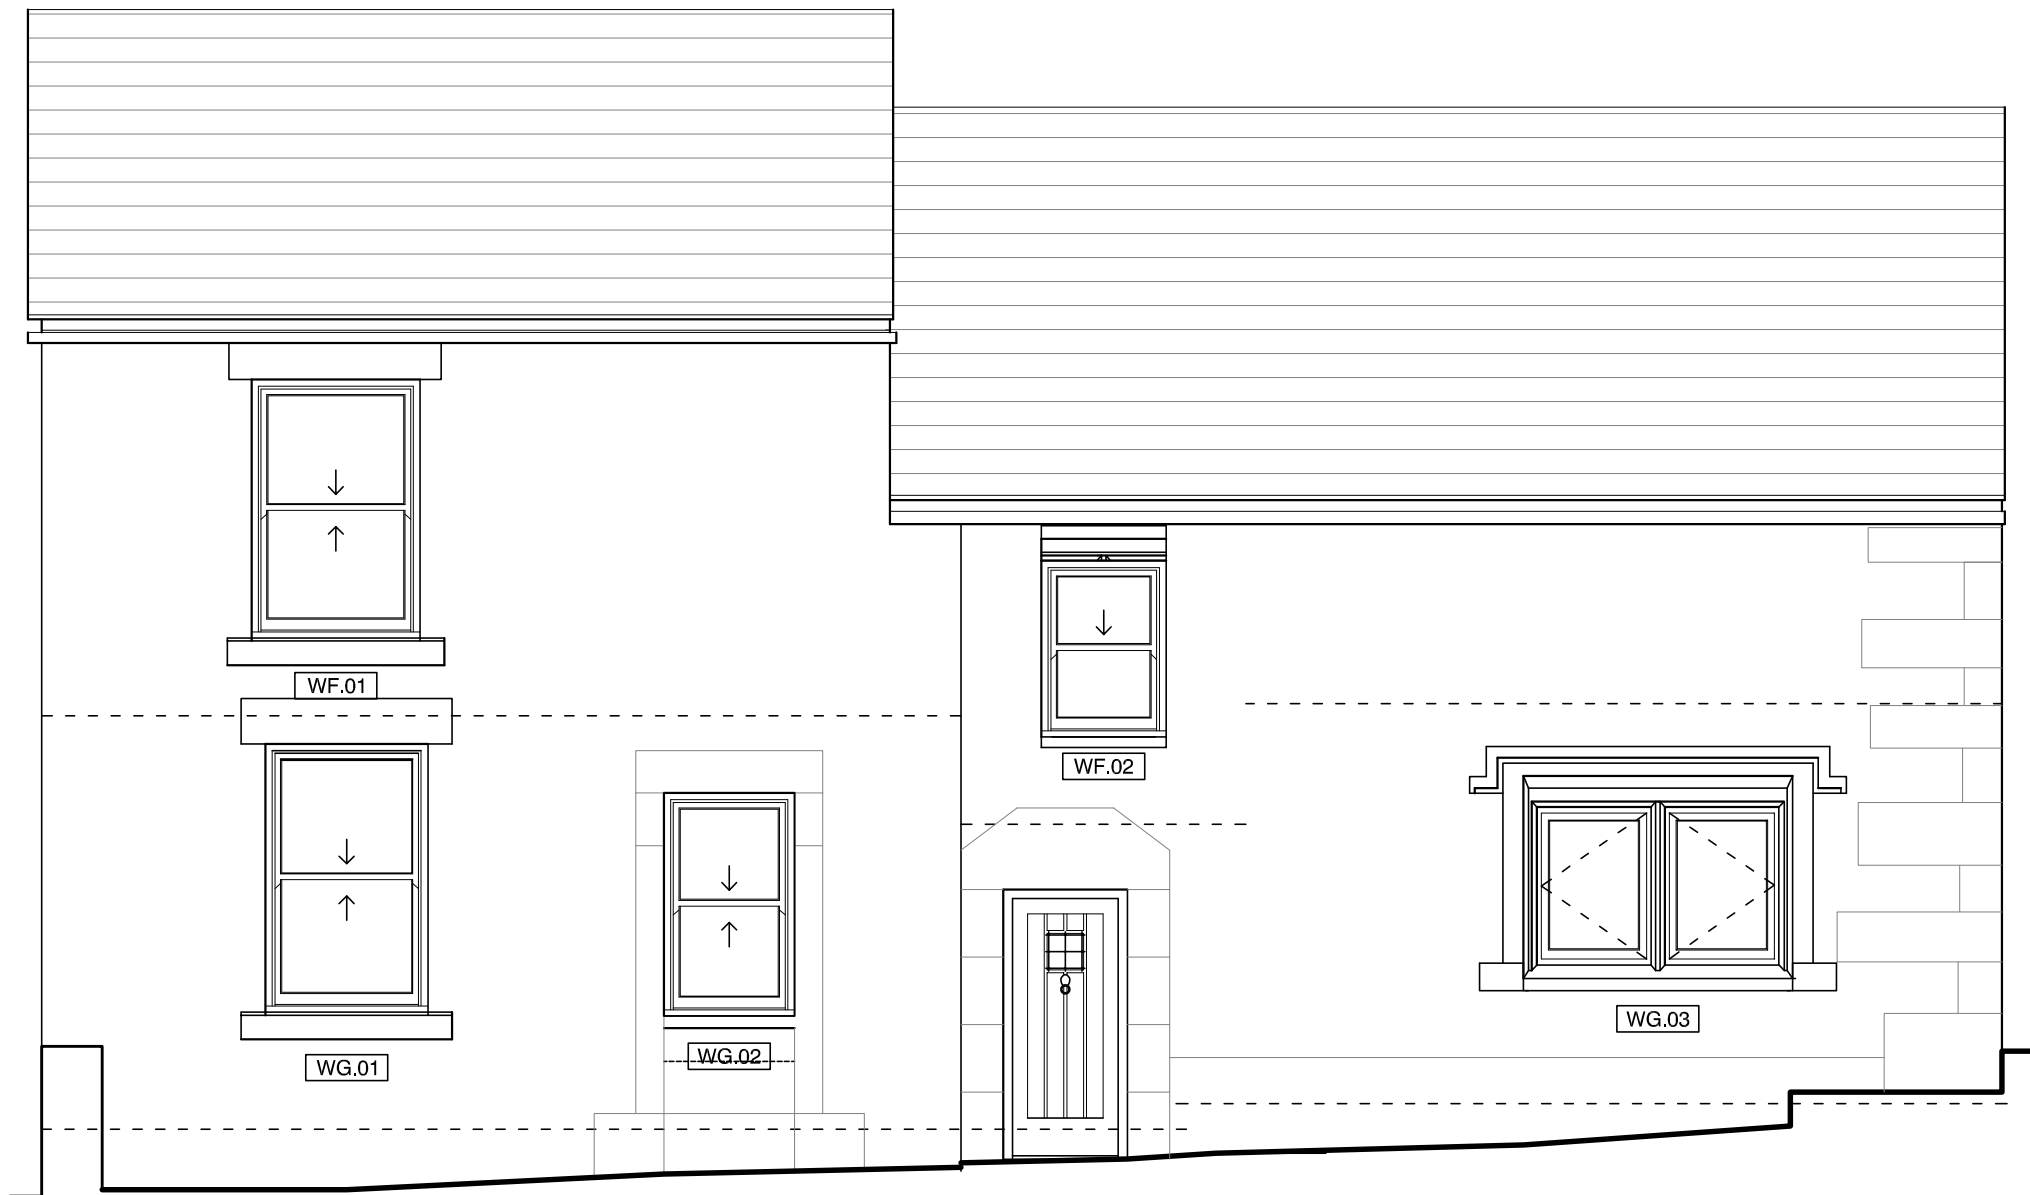

Front Elevation

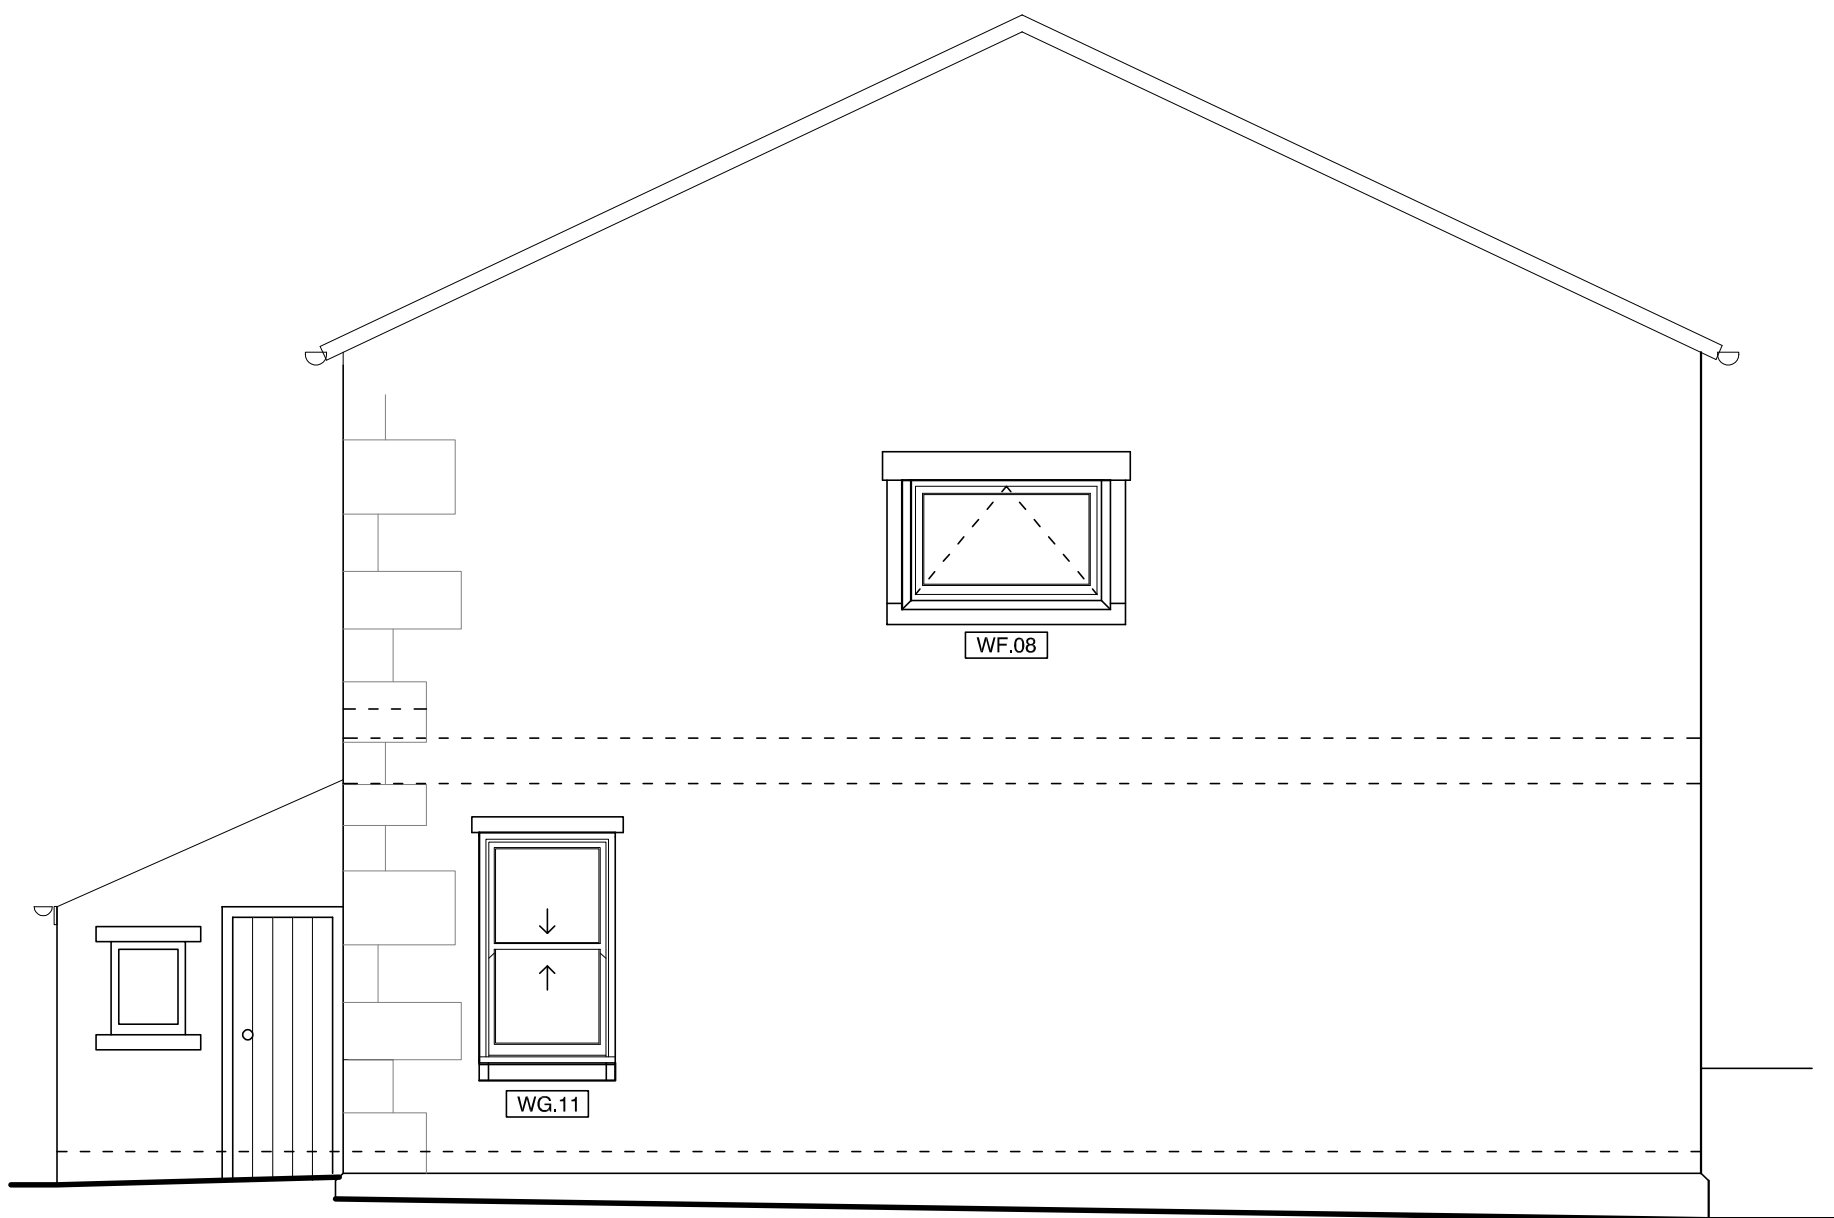

Side Elevation



HIGH PEAK ARCHITECTS LTD

2nd Floor, Wharf House, Wharf Road, Whaley Bridge, High Peak, Derbys SK23 7AD  
Tel: 01663 719717 Web: [www.highpeakarch.com](http://www.highpeakarch.com) Email: [hpa@highpeakarch.com](mailto:hpa@highpeakarch.com)

Replacement Windows  
1/2 Waterside Cottage, off Dolly Lane

**Proposed Elevations 1**  
**1819.PL15**