


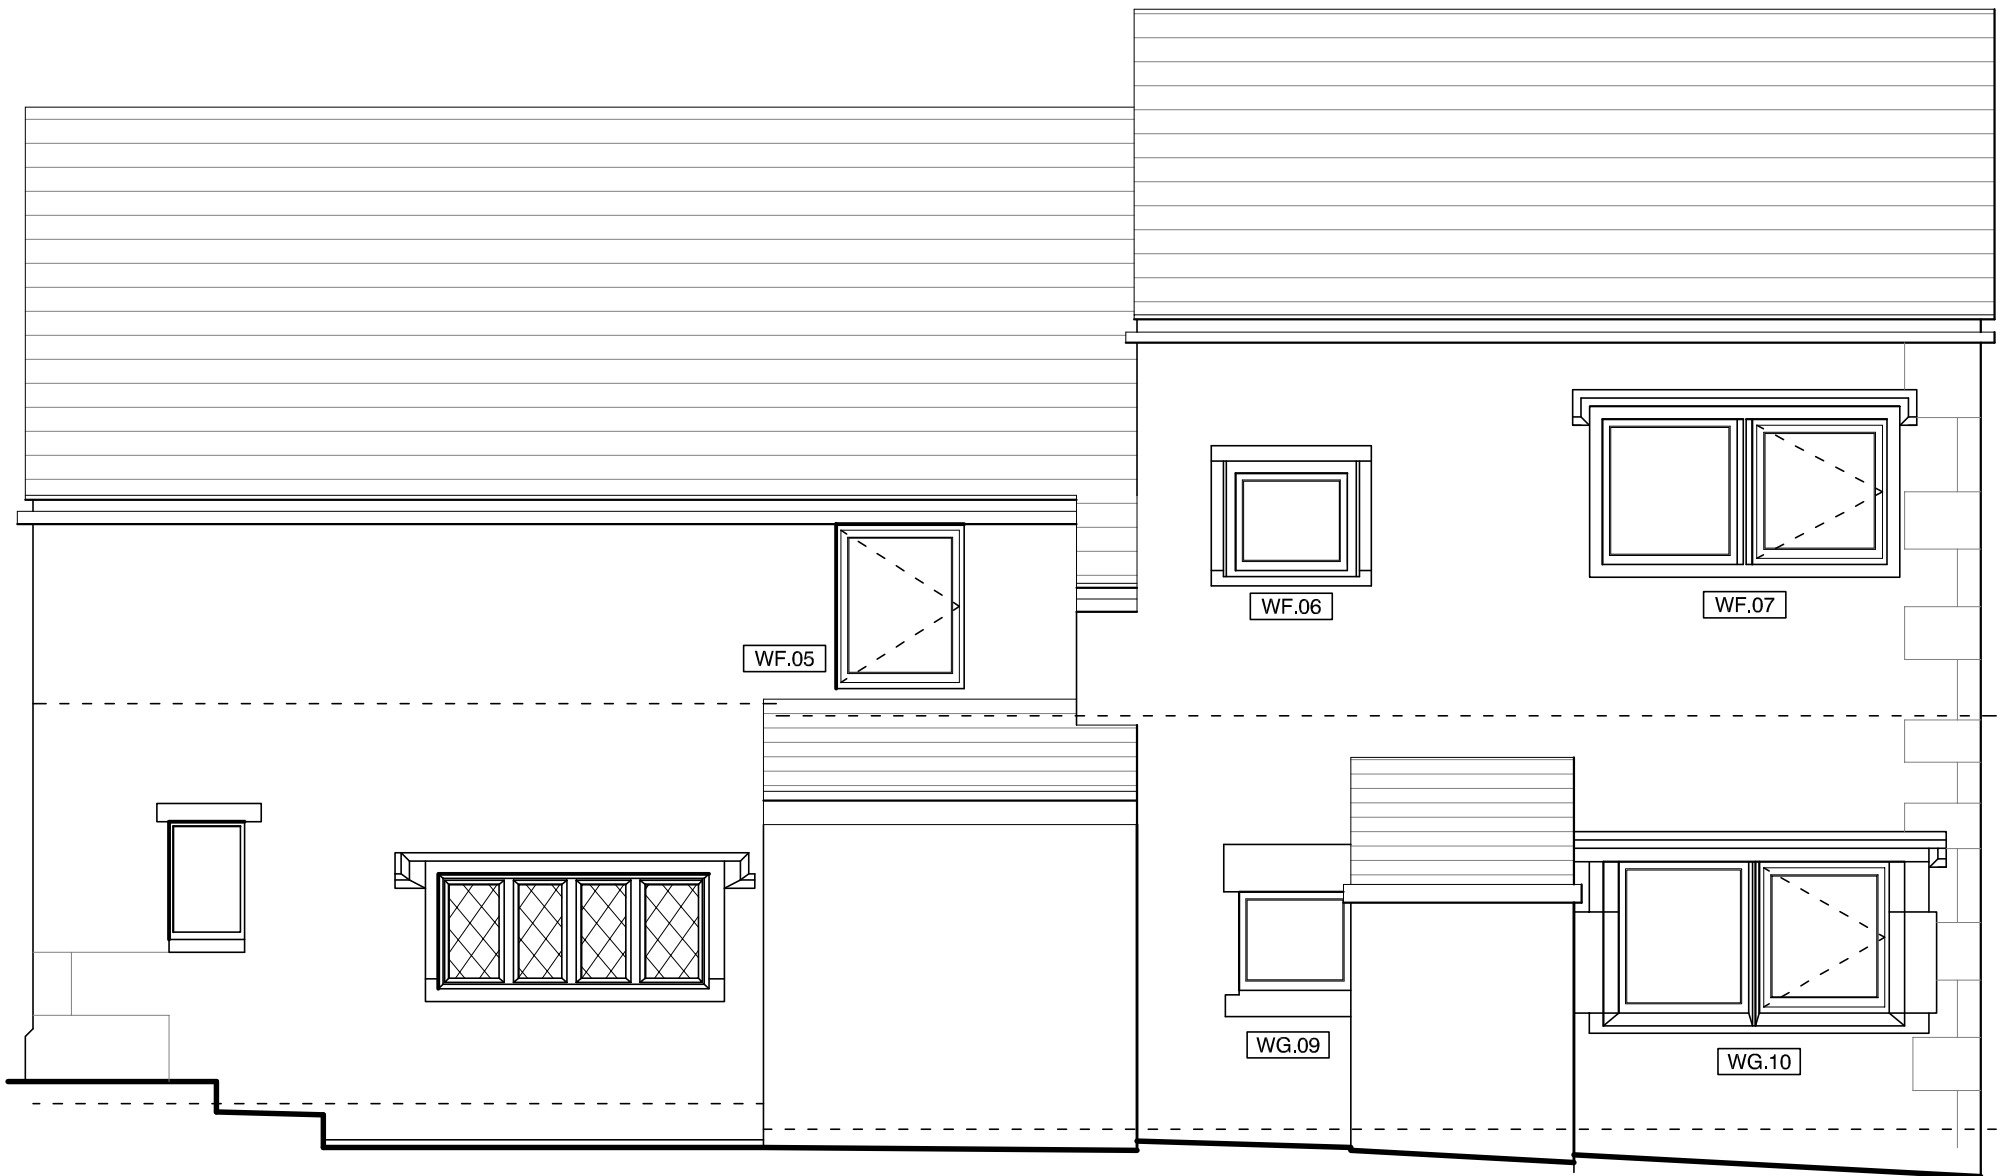

Rear Elevation



Side Elevation



HIGH PEAK ARCHITECTS LTD

2nd Floor, Wharf House, Wharf Road, Whaley Bridge, High Peak, Derbys SK23 7AD
Tel: 01663 719717 Web: www.highpeakarch.com Email: hpa@highpeakarch.com

Replacement Windows
Waterside Cottage

Proposed Elevations 2
1819.PL16