




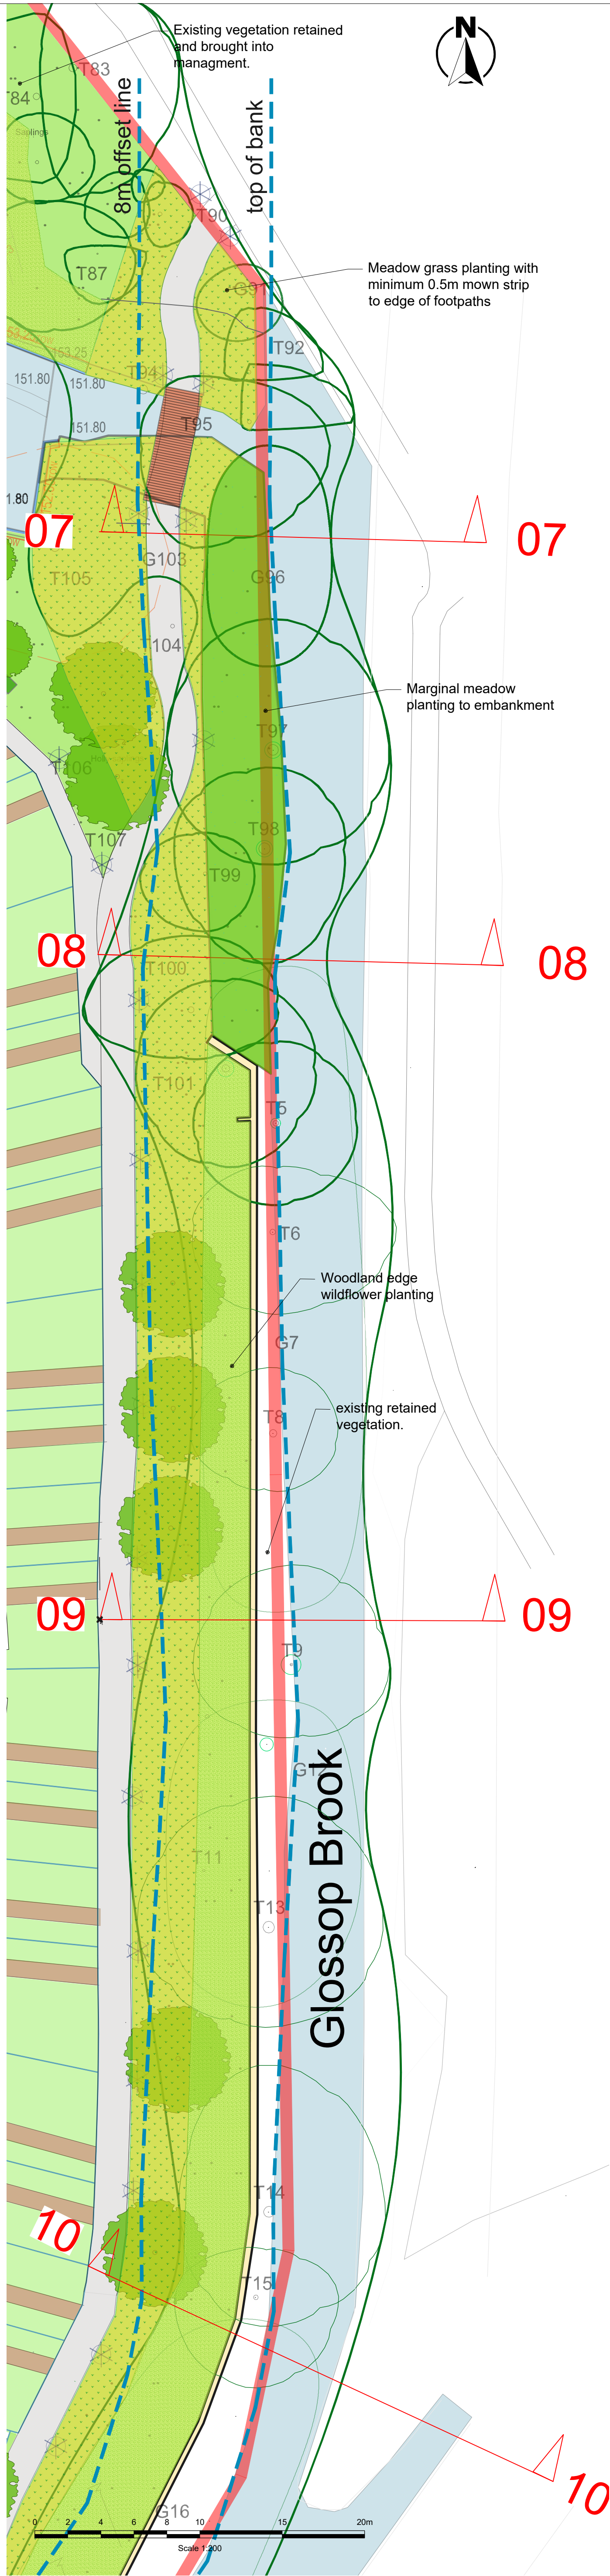


07 Brook Buffer Zone - Section 7
103 Scale 1:100 @ A1

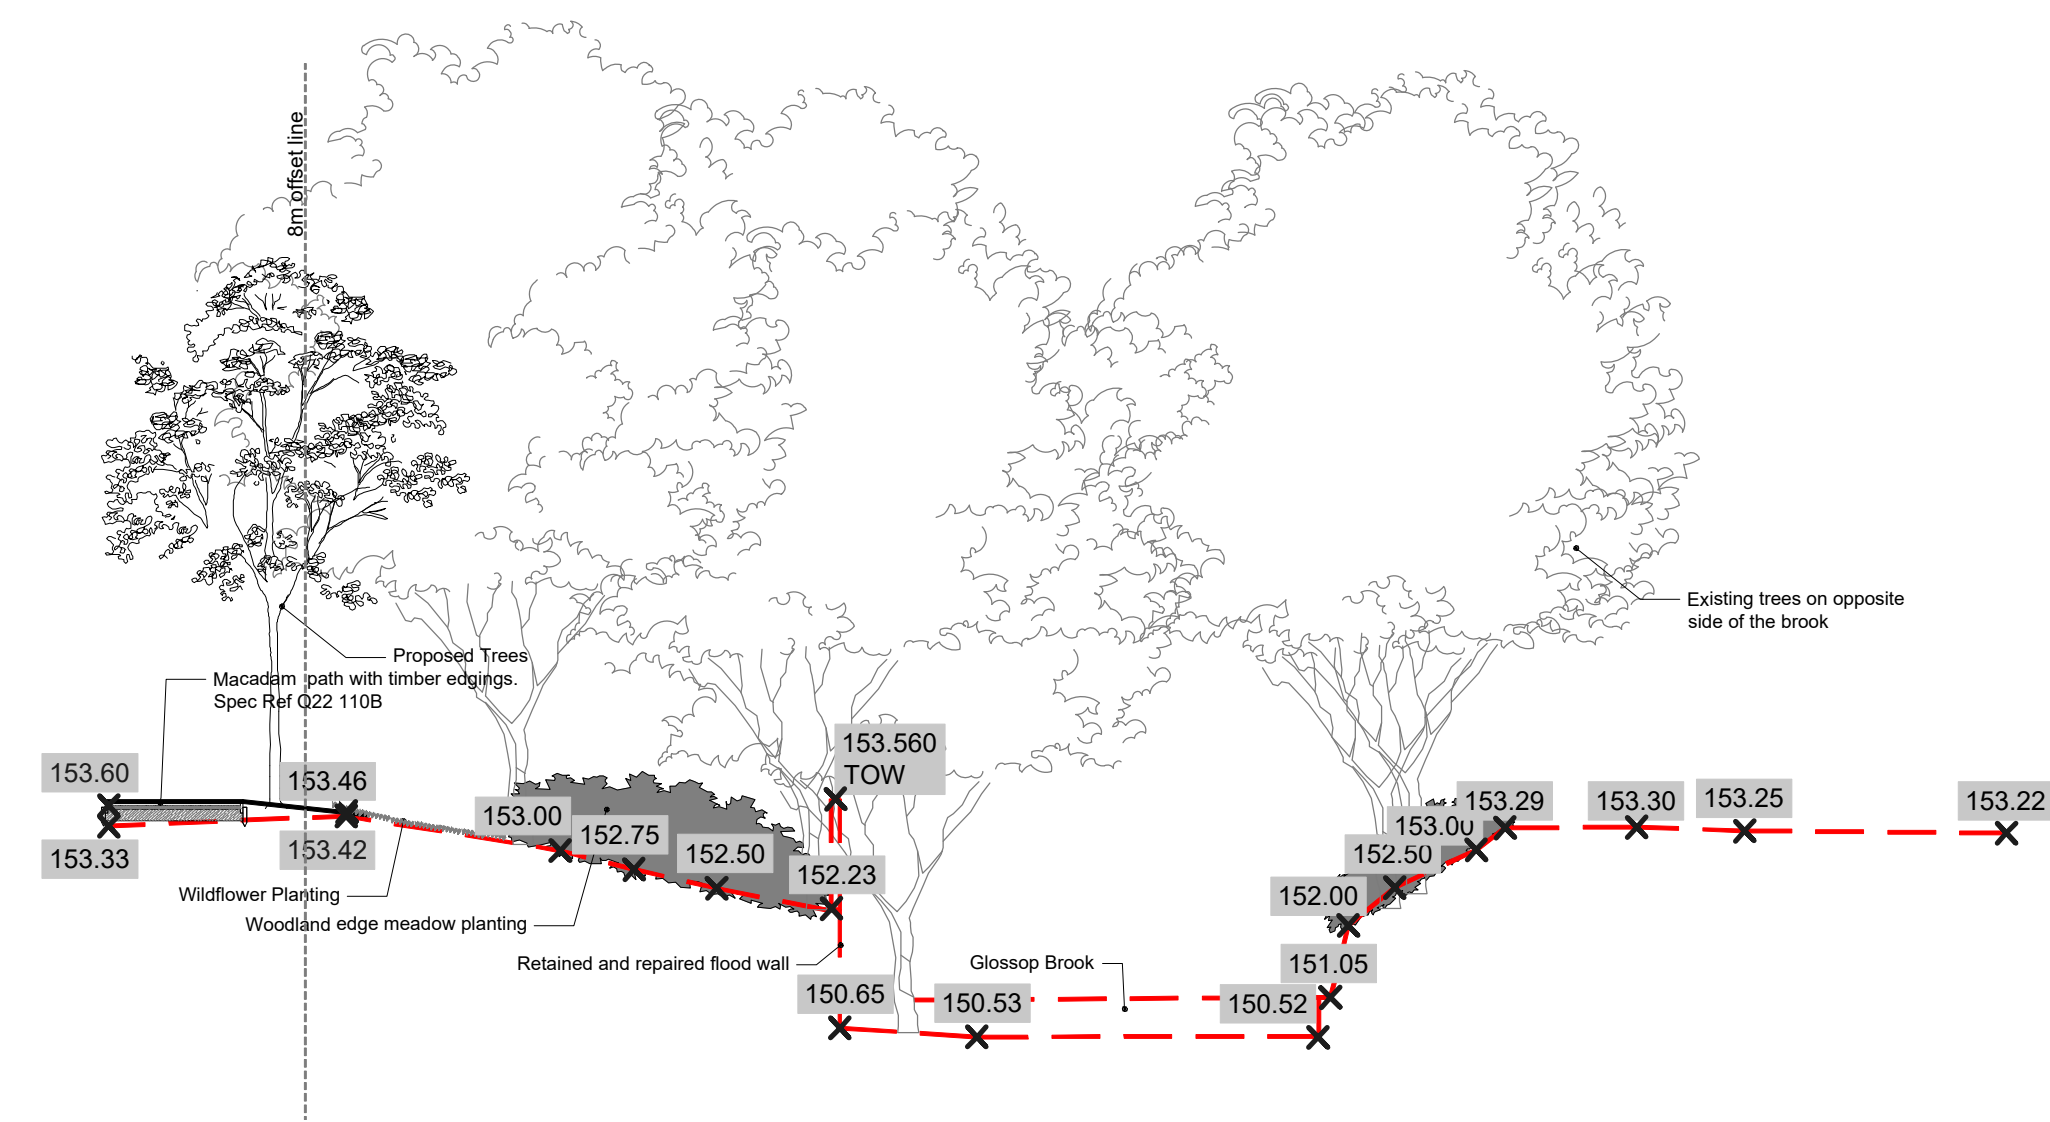

08 Brook Buffer Zone - Section 8
103 Scale 1:100 @ A1

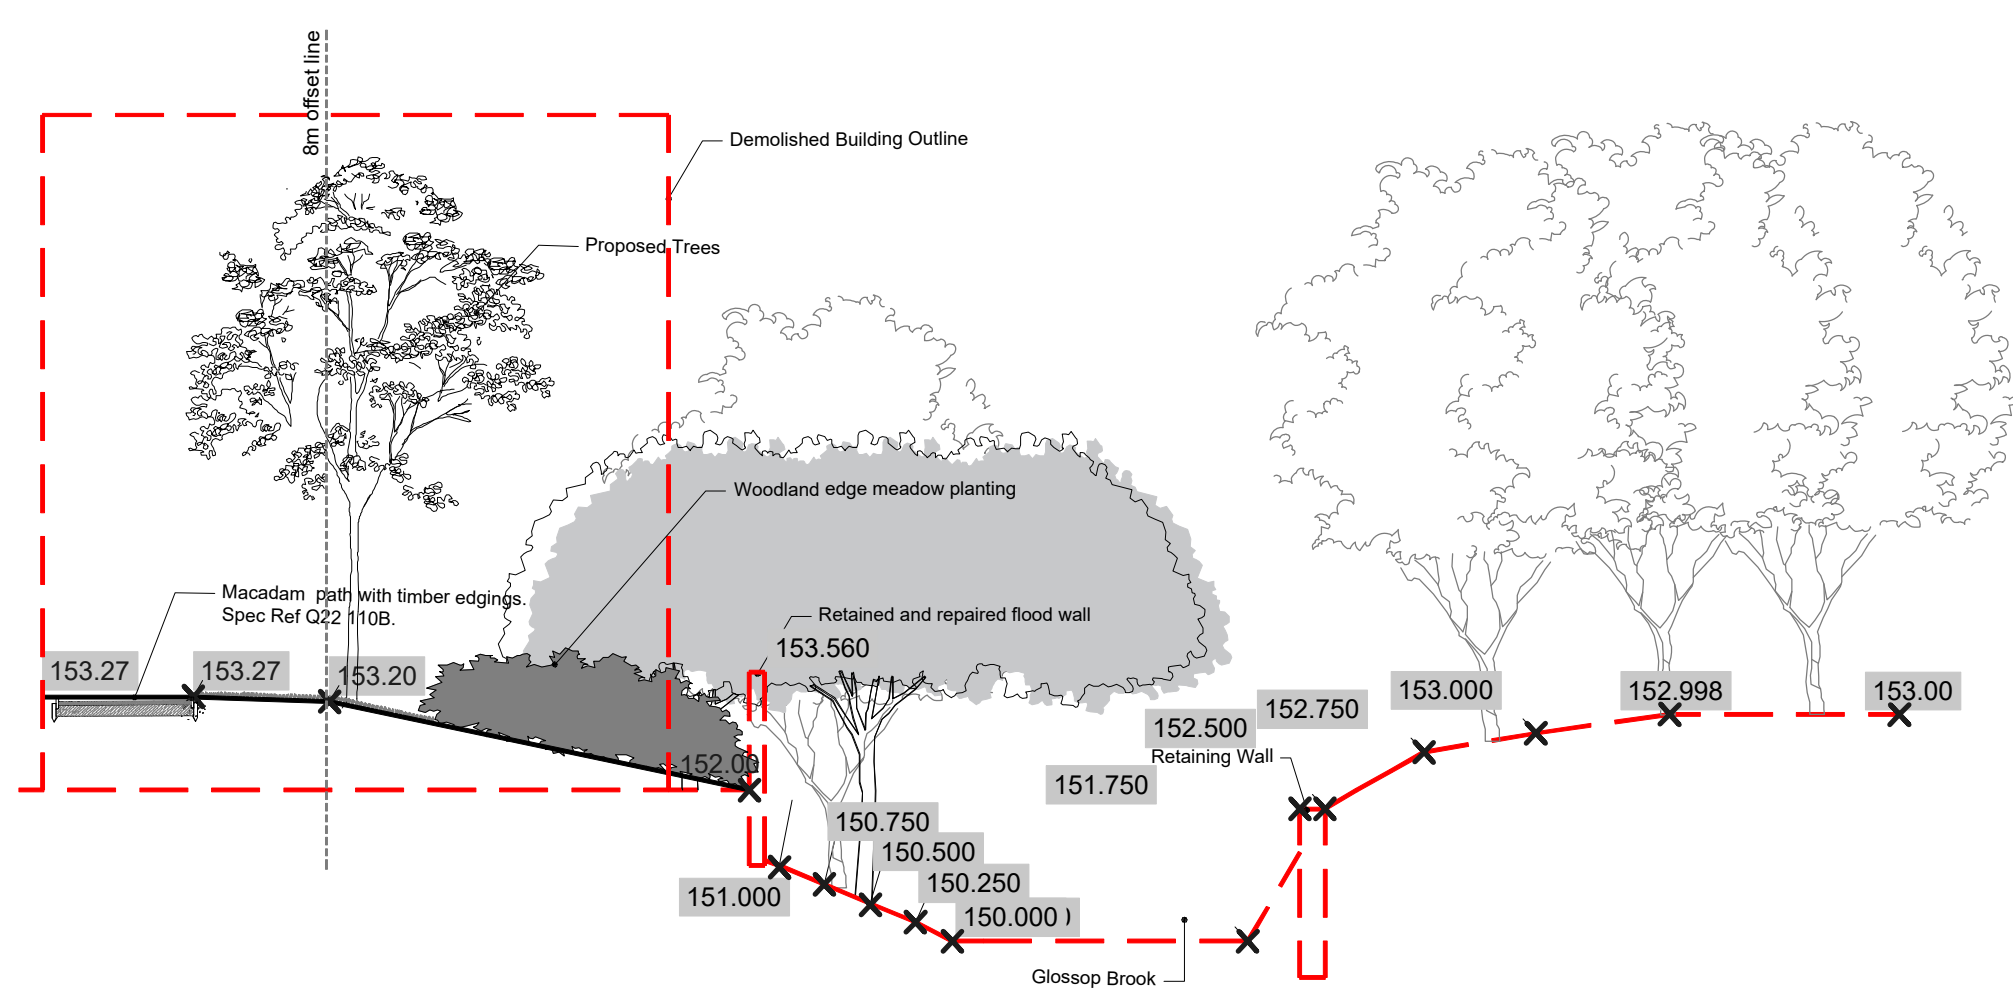

09 Brook Buffer Zone - Section 9
103 Scale 1:100 @ A1

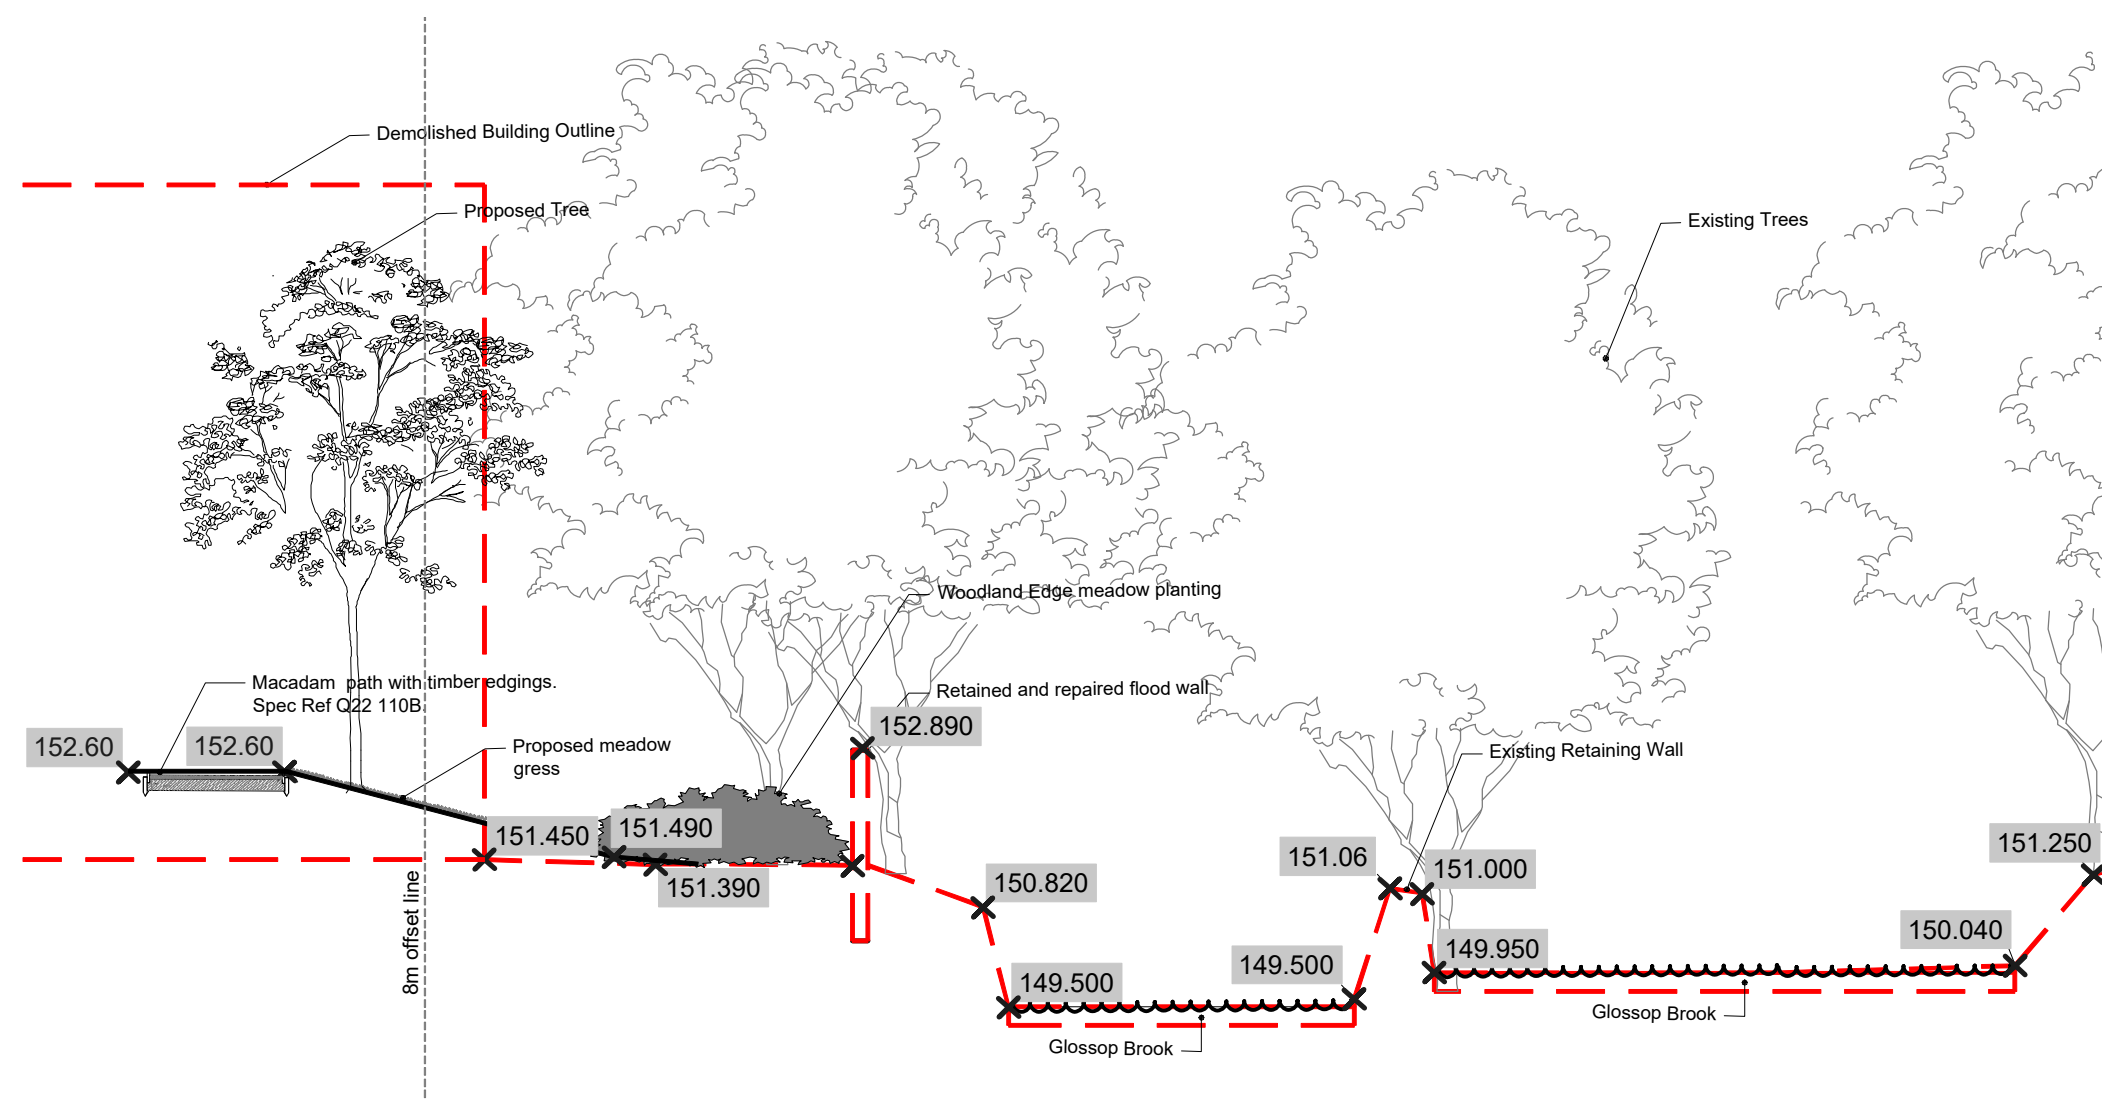

10 Brook Buffer Zone - Section 10
103 Scale 1:100 @ A1

01 Buffer Zone General Arrangement Plan - Sections 7,8,9,10
103 Scale 1:200 @ A1

- NOTES**
- This drawing is for general presentation purposes.
 - All dimensions are in metres unless stated otherwise.
 - This drawing is to be read in conjunction with all relevant drawings and documents associated with this project.
 - All surveyed information including levels and layout is provided by others.
 - All existing and proposed dimensions, levels and locations to be checked and verified by the main contractor on site prior to the commencement of the works and any anomalies reported to the engineer.

LOCATION PLAN (NTS)



- KEY**
- Existing Section line
 - Proposed Section Line (To tie into existing)

To be read in conjunction with :

Please refer to drawing no.
MAN.1828.002.ENZ.XX.XX.DR.L.45.101-C01 &
MAN.1828.002.ENZ.XX.XX.DR.L.45.102-C01 for Soft
Landscape Plan

Please refer to Plant Schedule.
MAN-1828-002-ENZ-XX-00-SH-L-45-001 for planting
specifications

Please refer to drawing no.
MAN.1828.002.ENZ.XX.XX.DR.L.30.101-C01 &
MAN.1828.002.ENZ.XX.XX.DR.L.30.102-C01 for Hard
Landscape Plan

PL02	15/04/24	For Planning	LW	GB	GB
PL01	22/01/24	For Planning	AJ	HB	GB
Rev	Date	Description	ORA	CHK	APP

Project
Milltown, Glossop

Client
Watsons Construction Ltd

Drawing Title
Brook Buffer Zone Enhancement Plan
(1 of 2)

Status	Date	Scale	
For Planning	30.05.23	As Shown	
Drawn	Designed	Checked	Approved
JH	JH	GB	GB
DWG No.			Revision
MAN-1828-002-ENZ-XX-00-DR-00-103			PL02

enzygo
environmental consultants

BRISTOL 01454 269 237
www.enzygo.com

MANCHESTER 0161 413 6444

SHEFFIELD 0114 321 5151
hello@enzygo.com

