


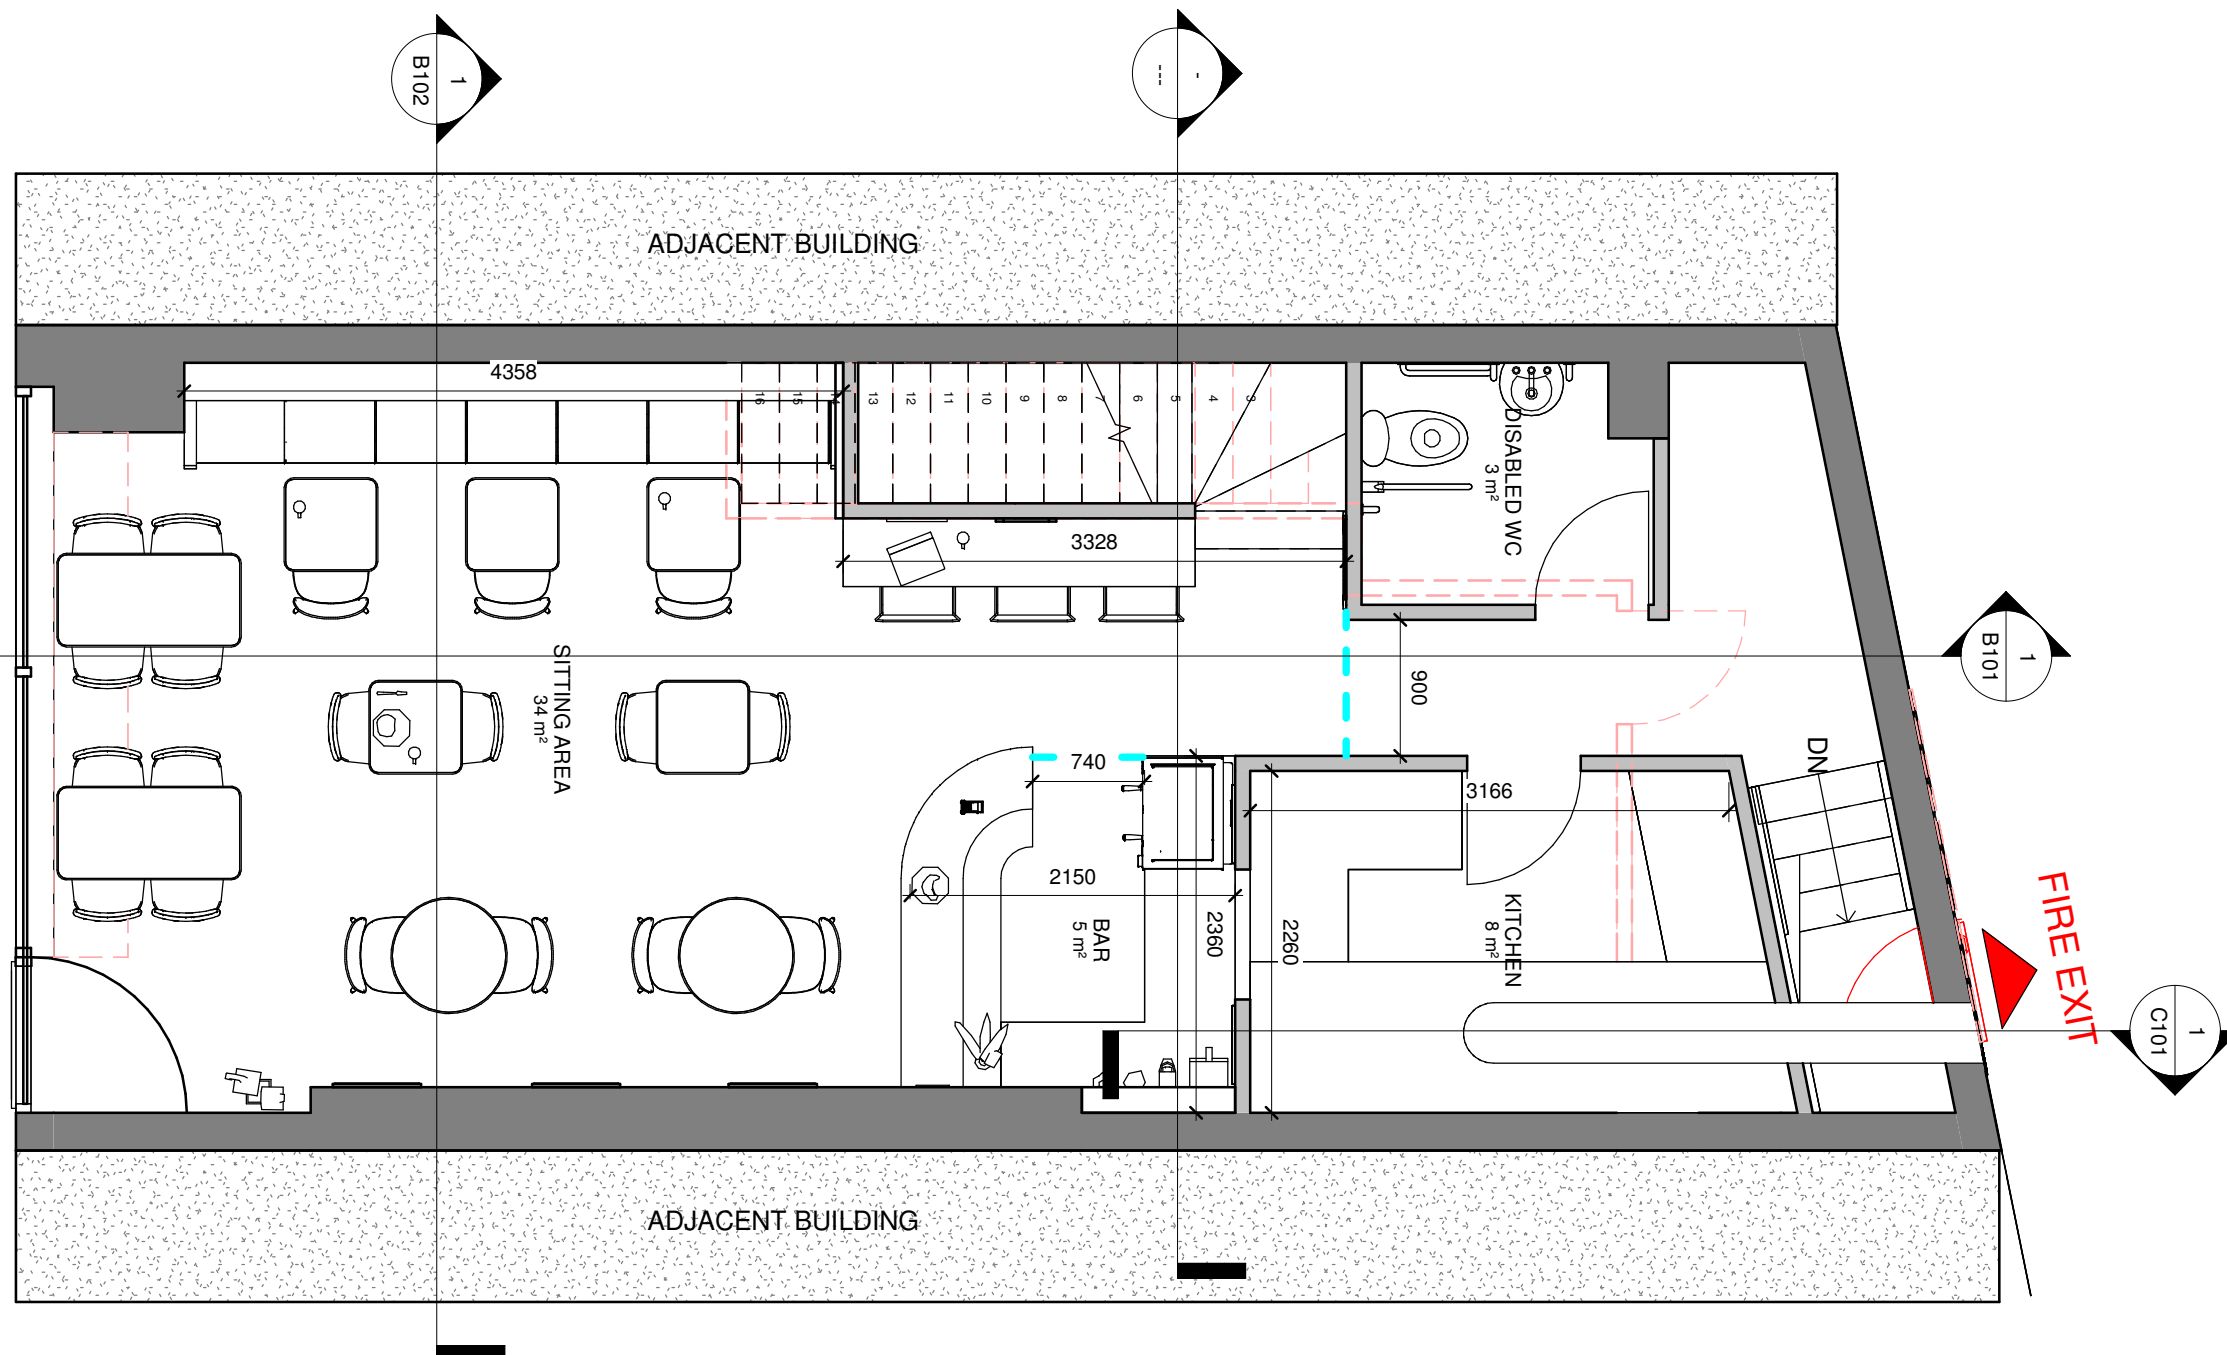

**MOLD ARCHITECTURAL
DESIGN
RESEARCH LAB.**

37 Side, 2nd Floor,
Newcastle Upon Tyne, NE13JE

T.: +4407864642142
E.: info@moldconsultancy.co.uk
W.: www.moldconsultancy.co.uk

PROJECT ADDRESS

3, Norfolk Square, Glossop, Derbyshire,
SK13 8BP

DRAWN BY

SUNAZ GULER

CHECKED BY

BURAK TOSUN

DATE

28/03/2024

PROPOSED GROUND FLOOR
PLAN

A106