


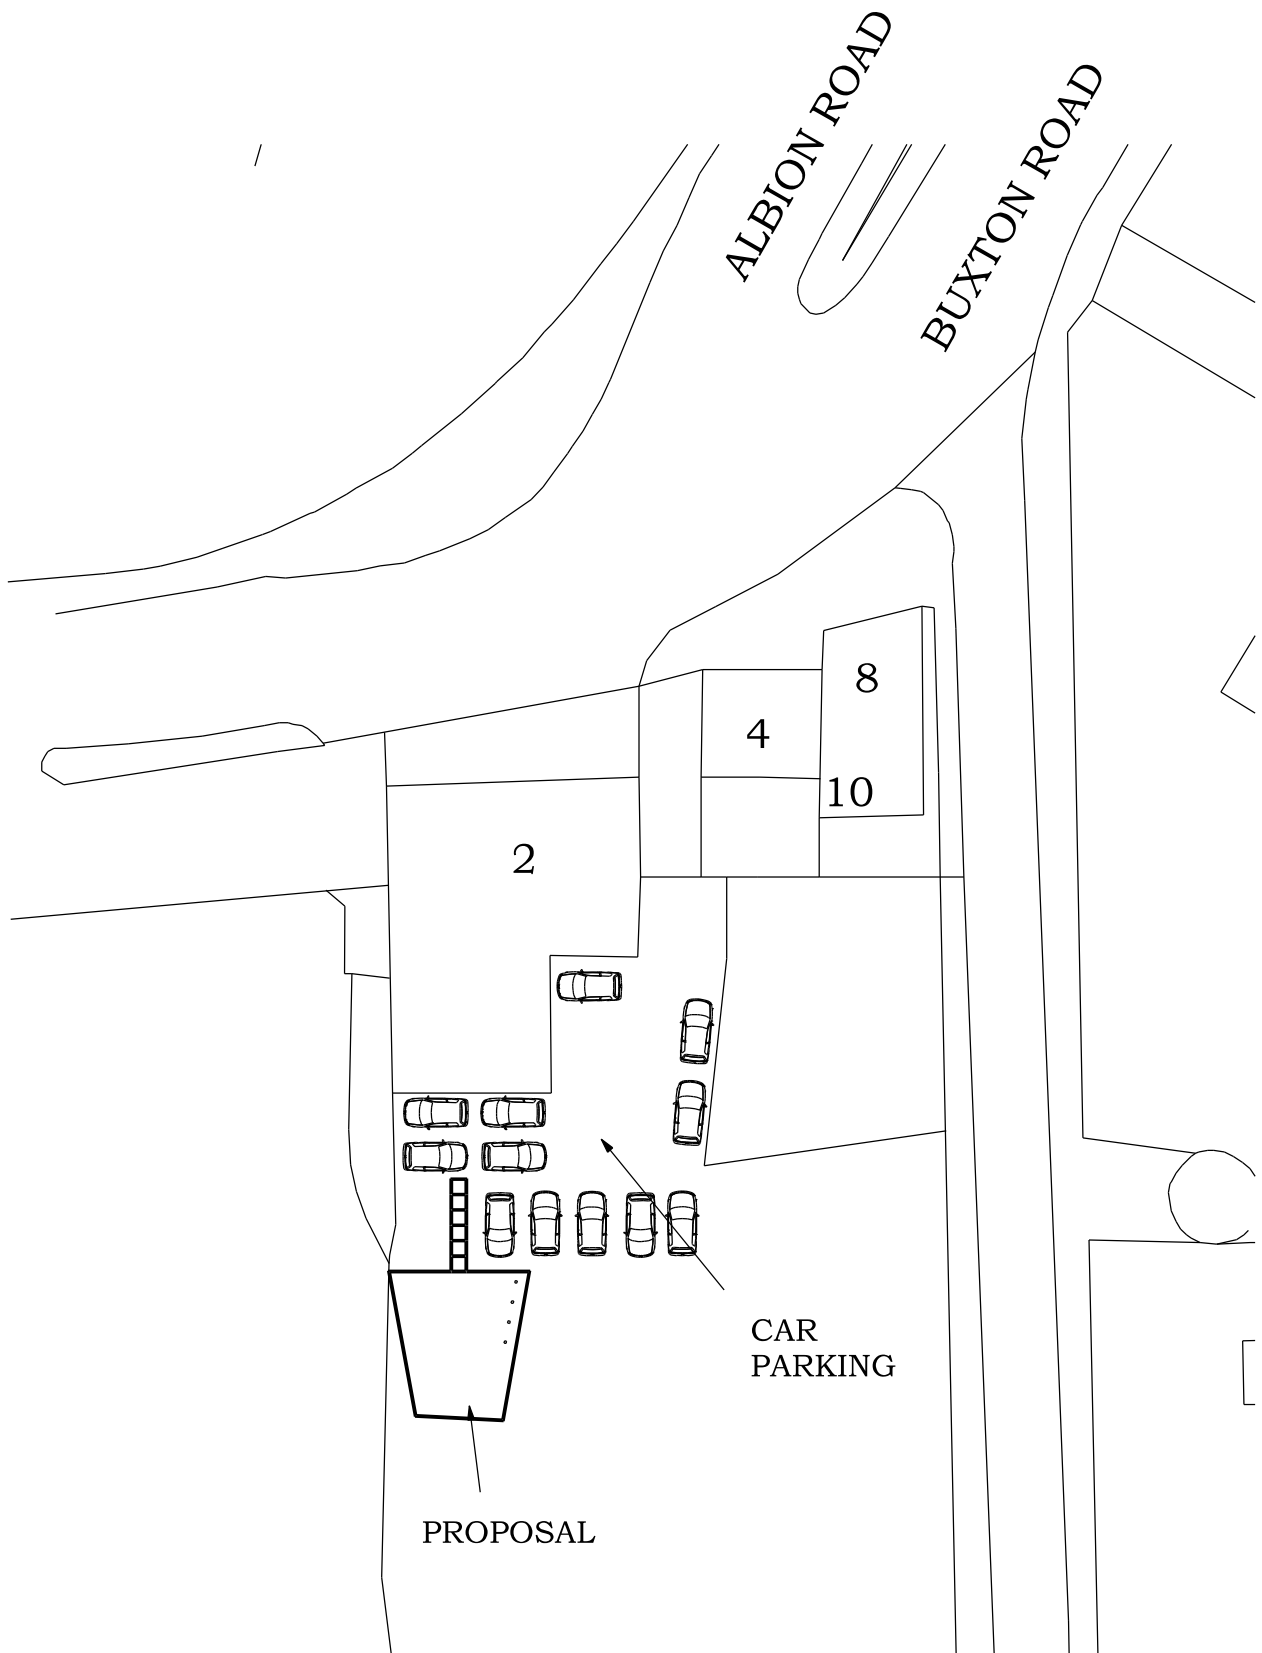

BLOCK PLAN FOR
2, BUXTON ROAD, NEW MILLS.
SCALE 1:500

