
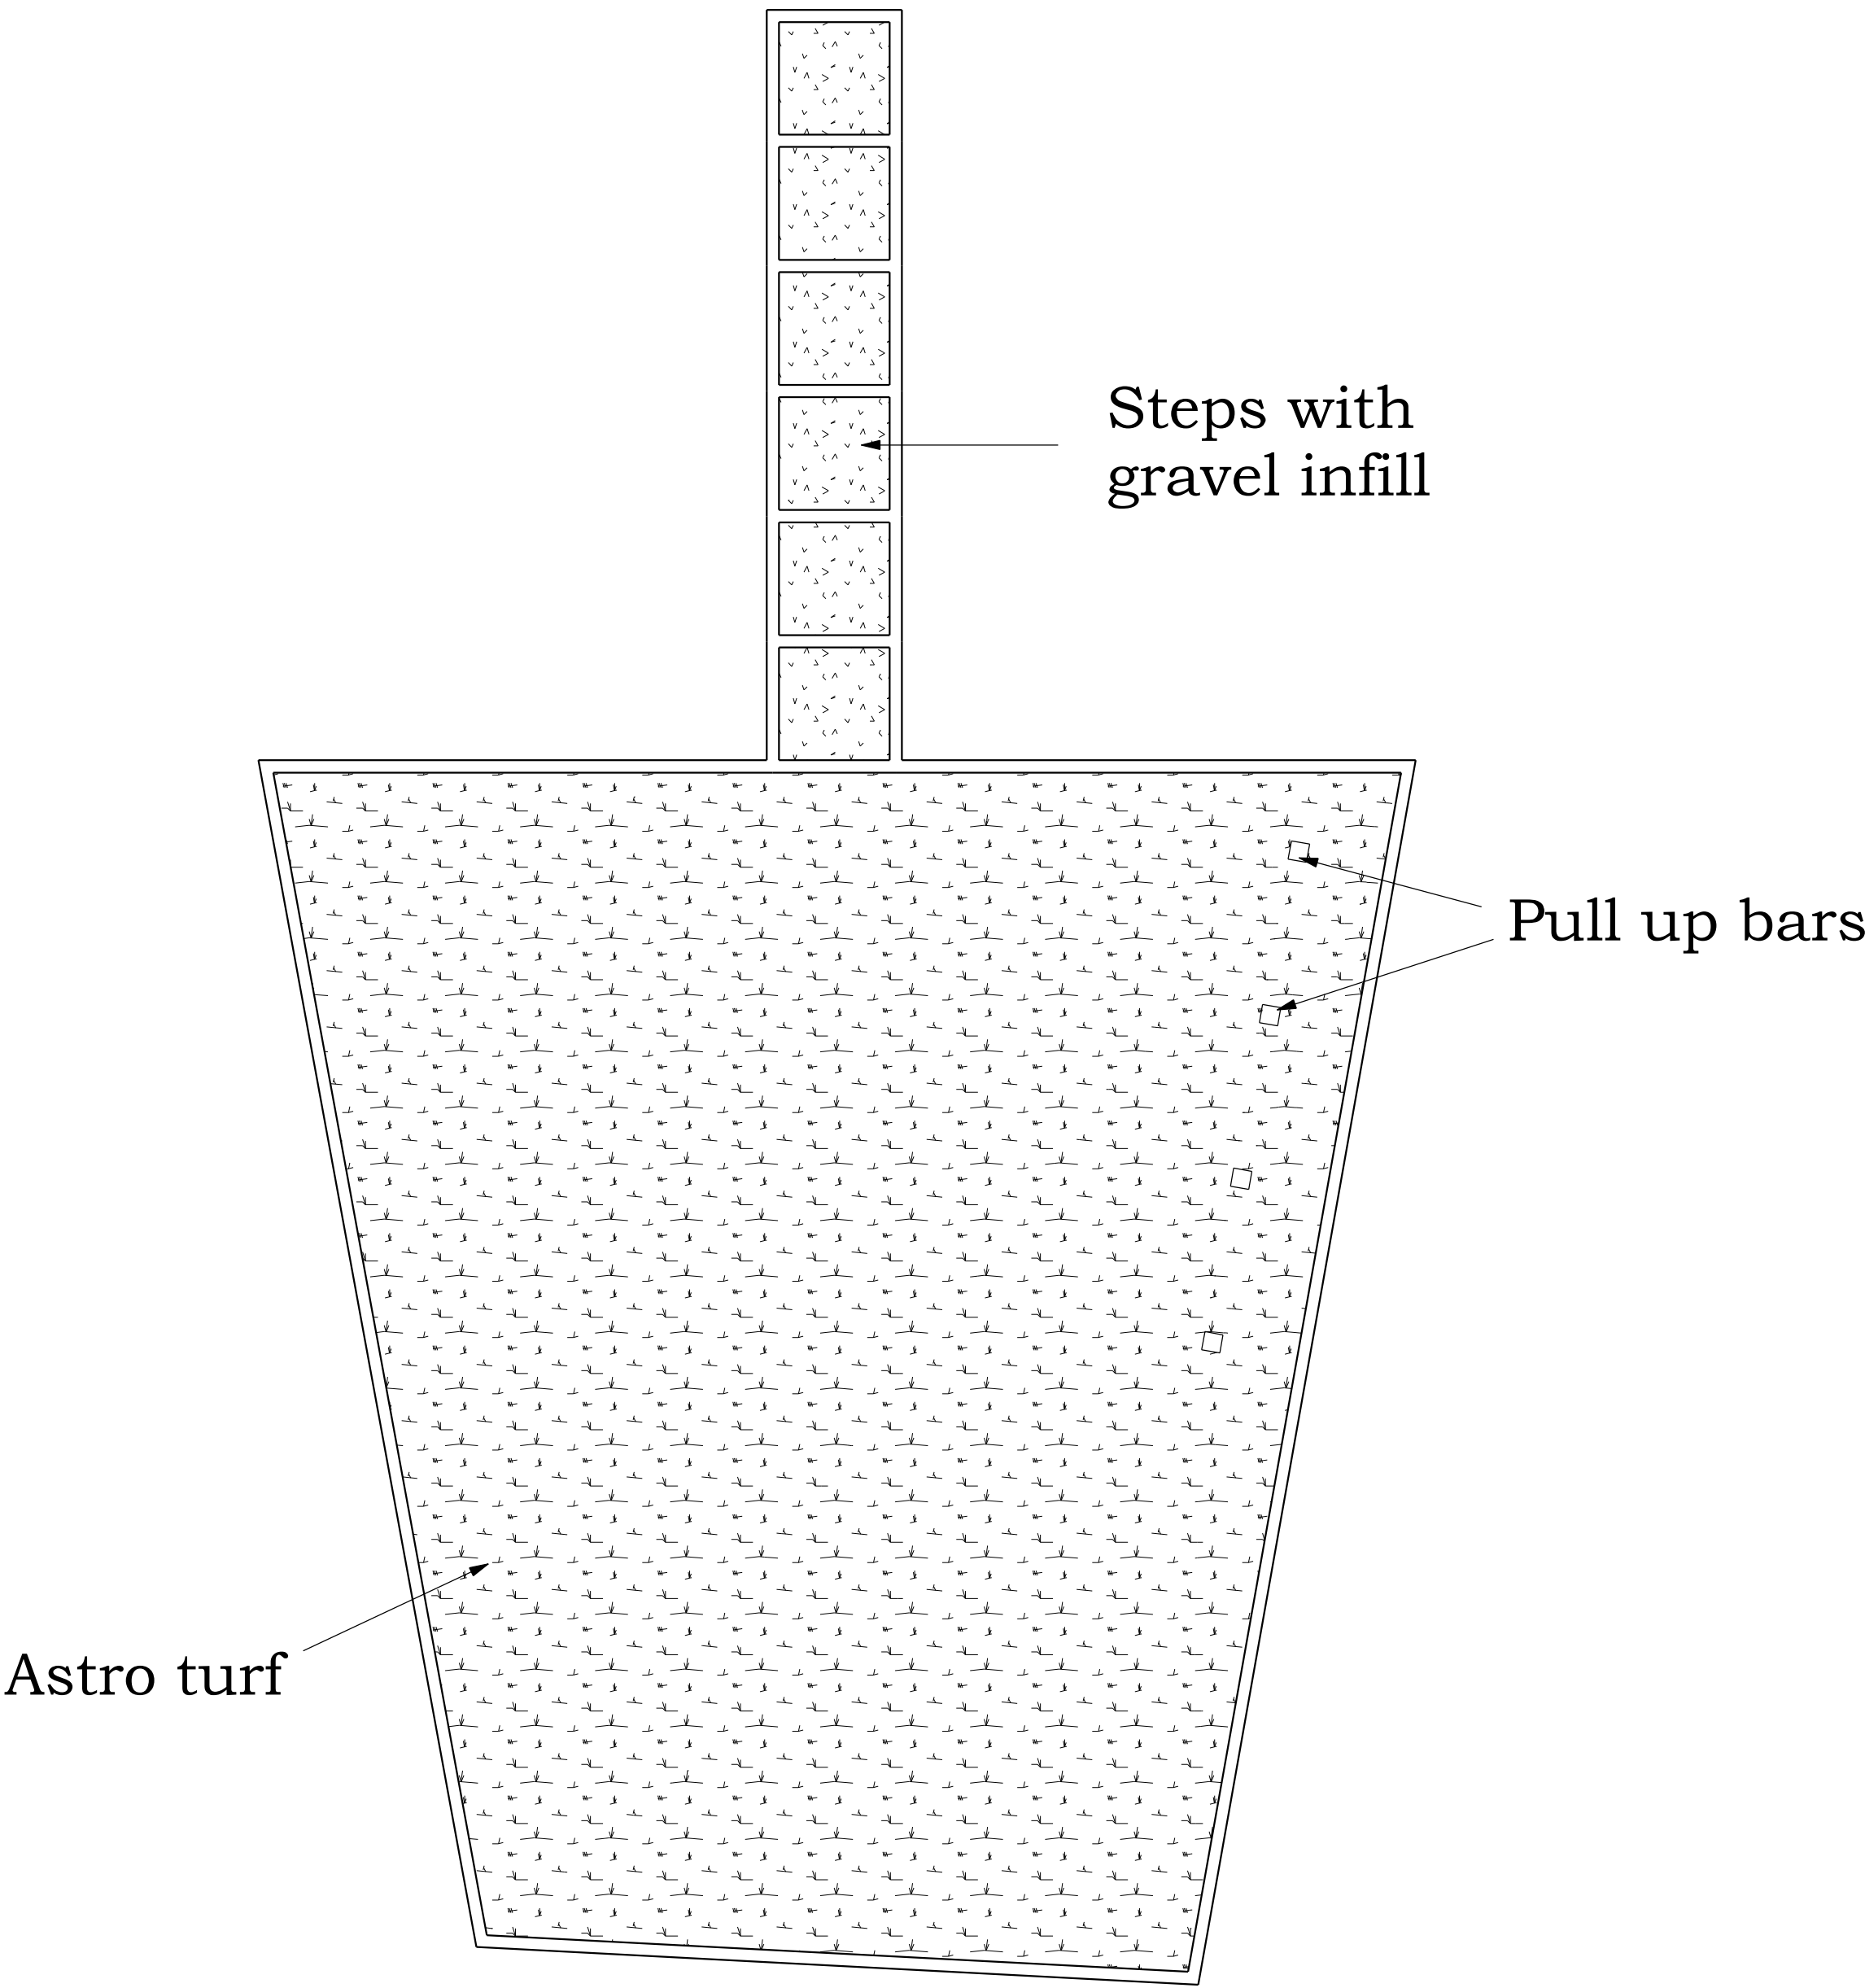


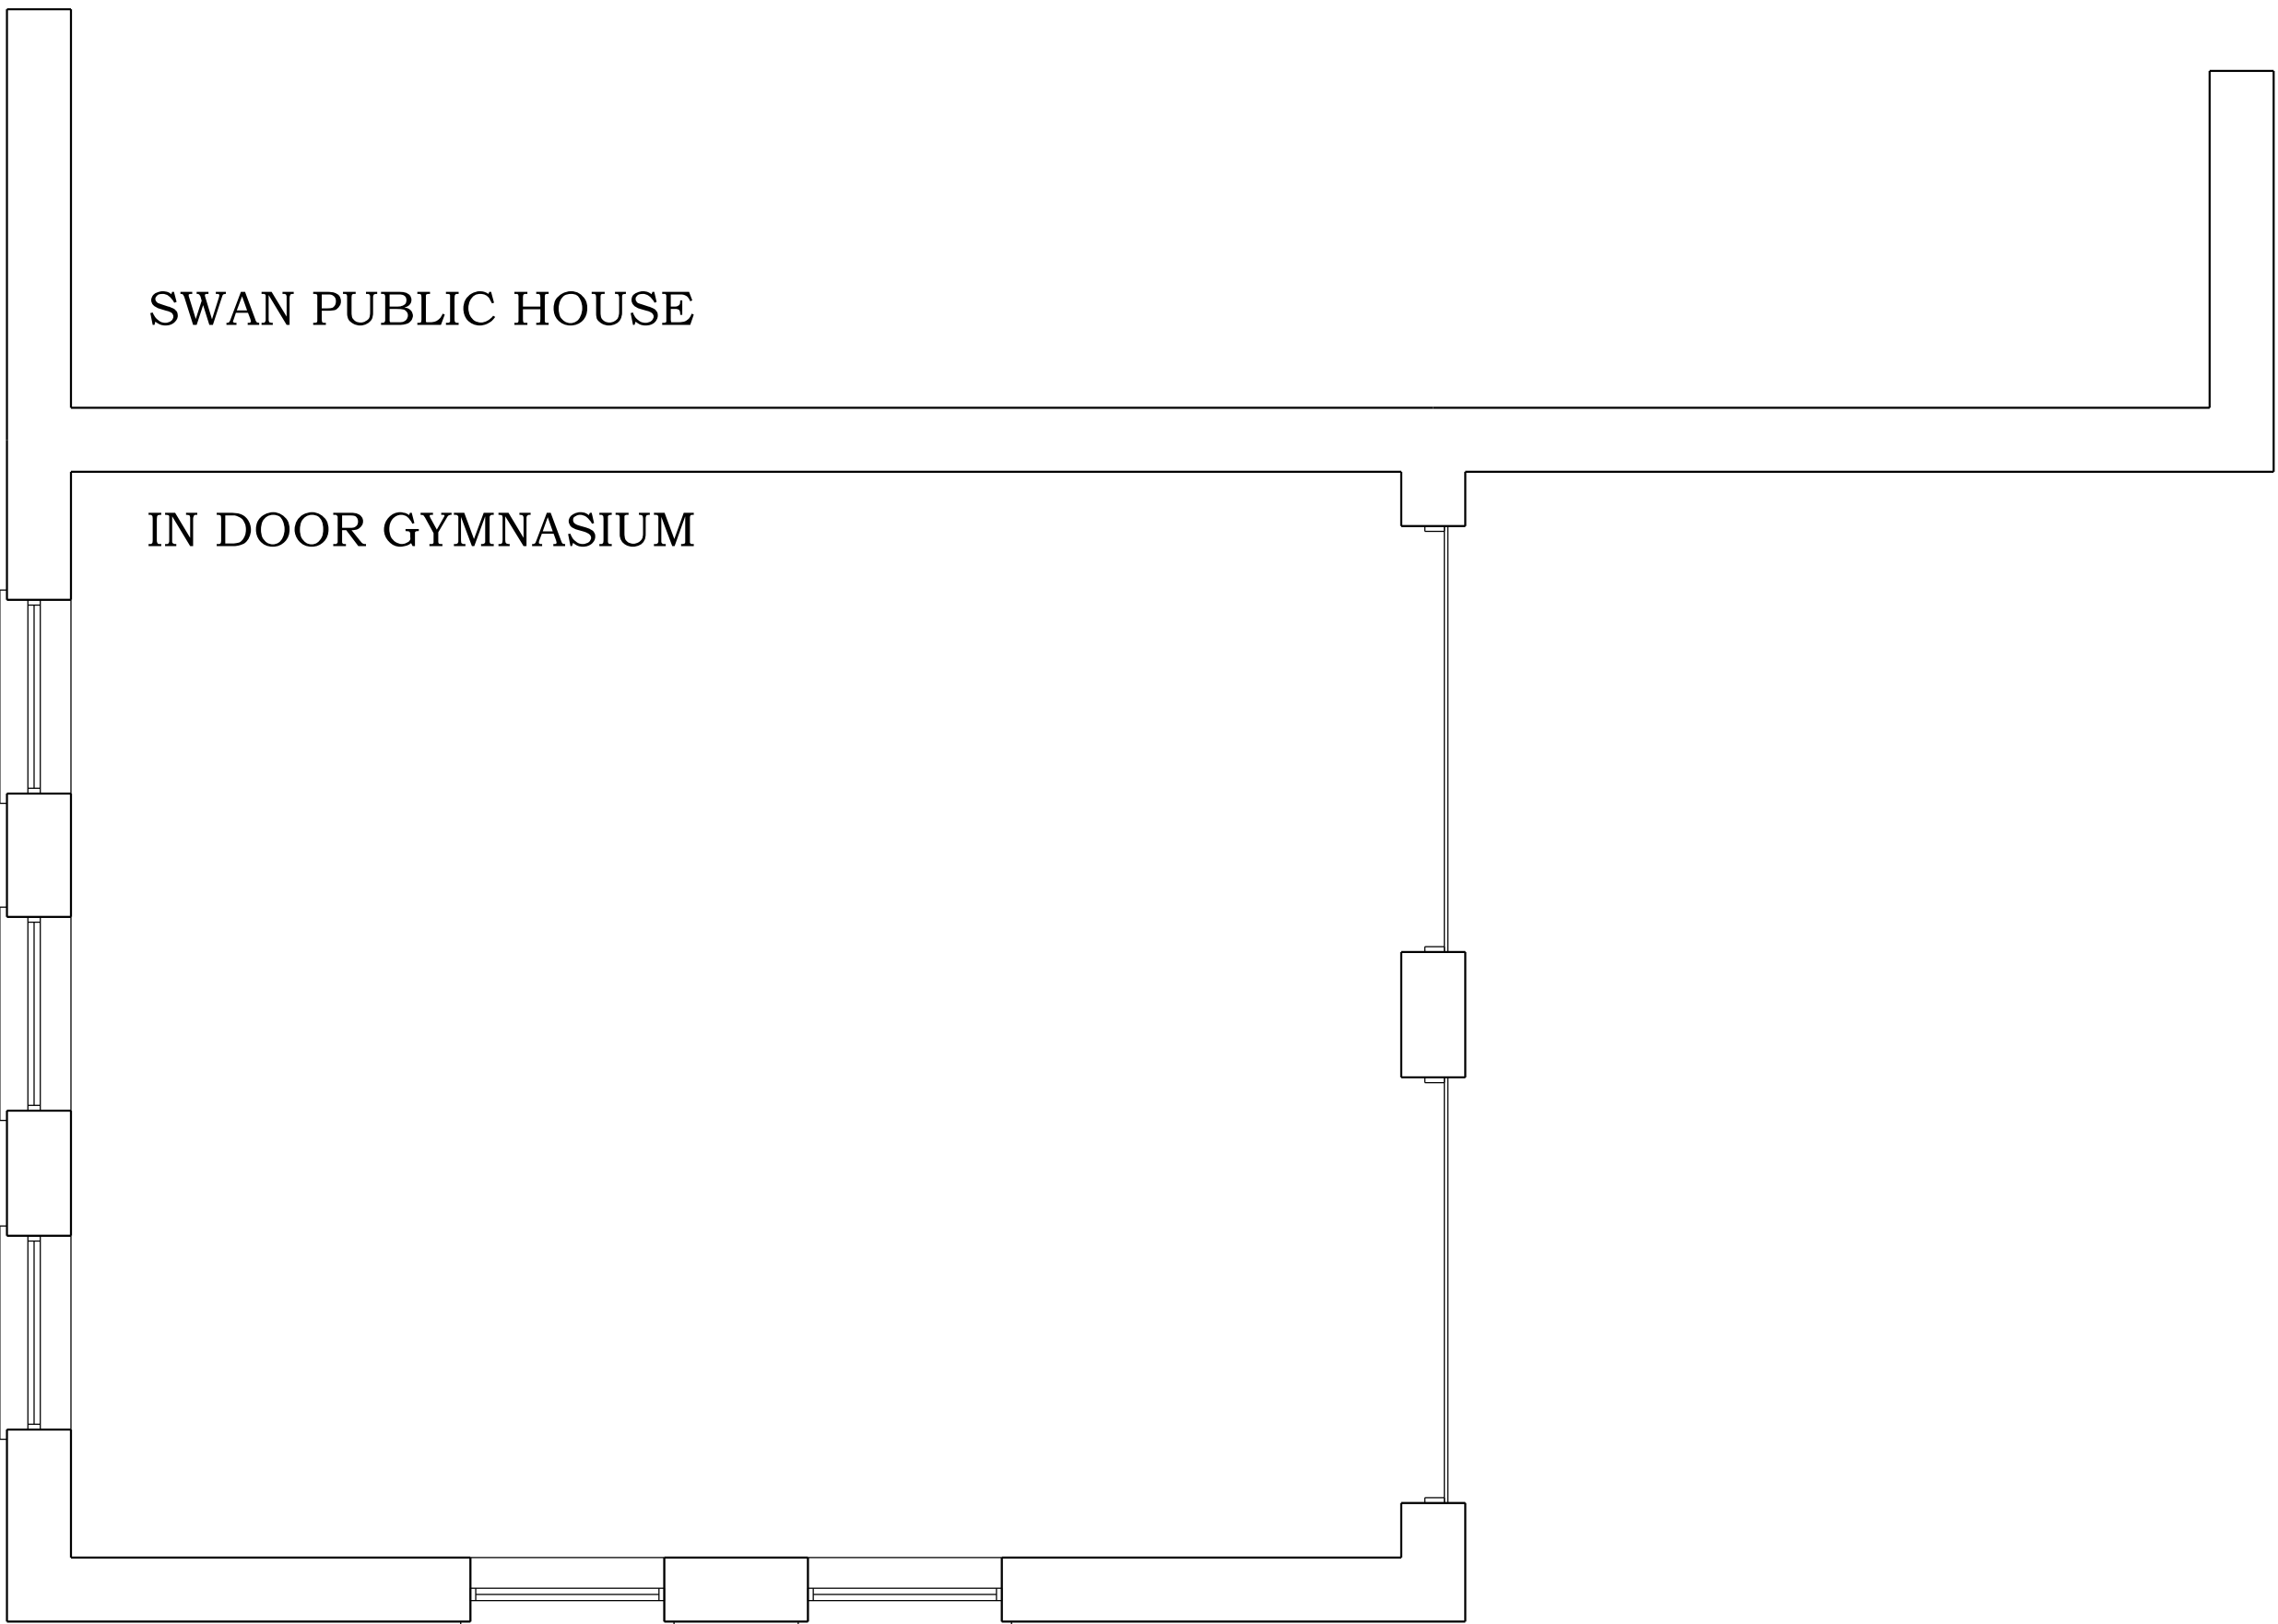

OUT DOOR GYMNASIUM

GYMNASIUM FACILITY
for
'FITNESS IN MIND LTD',
at
2, BUXTON ROAD,
NEW MILLS,
HIGH PEAK,
SK22 3JS
Scale 1:50 @ A1
Date MARCH 2024
Drawing Number 2205