


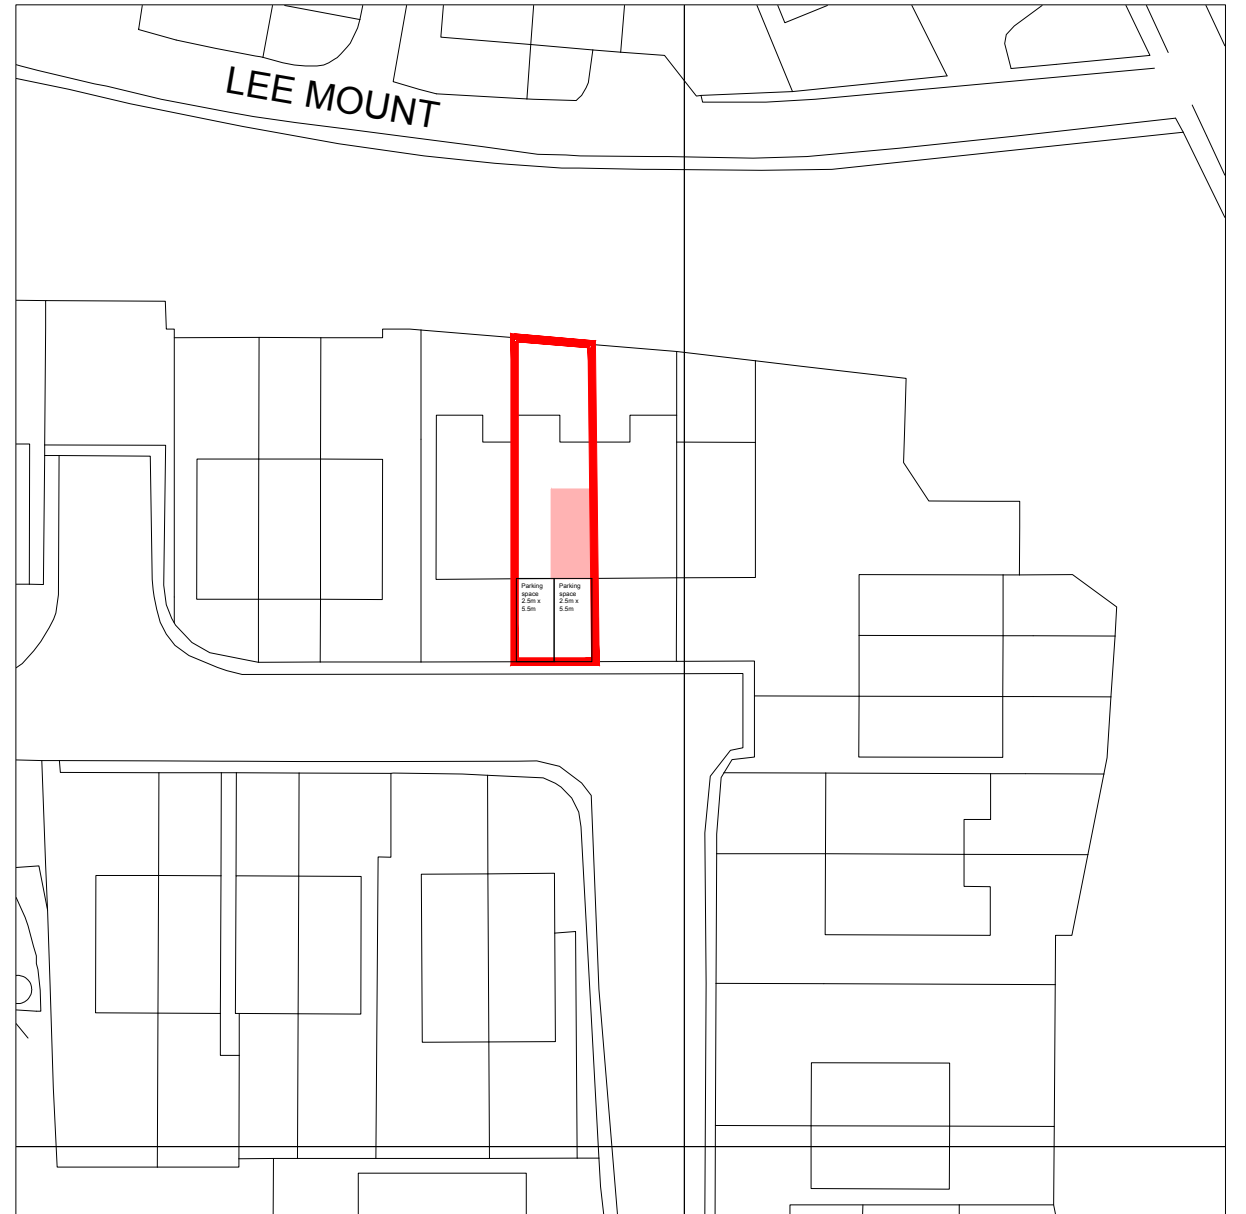


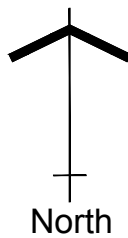

Scale 1:1250

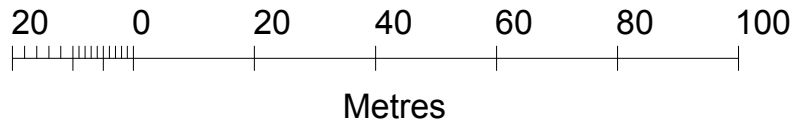

Scale 1:500

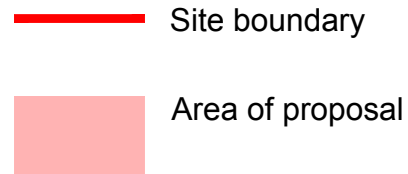

Client:
Ms Jacqui Francis
29 John Walton close , Glossop, Derbyshire,
SK13 8GQ

Project:
Proposed garage conversion

Title:
Location Plan

Scale: 1:1250 & 1:500 @ A3	
Drawn: C.K.	Date: April 2024
Project no.: 3254	Drawing no.: 3254-003A

PLANMART LIMITED
9, GEORGE STREET, GLOSSOP,
DERBYSHIRE SK13 8AY.
TEL: 01457 863153

© Crown copyright and database rights 2020 OS 100035409
Reproduction in whole or in part is prohibited
without the permission of Ordnance Survey.

THIS DRAWING IS NOT TO BE COPIED OR REPRODUCED
WITHOUT THE PRIOR WRITTEN CONSENT OF PLANMART LTD.