



EXISTING

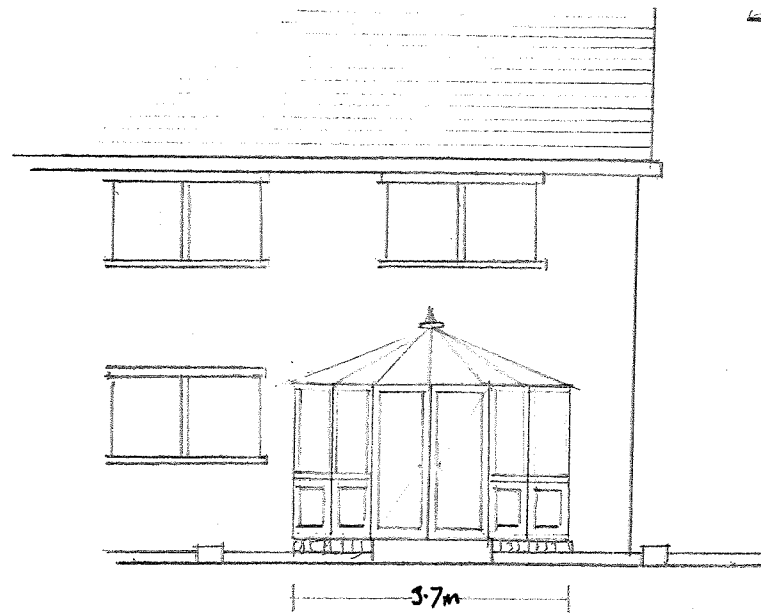

PROPOSED REPLACEMENT CONSERVATORY  
AT 31 ST. JOHNS ROAD, BUXTON

EXISTING CONSERVATORY  
TO BE REMOVED AND REPLACED

FRONT ELEVATION  
SCALE 1/100

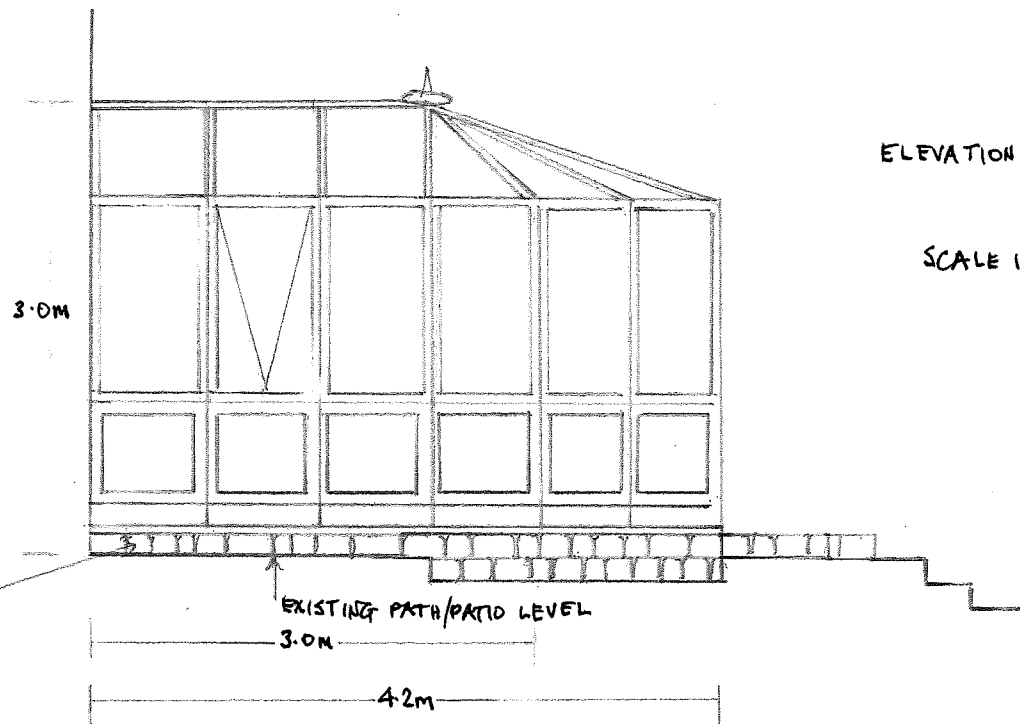


ELEVATION FACING WEST  
SCALE 1/50

ELEVATION FACING EAST IS IDENTICAL TO THE ABOVE - HANDED


PROPOSED

Page 2A

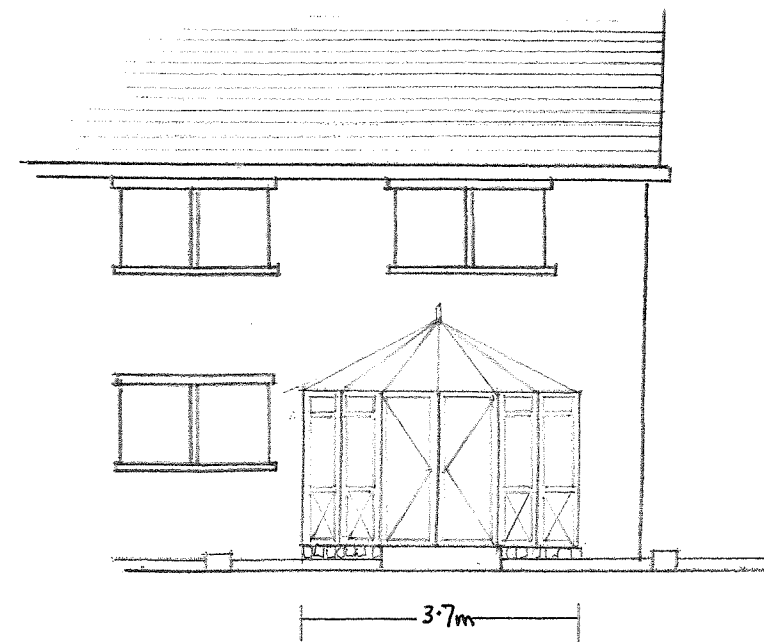

PROPOSED NEW CONSERVATORY

SCALE 1/100  
FRONT ELEVATION

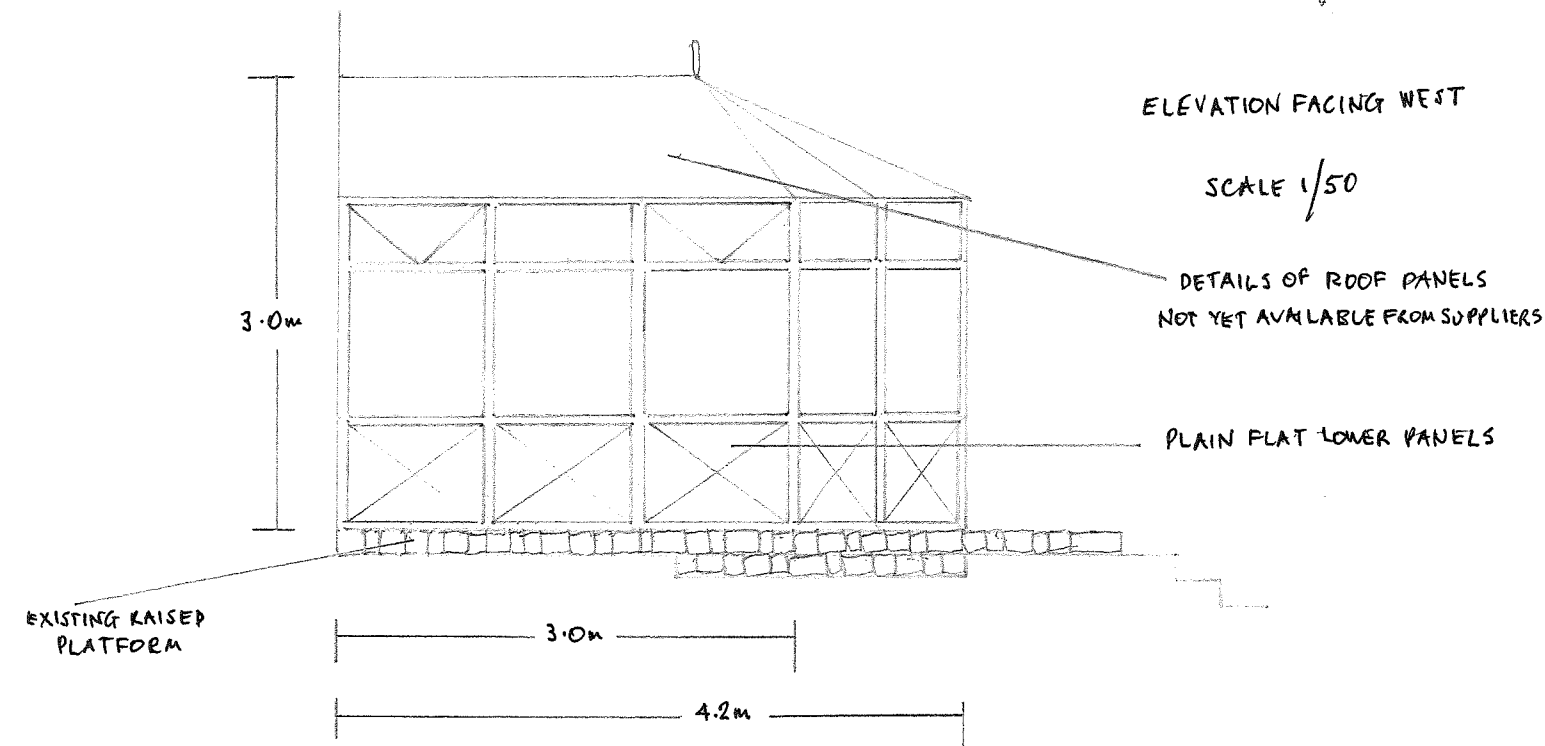

ELEVATION FACING WEST  
SCALE 1/50

EAST FACING ELEVATION IS PROPOSED TO BE IDENTICAL TO THE ABOVE - HANDED

PROPOSED COLOUR (EXTERNAL) OF NEW UPVC CONSERVATORY IS ANTHRACITE GREY (REF RAL 7016)

INTERNAL COLOUR IS WHITE

GUTTERS DARK GREY

VICTORIAN STYLE ROOF WITH 'SMARTGLASS' - BLUE TINT GLASS