


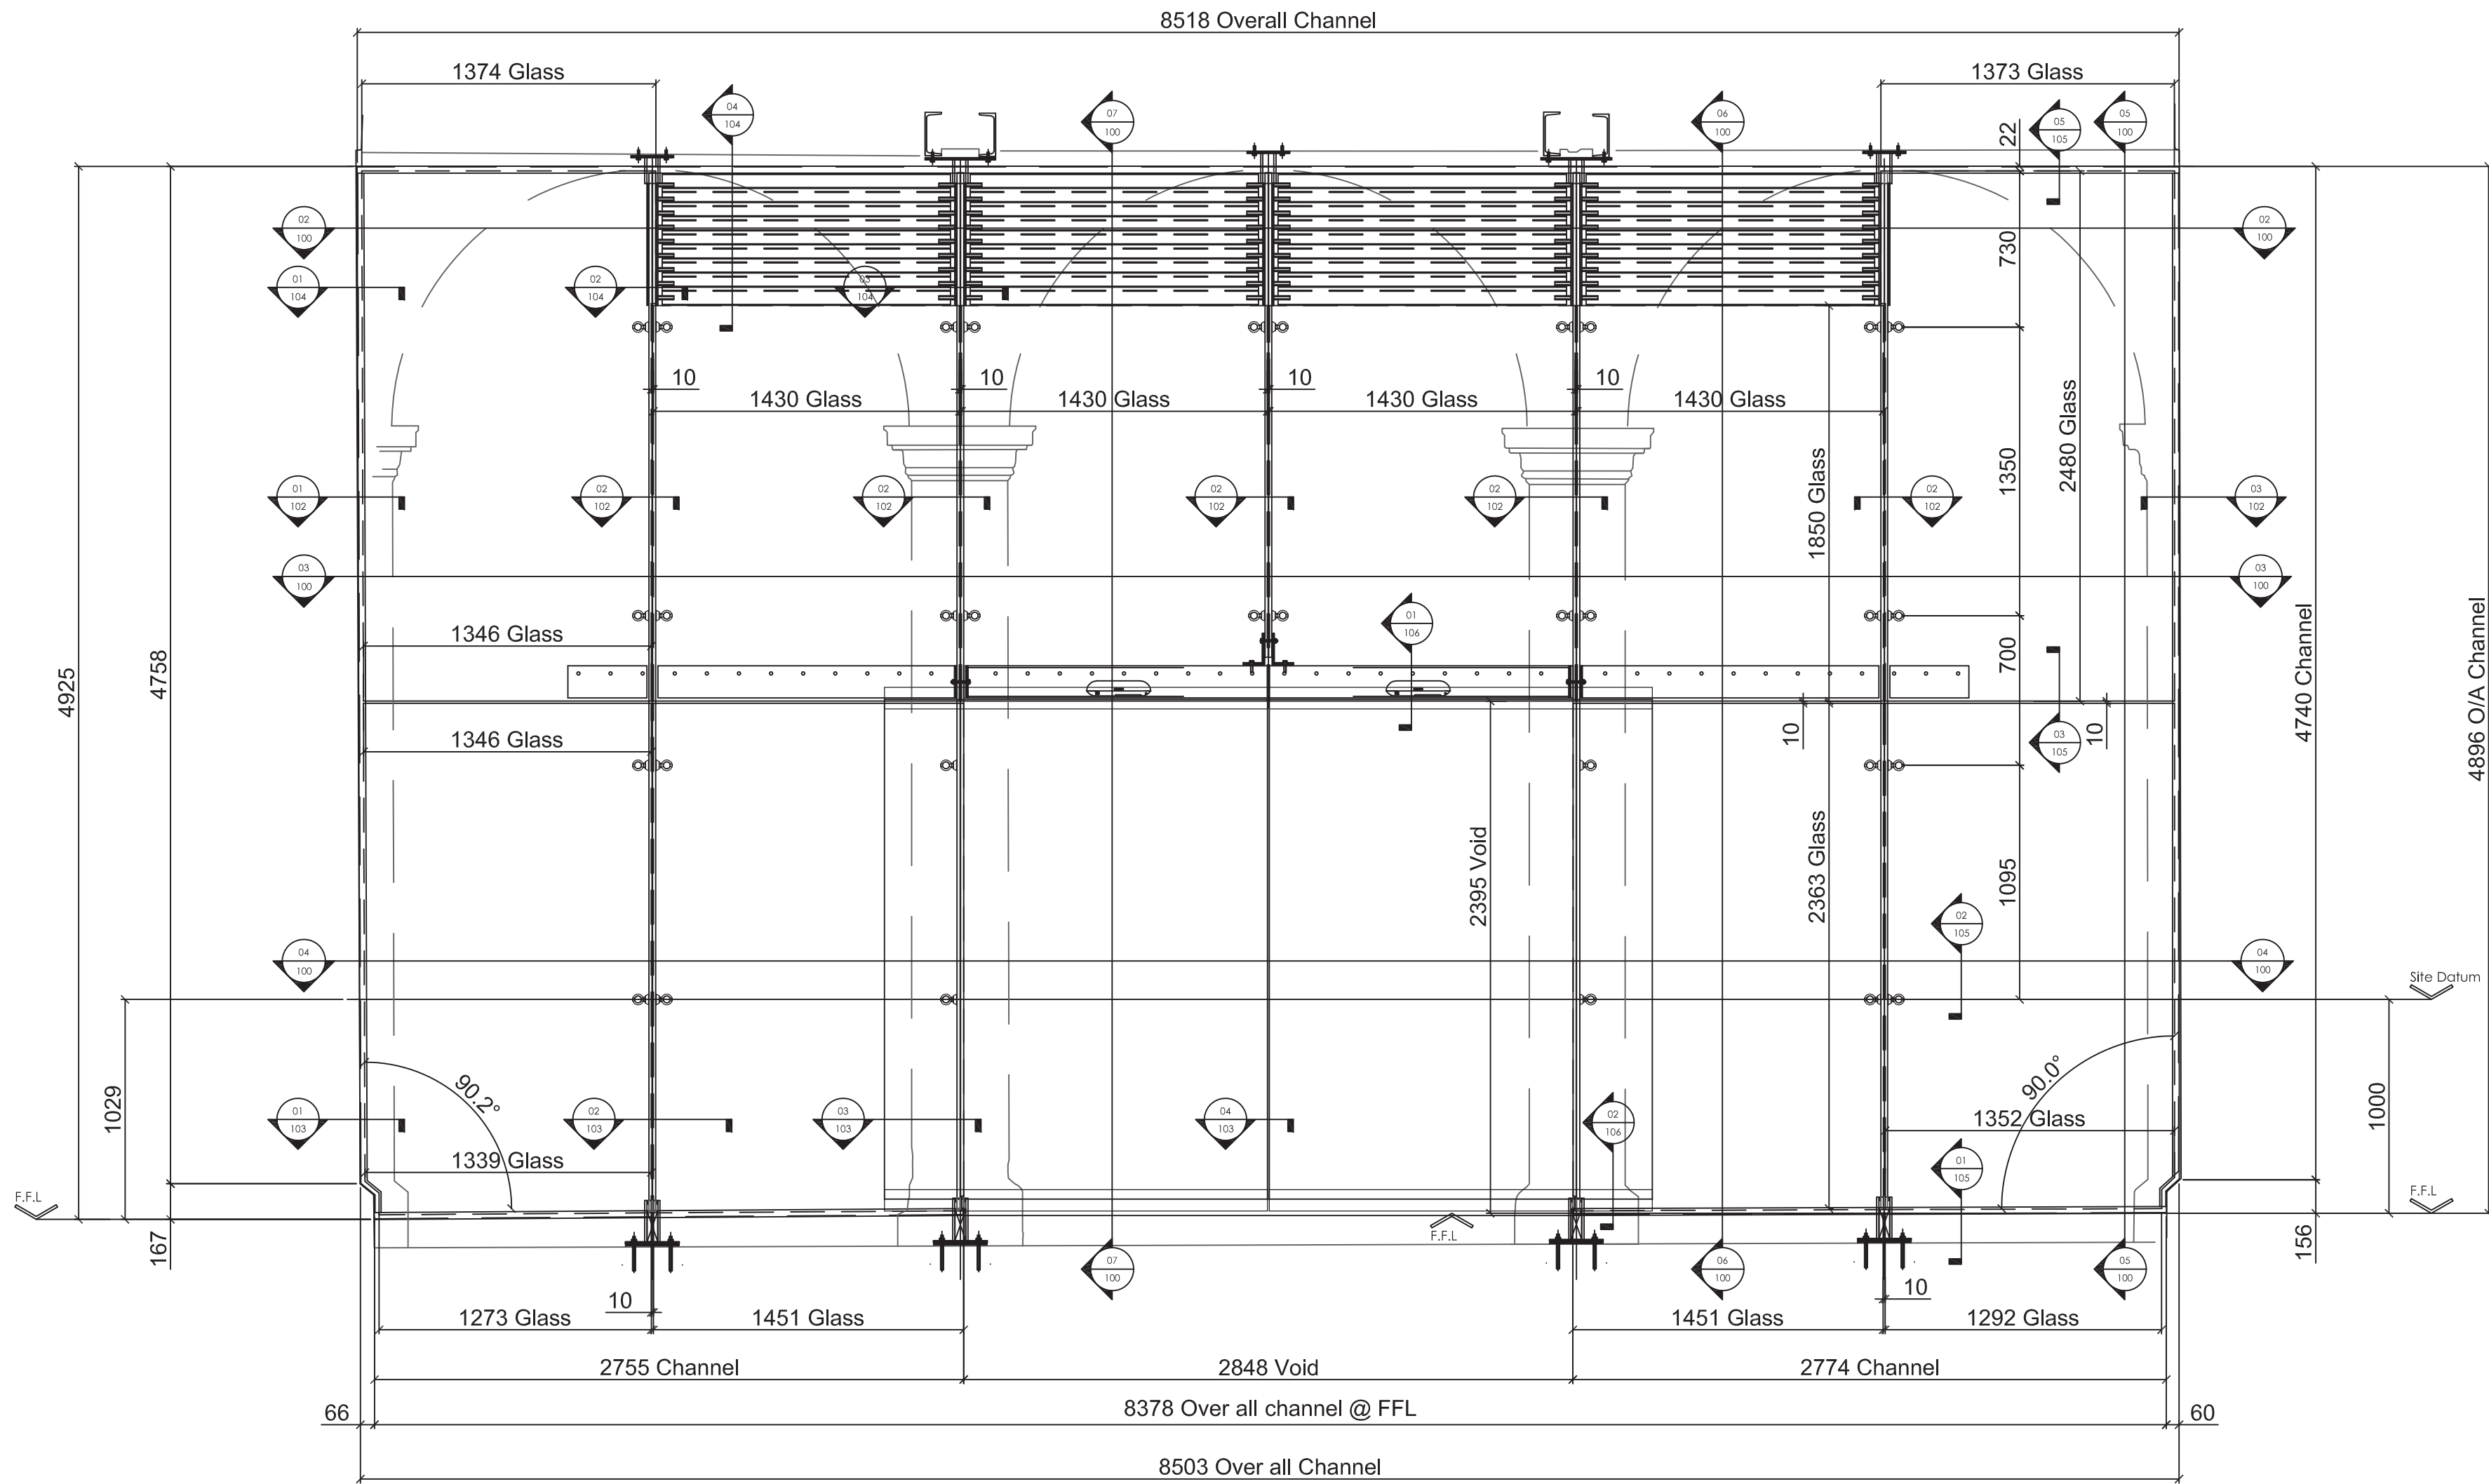


01 ELEVATION AS VIEWED FROM INSIDE
Scale: 1:25 @ A1

02 PLAN SECTION @ LOUVRE LEVEL
Scale: 1:25 @ A1

03 PLAN SECTION TO GLASS SCREEN
Scale: 1:25 @ A1

04 PLAN SECTION T@ SLIDING DOOR
Scale: 1:25 @ A1

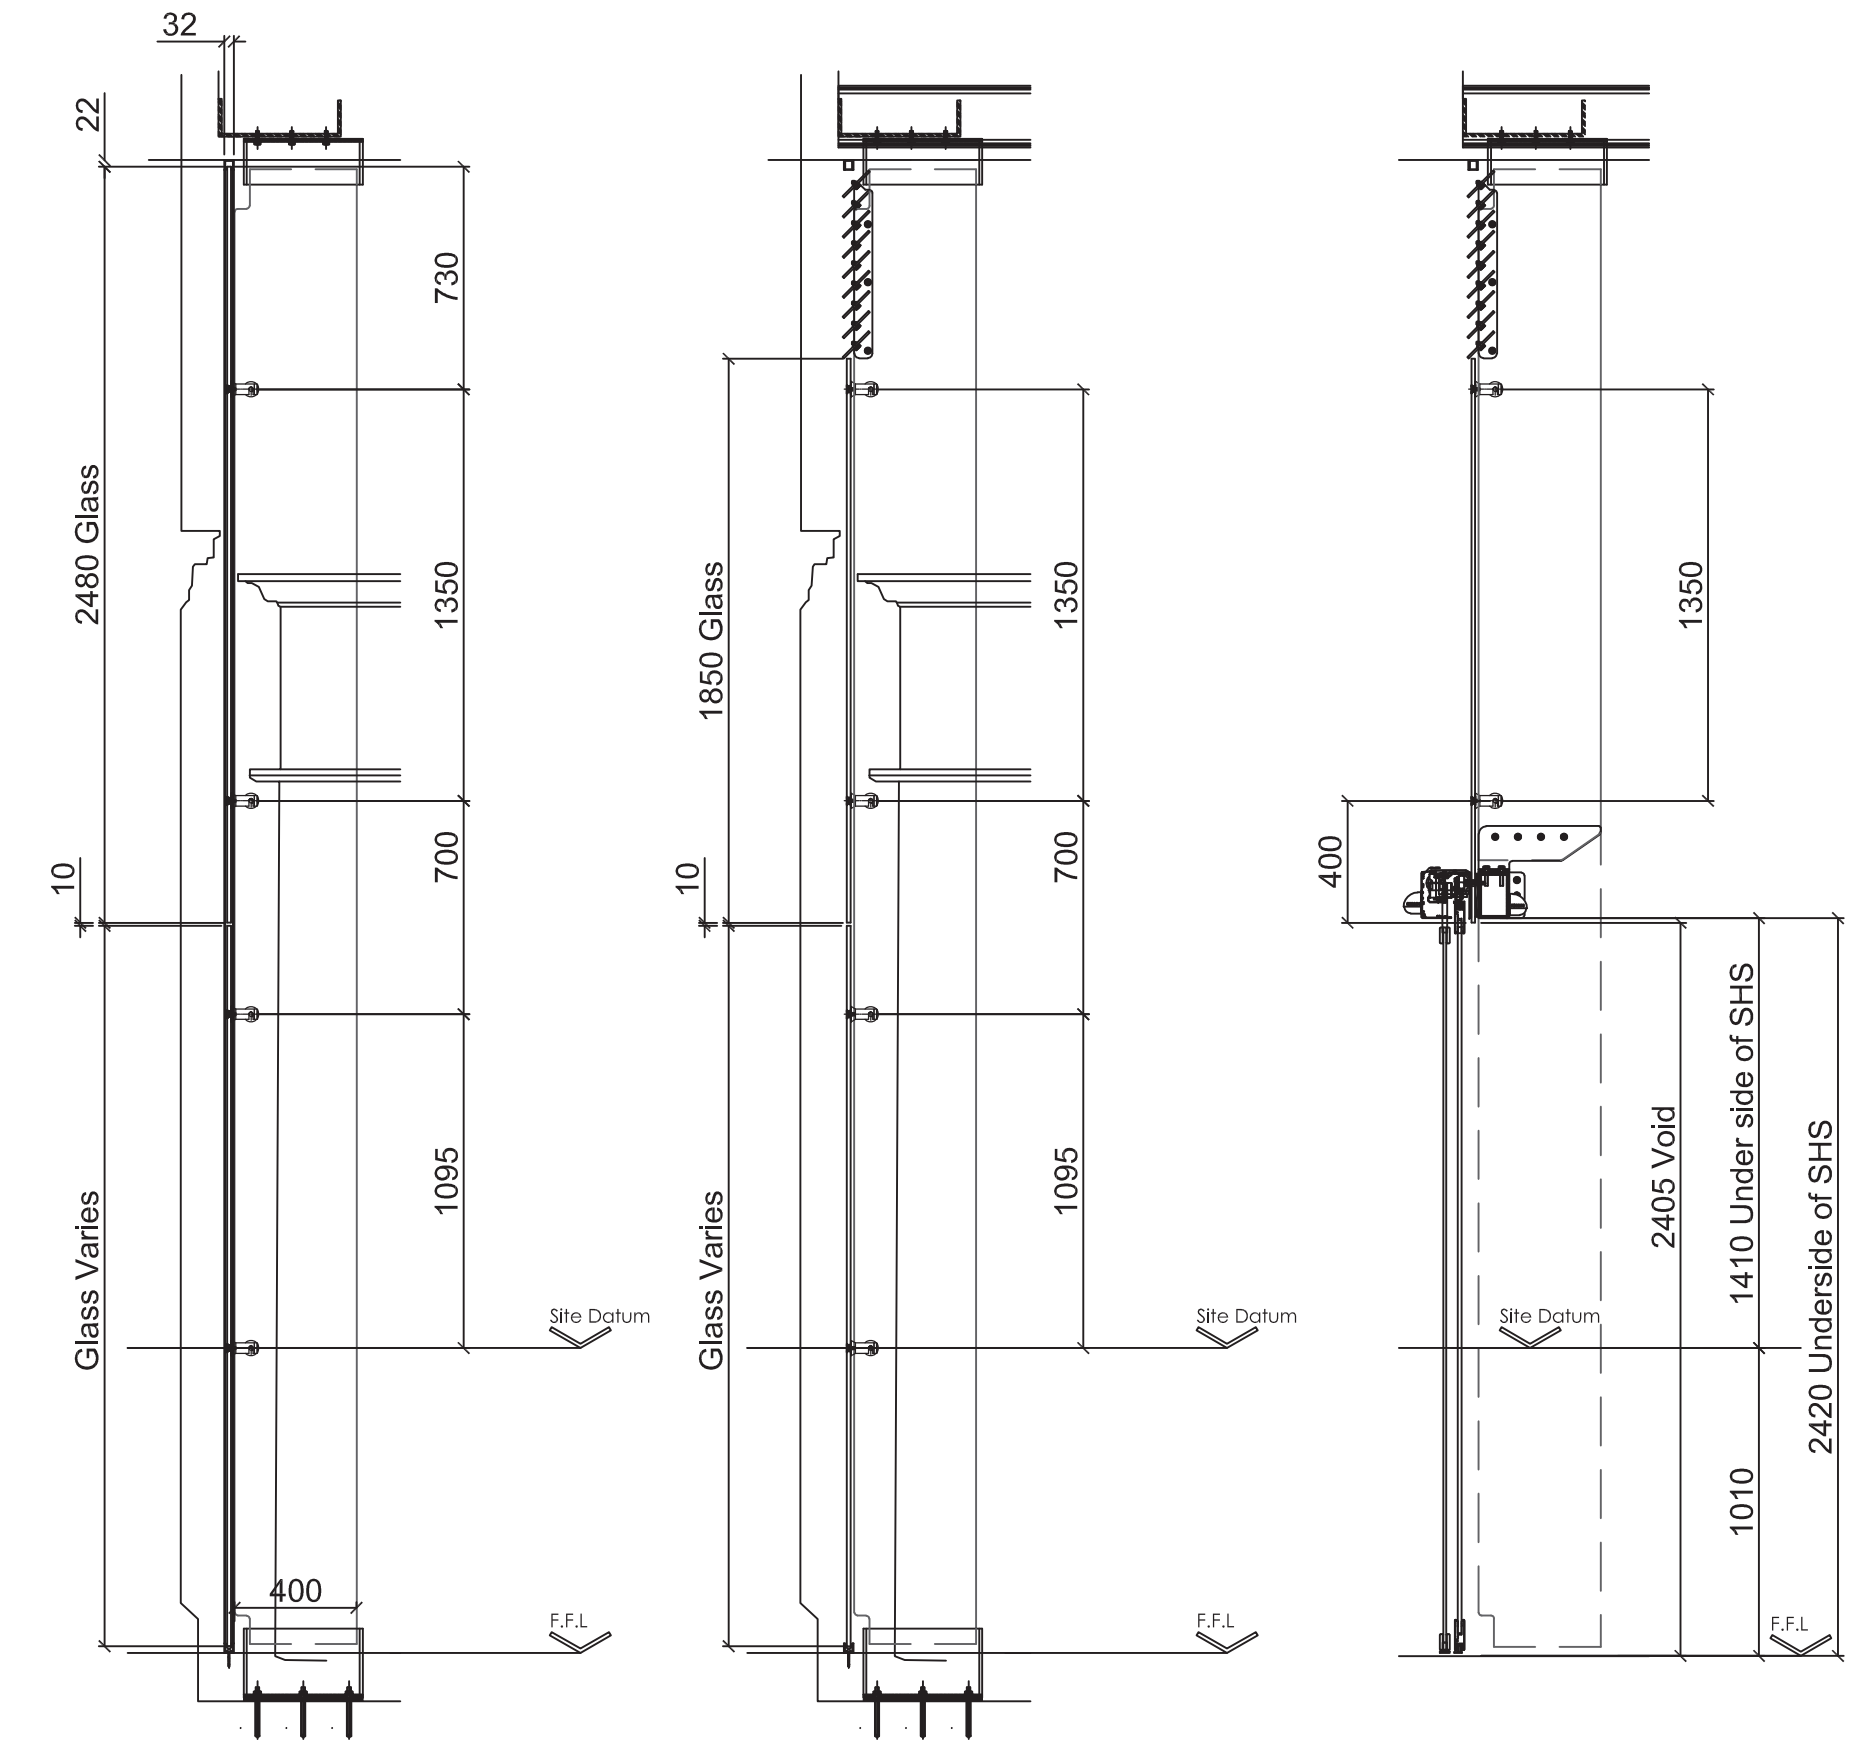

05 SECTION GLASS SCREEN
Scale: 1:25 @ A1

06 SECTION GLASS SCREEN
Scale: 1:25 @ A1

07 SECTION SLIDING DOOR
Scale: 1:25 @ A1

SPECIFICATIONS.

FRAMING.

GLAZING CHANNEL IS TO BE 31.7 x 31.7 x 3.2mm ANODISED ALUMINIUM CHANNEL

Thermally broken Record Door sliding door system PPC to be confirmed.

FIXING AND SEALING.

GENERALLY GLAZING CHANNELS ARE DIRECT FIXED AROUND PERIMETER @ 300mm CENTRES. PLEASE SEE DETAILED DRAWINGS FOR ALL SPECIFIC FIXINGS.

GLASS TO GLASS JOINTS ARE OPEN, GLASS SEALED INTO GLAZING CHANNEL IS WITH STRUCTURAL SILICONE SEALANT.

ALL STRUCTURE MUST BE CAPABLE OF ABSORBING FRAME WEIGHTS/LOADS AND BE SUITABLE FOR RECEIVING FIXINGS AS SPECIFIED.

IRONMONGERY.

SYSTEM STANDARD FOR SLIDING DOOR,

FLASHINGS.

FLASHINGS **NOT** BY ARTISAN GLASS STRUCTURES LTD. UNLESS SPECIFICALLY NOTED ON THESE DETAILED DRAWINGS LEAD FLASHING **BY OTHERS** IS TO WEATHER PROTECT TOP/SIDE OF ROOF GLAZING.

FITTINGS AND ACCESSORIES.

NA

GLASS.

GLASS SPEC 1. - WALLS
12mm Clear Toughened HST LOW IRON

R03	Revised floor levels and brackets	10.04.2024
R02	Revised to new info, floor adjusted	15.03.2024
R01	First Issue	08.03.2024
REV	DESCRIPTION	DATE

Project	Glossop Town Hall
---------	-------------------

Client	High Peak Council
--------	-------------------

Title	GLASS SCREEN ELEVATIONS & PLANS
-------	---------------------------------

Drawn	DC	Date	08.03.2024
Checked	-	Scale	1:25 @ A1.
Approved	-		



Suite 5, Hubbway House
Bassington Ind. Estate
Bassington Lane
Cramlington
Northumberland. NE23 8AD
TEL: 0191 272 5333
www.artisan-glass.com

Contract No:	Drawing No. CZ303-100	Rev. R03
--------------	--------------------------	-------------

detail drawing