
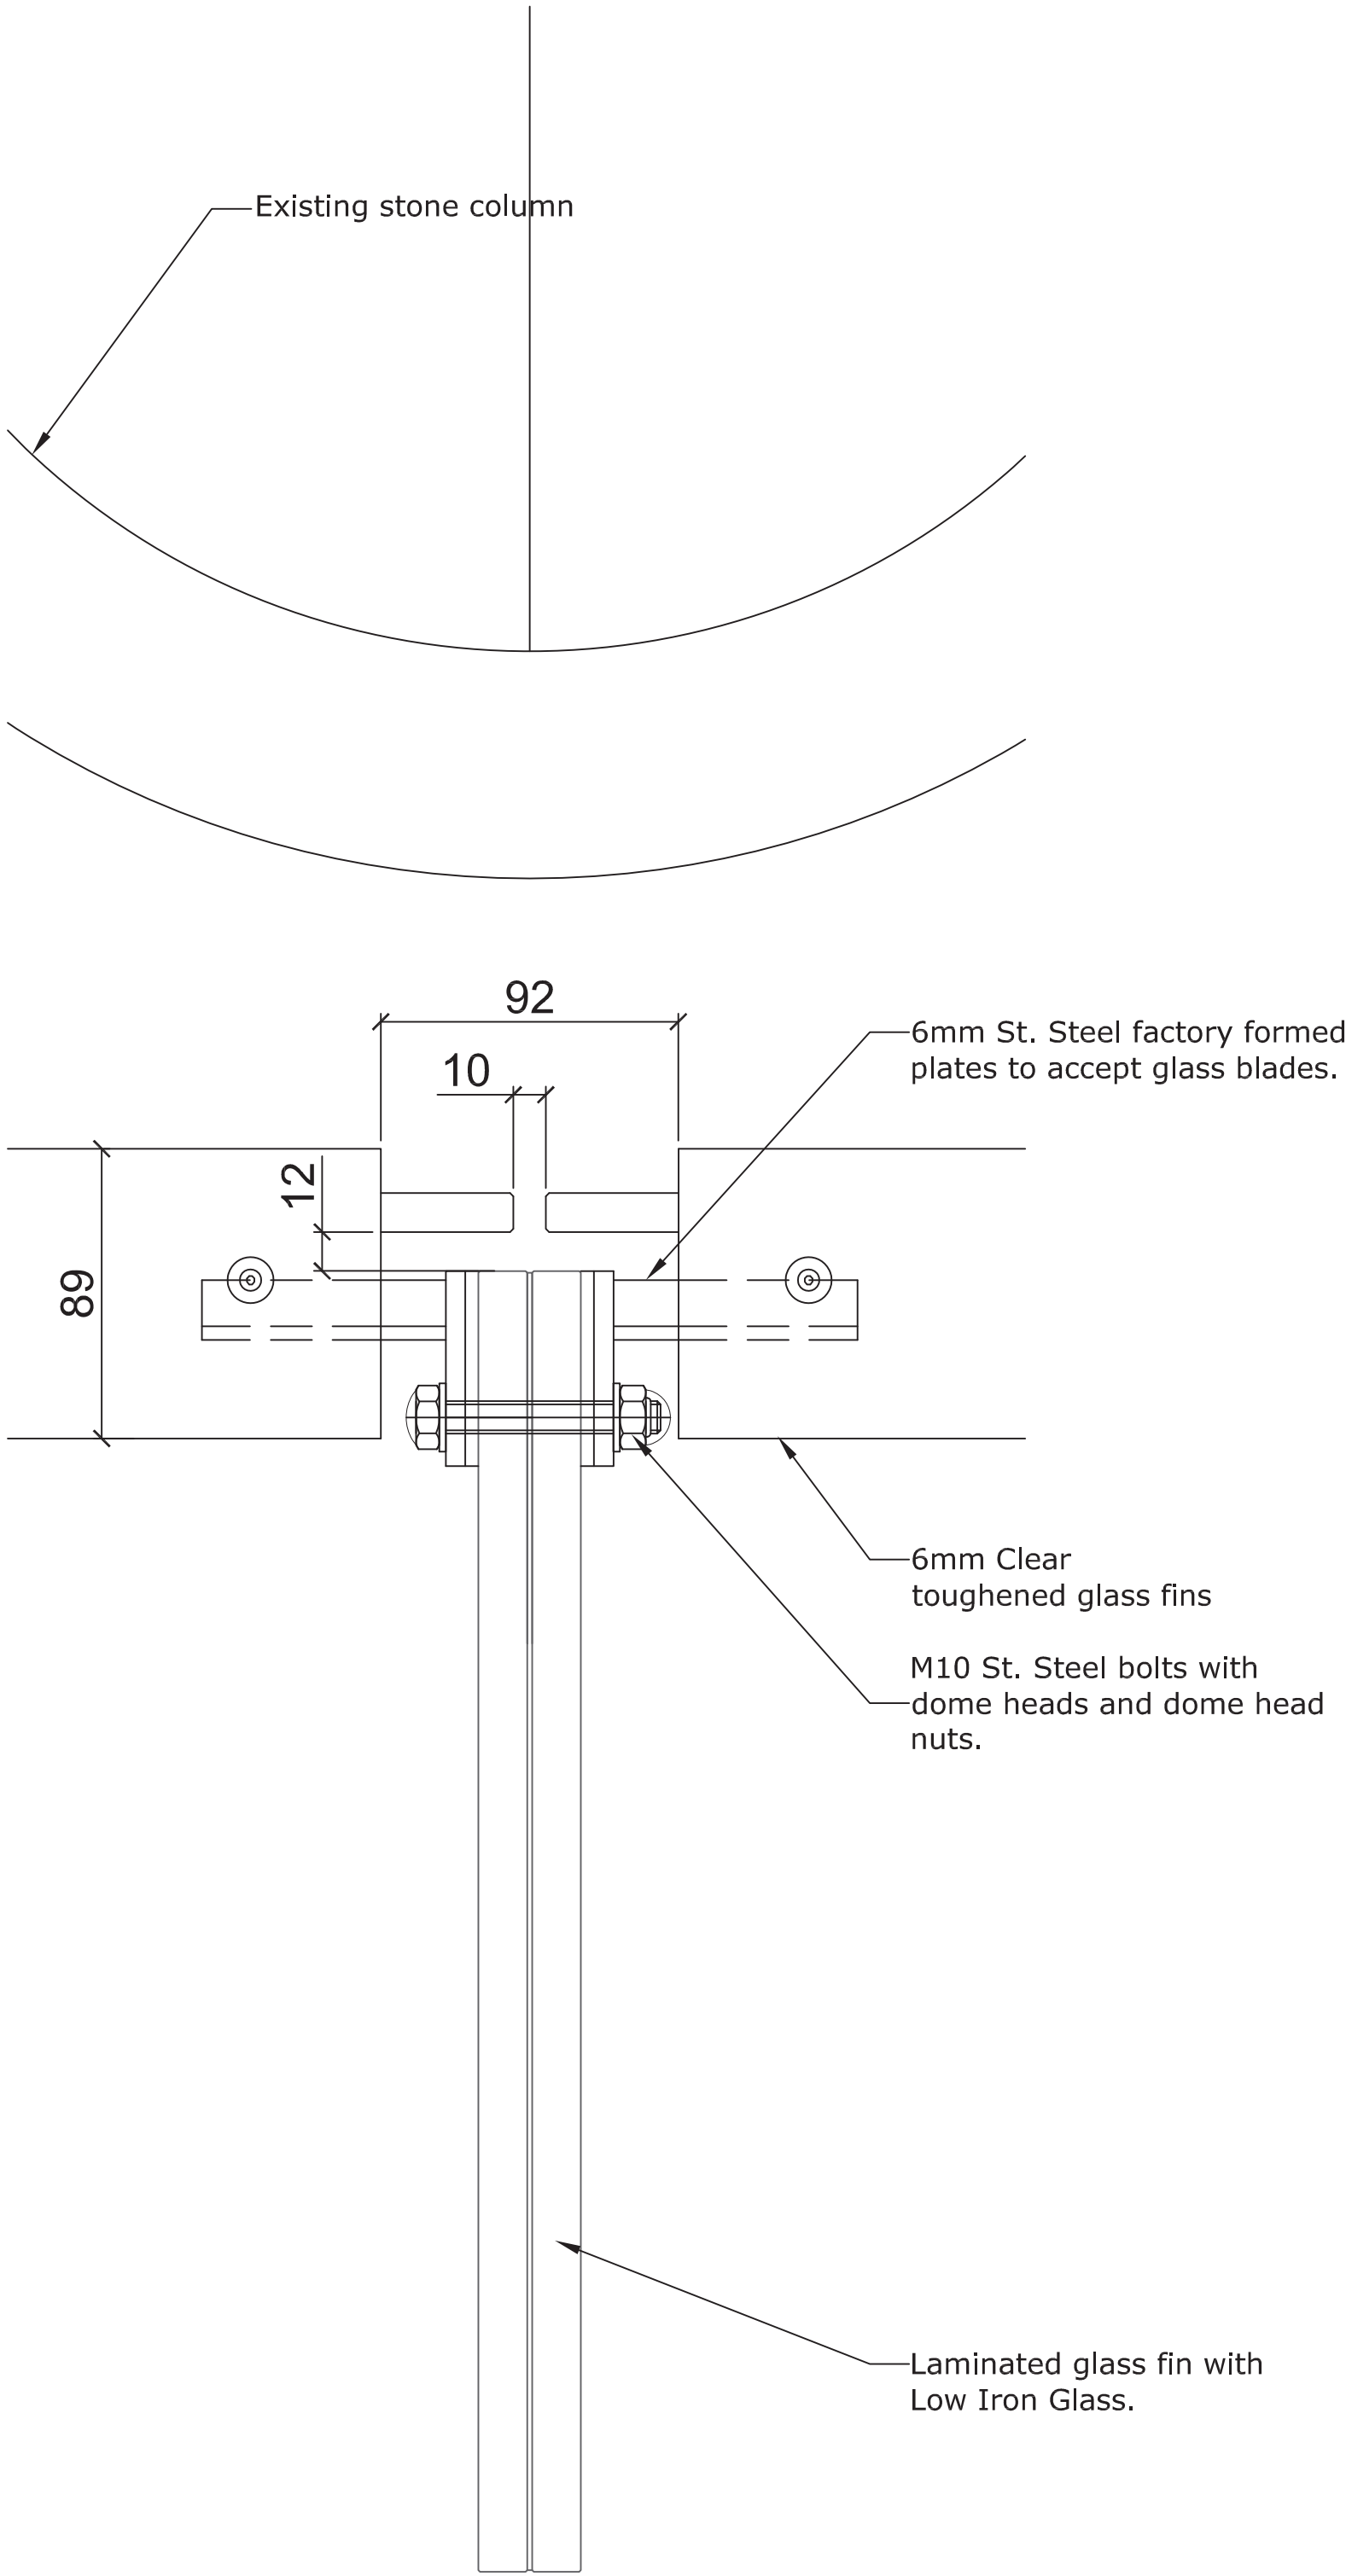


O U T S I D E


01 JAMB CHANNEL
Scale: 1:2 @ A1

02 HIGH LEVEL GLASS LOUVRE BLADE
Scale: 1:2 @ A1

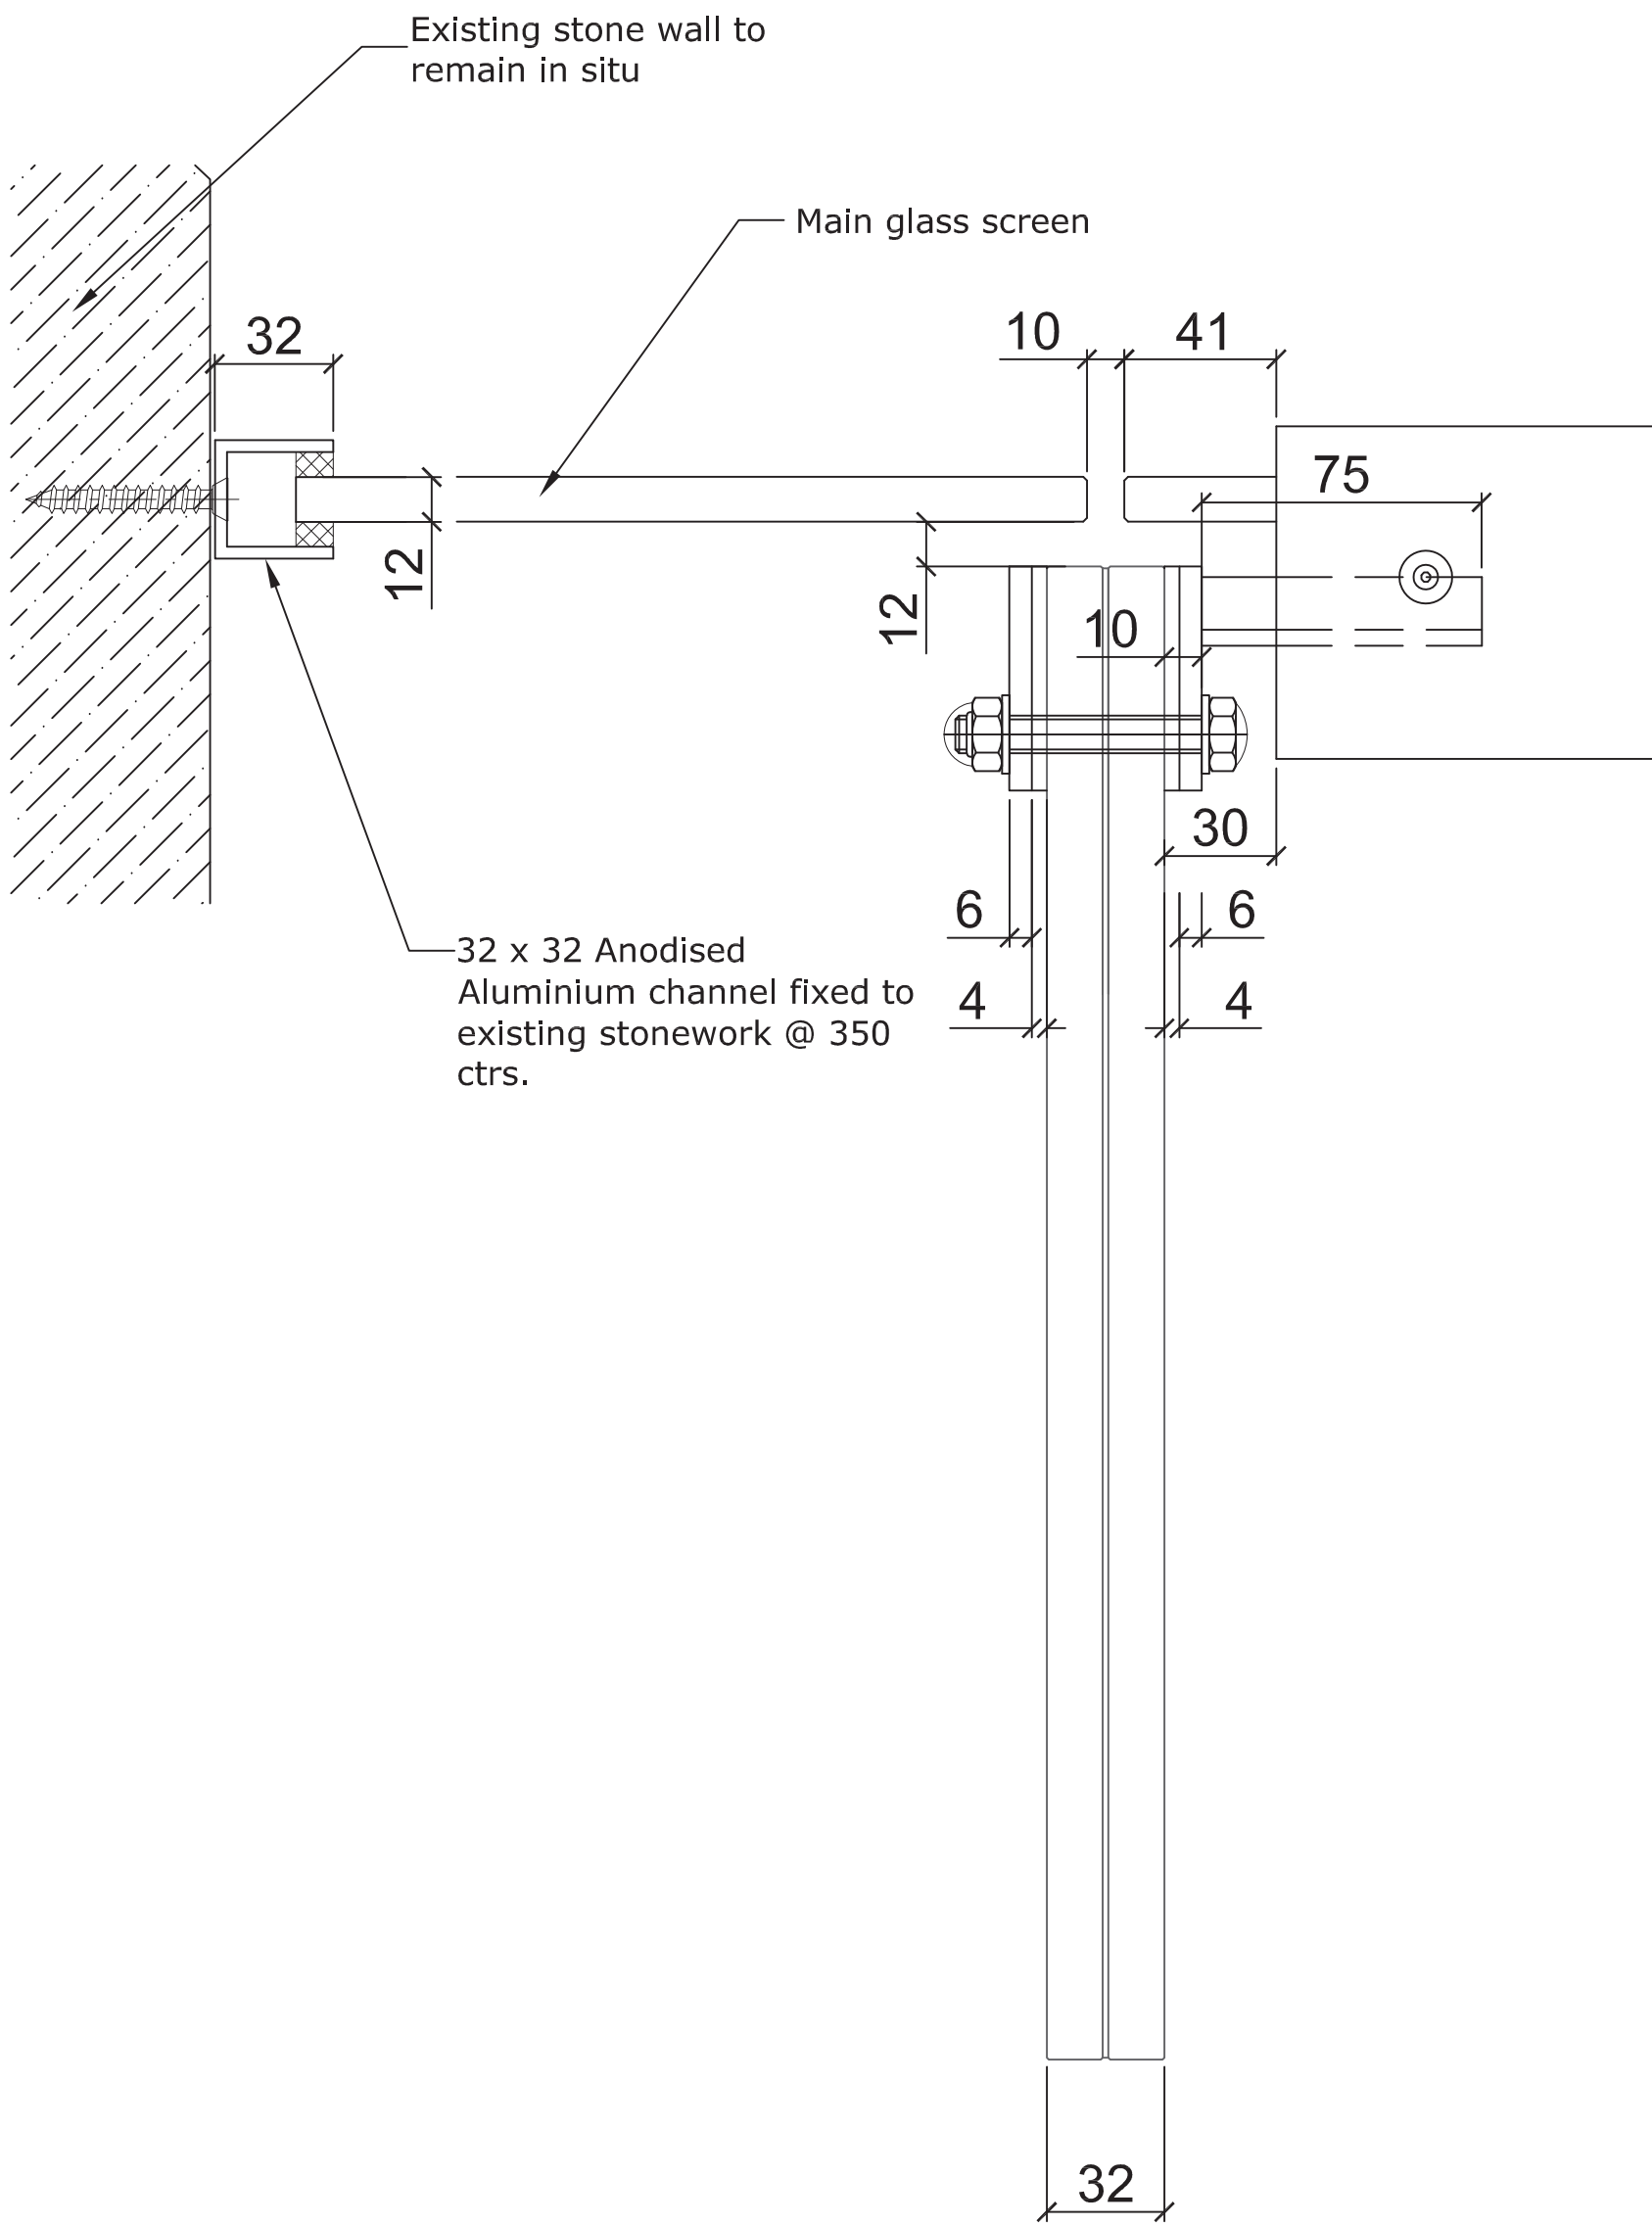

03 HIGH LEVEL GLASS LOUVRE BLADE
Scale: 1:2 @ A1

O U T S I D E

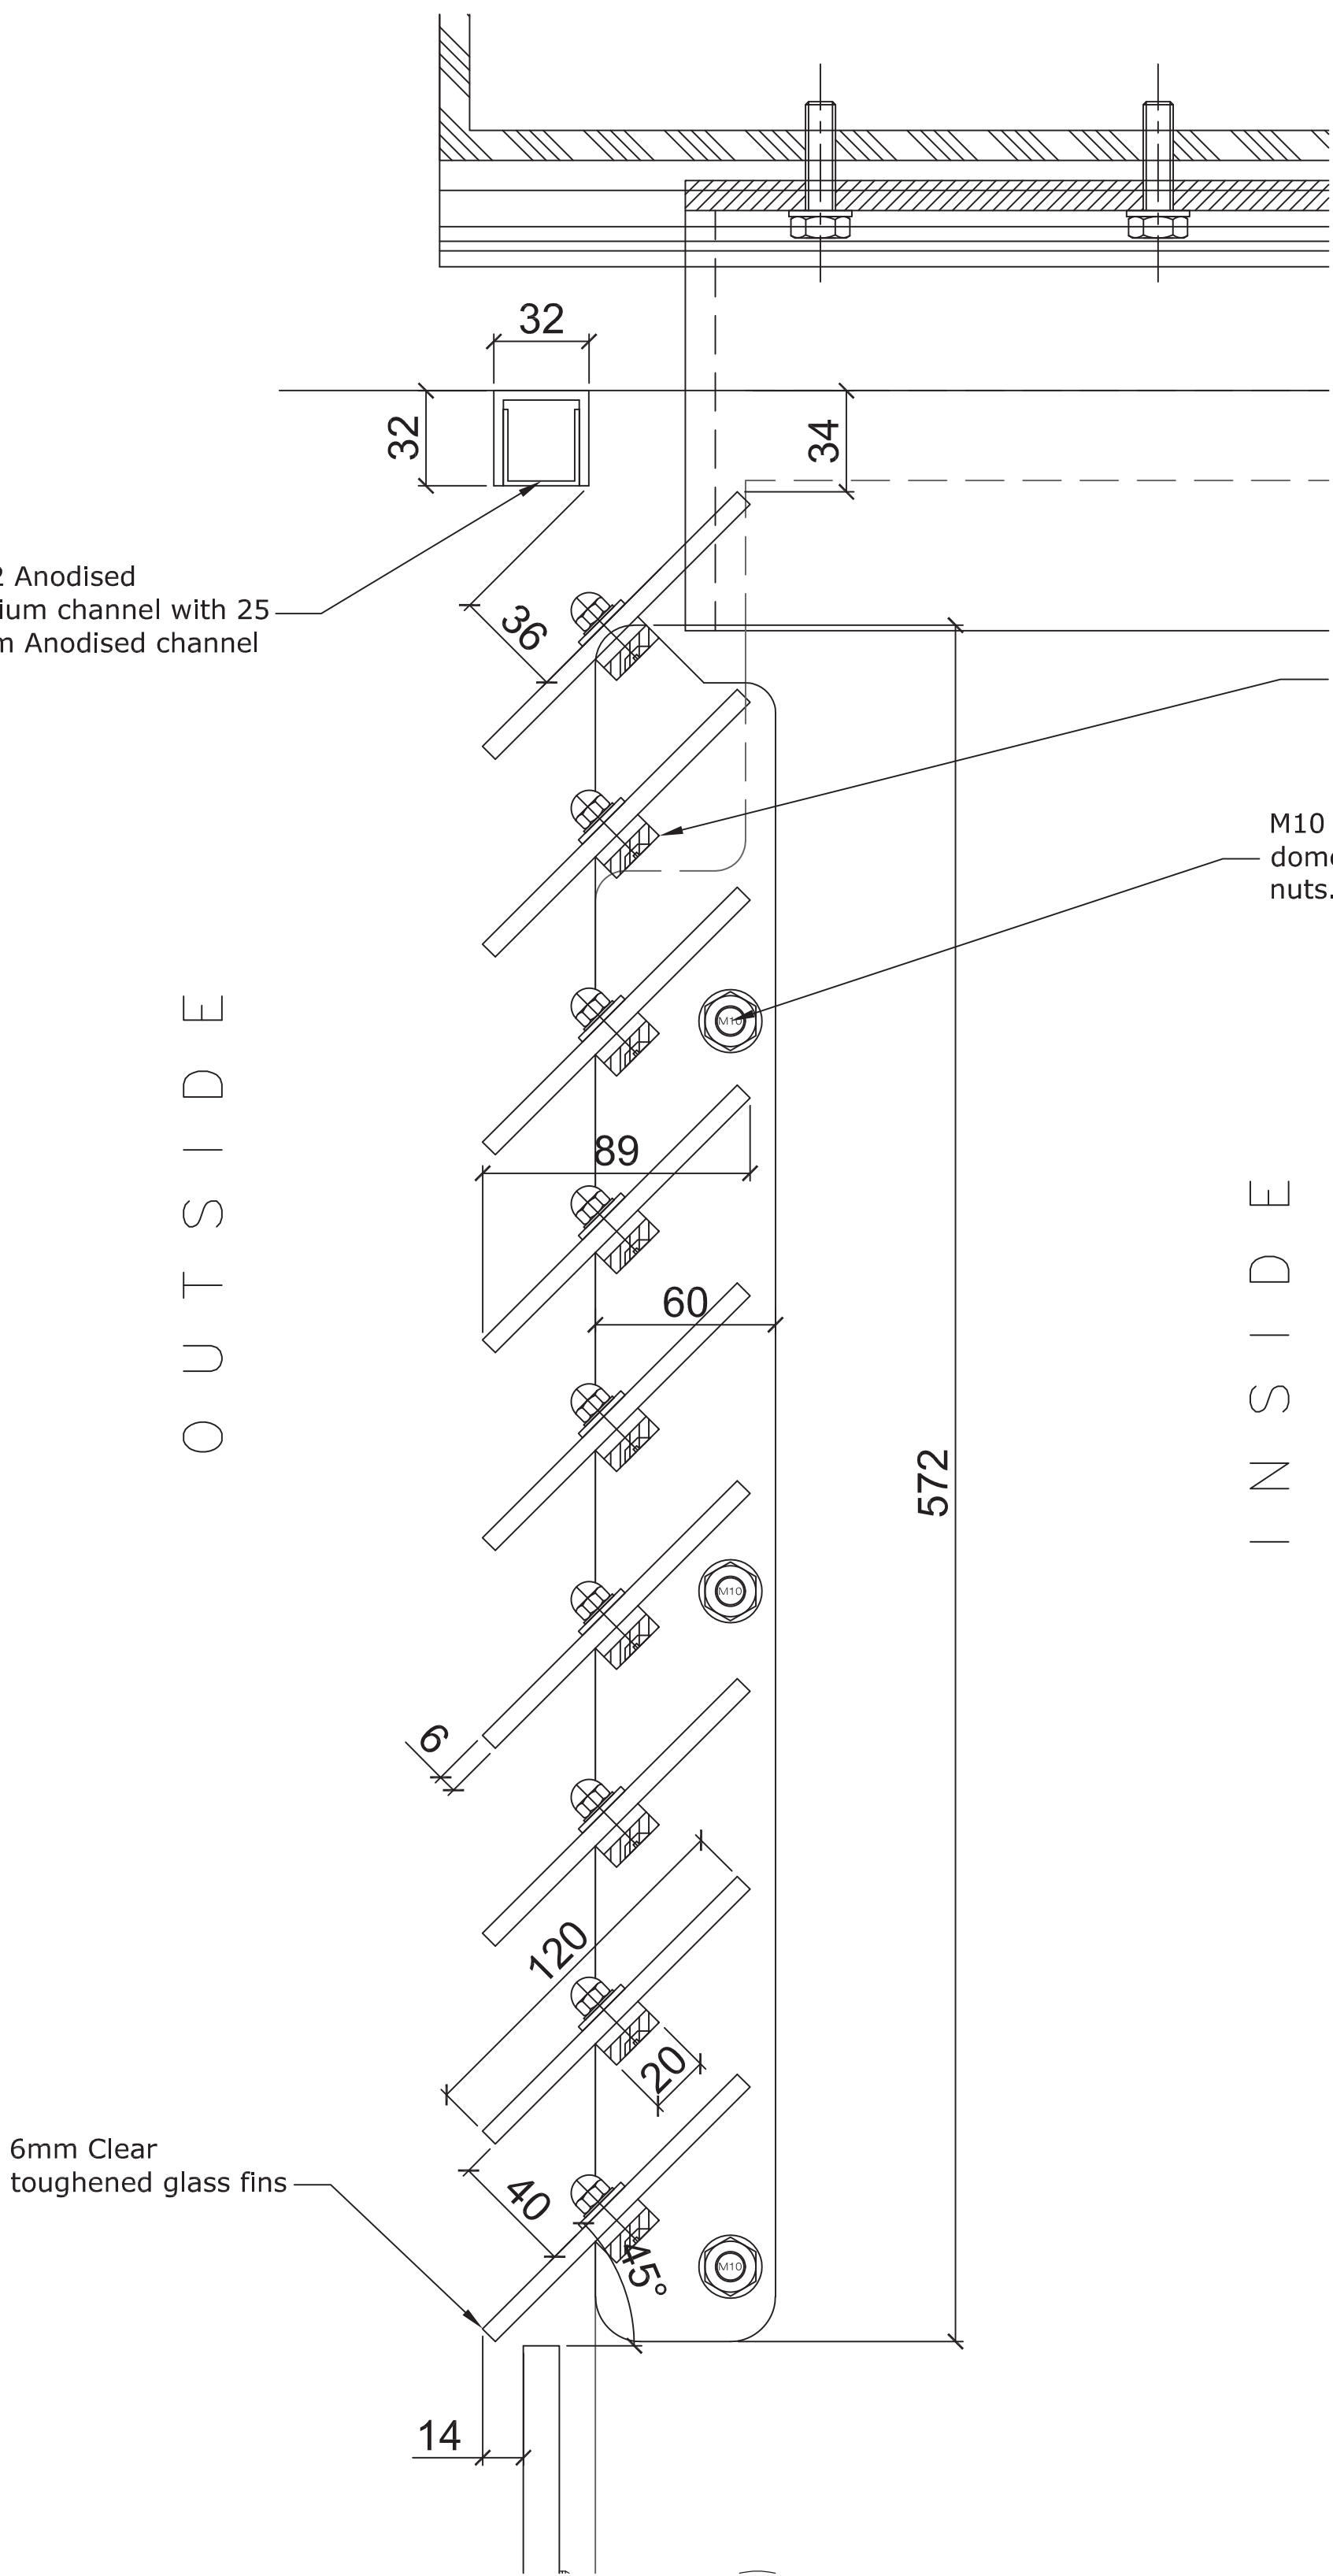

04 HIGH LEVEL GLASS LOUVRE BLADE SECTION
Scale: 1:2 @ A1

I N S I D E

R02	Revised fixing method	10.04.2024
R01	First Issue	18.03.2024
REV	DESCRIPTION	DATE

Project	Glossop Town Hall
---------	-------------------

Client	High Peak Council
--------	-------------------

Title	GLASS SCREEN LOUVRE DETAILS
-------	-----------------------------

Drawn	DC	Date	18.03.2024
Checked	-	Scale	1:2 @ A1.
Approved	-		



Artisan Glass Structures

Suite 5, Hubbway House
Bassington Ind. Estate
Bassington Lane
Cramlington
Northumberland. NE23 8AD
TEL: 0191 272 5333
www.artisan-glass.com

Contract No:	Drawing No. CZ303-104	Rev. R02
--------------	--------------------------	-------------

I N S I D E