



Roof: Blue Slate
Walls: Brick/Render
Joinery: PVCu

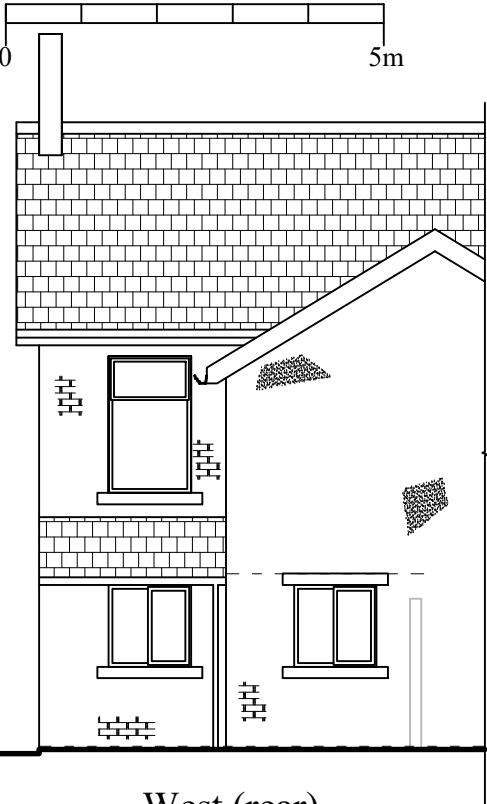


West (rear)

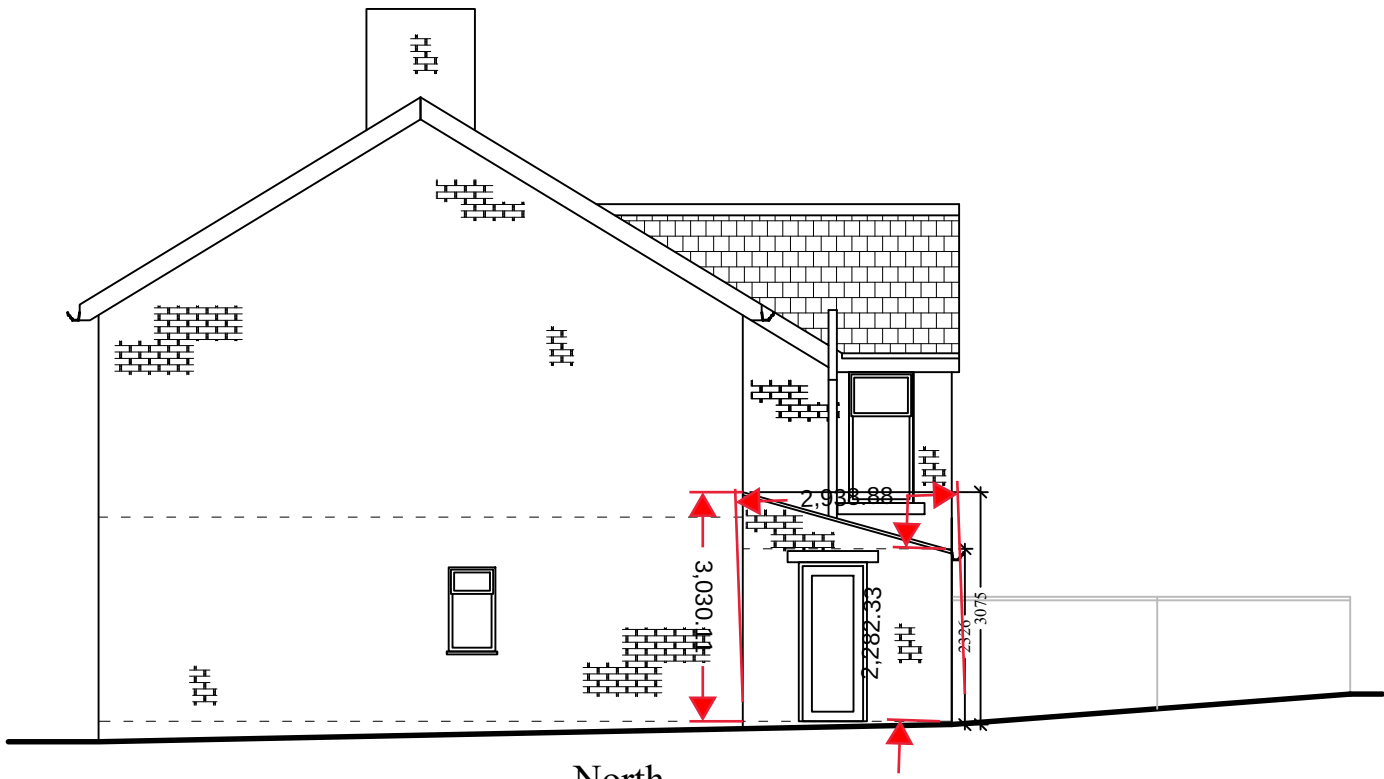

North




East (front)

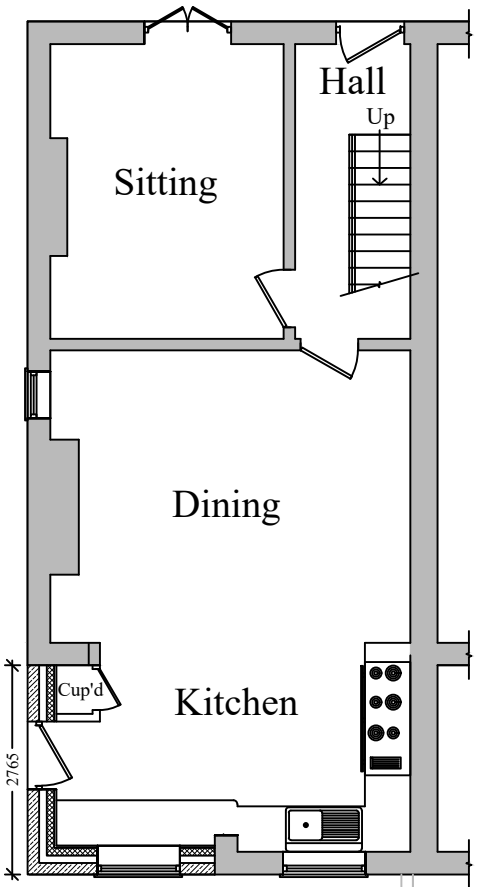

Outbuilding removed
under Permitted
Development (under
115m3)

Ground

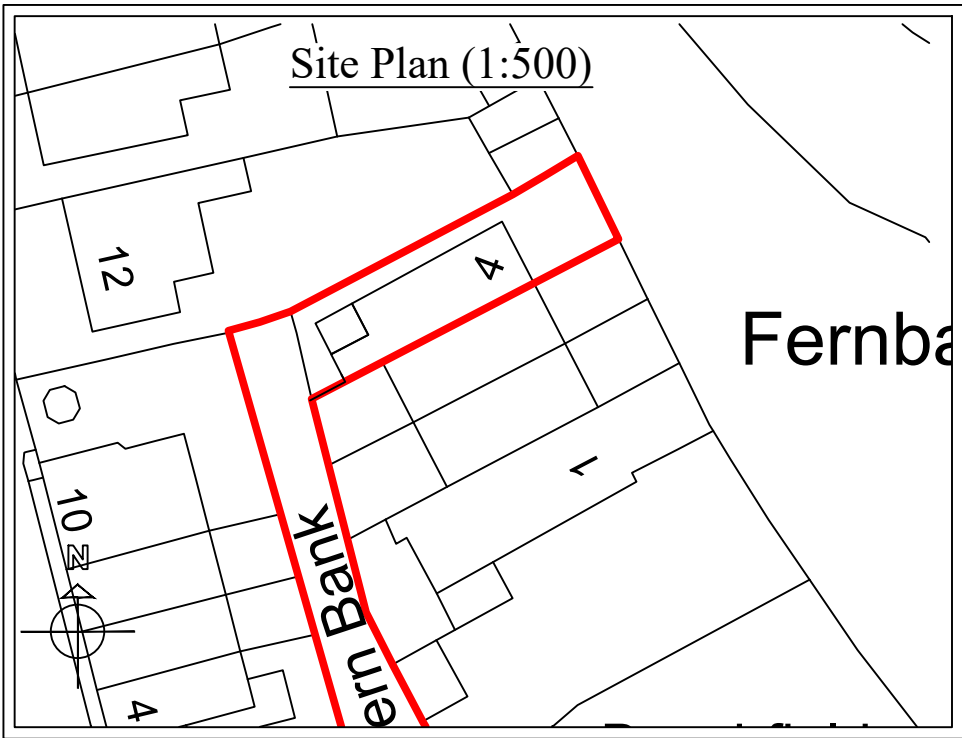

Planning

This drawing is the Copyright of SJ Design Limited.
All dimensions must be checked on site.
All materials and workmanship are to be in accordance with prevailing British
Standards, Code of Practice, Building Regulations, manufacturers and industry
recommendations and all to the complete satisfaction of SJ Design Limited.

SJ DESIGN LTD					
Building Design & Surveying Consultants The Old Co-Op Building, Church Street, Hayfield, High Peak SK22 2JE Tel:01463 743903 Fax:01463 751247 Mobile: 07984 007 087 Email: info@sjdesign.net www.sjdesign.net					
Client Paula Elliot					
Job Title Proposed extension and alterations at 4 Fern Bank Chapel en le Frith High Peak SK23 0JJ					
Drawing Title Plans as Proposed					
Scale 1:100 at A2 or as marked					
Date April 2024		Drawn by SJ			
Drawing No. 200					Rev. -