



external face of replacement window
to match existing window face

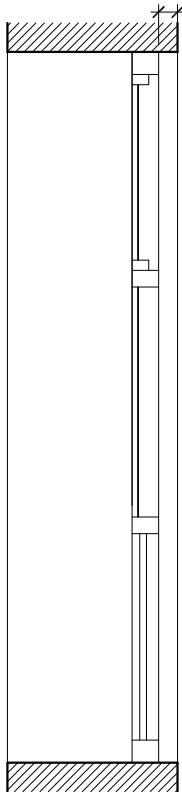


WG01 Section

external face of replacement window
to match existing window face

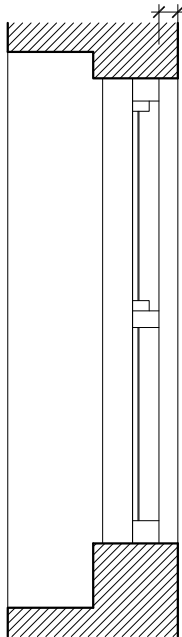


WG02 Section

external face of replacement window
to match existing window face

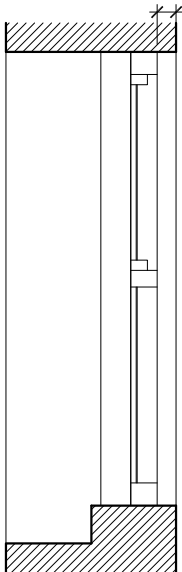


WG03/04 Section
Fixed pane

external face of replacement window
to match existing window face

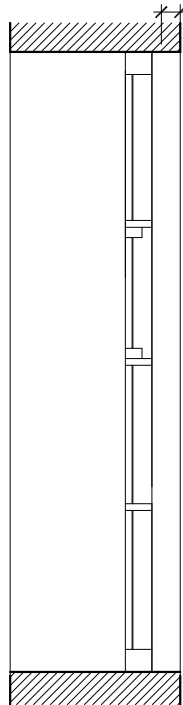

WG05 Section

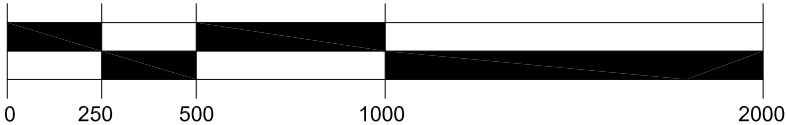

Scale 1:20 (Millimetres)

Window sections shown indicatively. Please refer to Britannia working drawings for sections and elevations.

All dimensions are to be checked on site, any discrepancies are to be reported to the Architect before work commences. This drawing is to be read in conjunction with all relevant consultants and specialists drawings / documents, any discrepancies are to be reported to the Architect before the affected work commences. All structural components shown are Indicative only. Details / calculations of structural members are to be provided by the Structural Engineer. Drawing based on recieved information not surveyed THIS DRAWING NOT FOR CONSTRUCTION	Revisions -			Project, location Torr Vale Mill, New Mills		Up North Architects Up North Architects Ltd. Plane Tree House, Oldham Street, Manchester UK M1 1JG Company No. 10437056 TEL: 0161 237 1871 E-MAIL: mail@upnortharchitects.com			
				RIBA Workstage 3 Developed Design		Client The Shrub Club		Drawing Title Window section positions	
				Drawing purpose -		Job No. M849		Drawing no. 026	Revision -
				This drawing copyright 2021 by Up North Architects Ltd. and is licensed to the client for the purposes related to the RIBA work stage above only		Scale 1:20 @ A3		Date Sept 2021	