



Photo 1. Showing inward opening windows on upper floor.


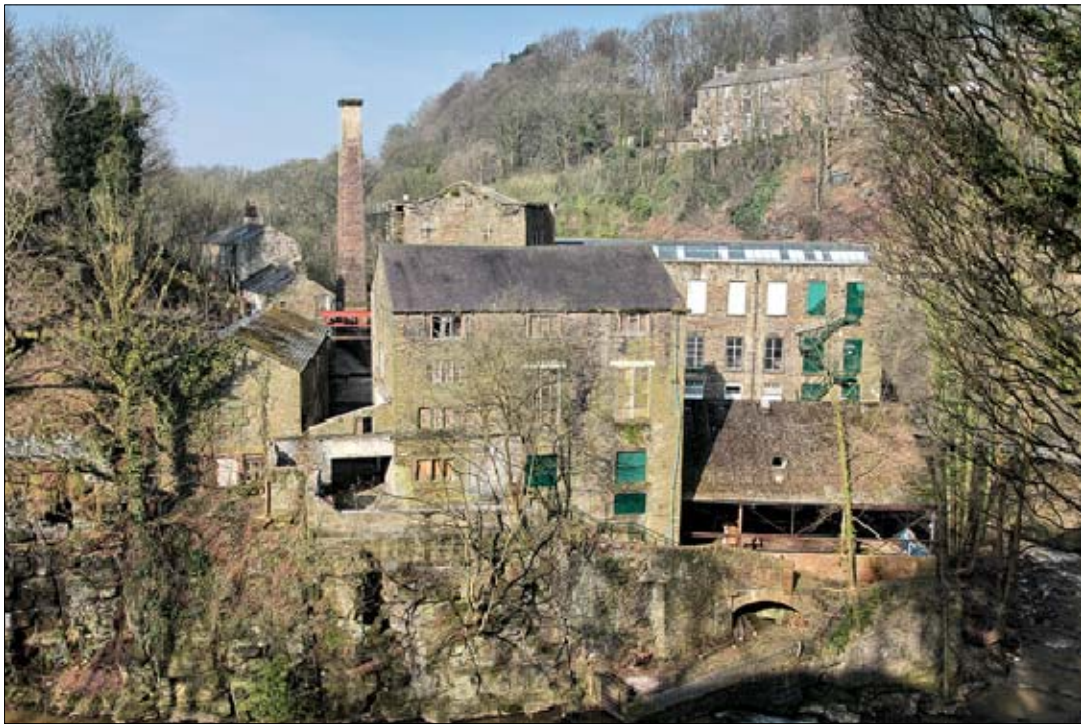


Photo 2. Historic photo with the inner shed roof still in place, these windows were boarded up for some time.




Photo 3. Internal photo showing windows from the upper floor. The brick work suggests these aren't original windows, potentially mid 20th century. Side hung casements with a central top hung fan light. The windows to the left look older and suggest the windows were broken up with a central transom

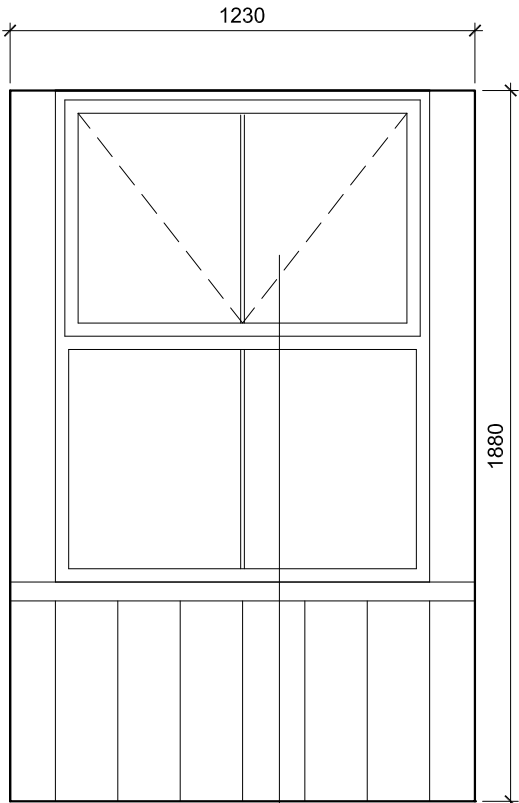

WG01


Proposed Windows

Bottom hung fanlight with stays (inward opening)

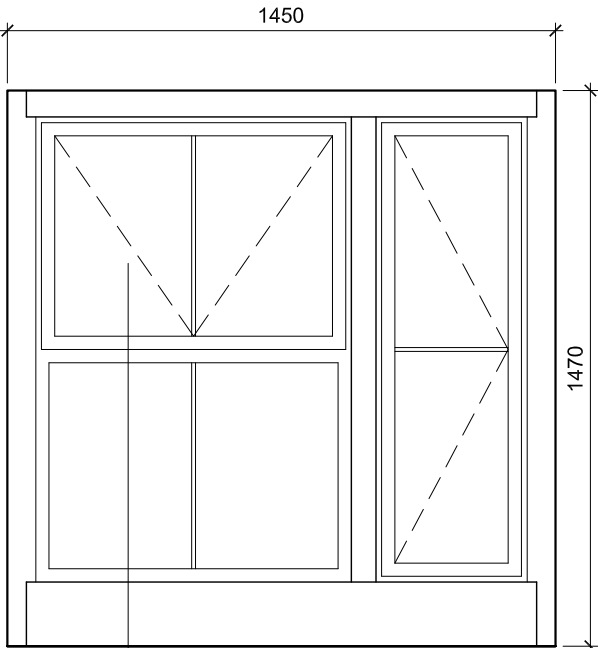


WG02

Bottom hung fanlight with stays (inward opening)

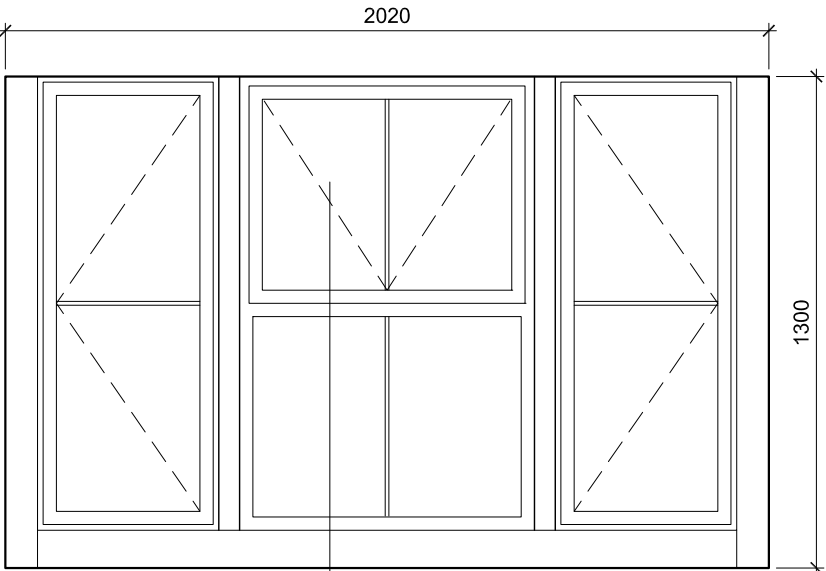


WG03/04

Bottom hung fanlight with stays (inward opening)

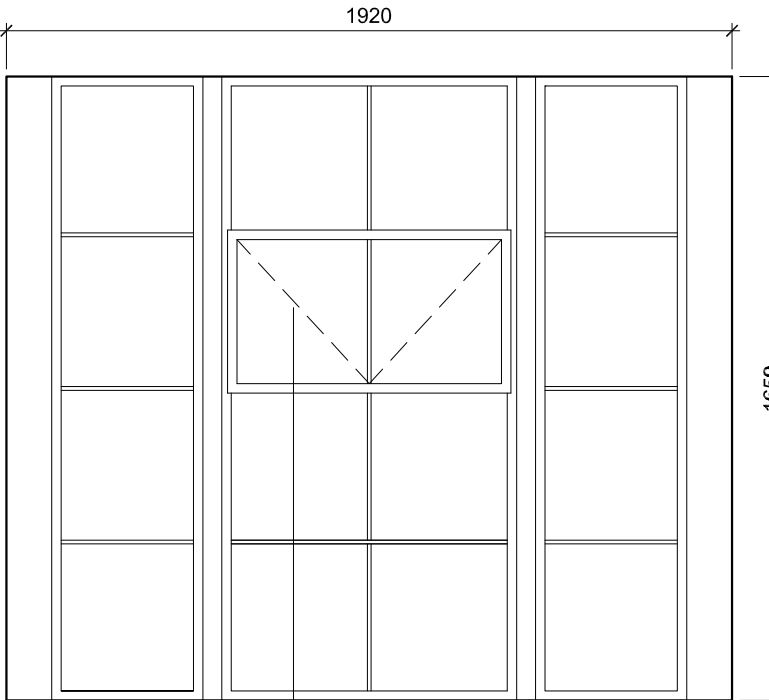

WG05

Bottom hung fanlight with stays (inward opening)

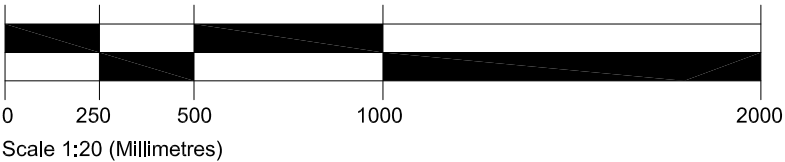

All dimensions are to be checked on site, any discrepancies are to be reported to the Architect before work commences.

This drawing is to be read in conjunction with all relevant consultants and specialists drawings / documents, any discrepancies are to be reported to the Architect before the affected work commences.

All structural components shown are indicative only. Details / calculations of structural members are to be provided by the Structural Engineer.


Drawing based on received information not surveyed

THIS DRAWING NOT FOR CONSTRUCTION

Revisions

A 23/03/21 Do not scale note removed/scale bar added to Planners request

B 14/06/21 Window details amended to suggestions, historic photos added

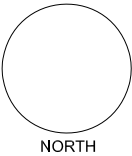

Project, location
Torr Vale Mill, New Mills

RIBA Workstage
3 Developed Design

Drawing purpose
-

This drawing copyright 2021 by Up North Architects Ltd. and is licensed to the client for the purposes related to the RIBA work stage above only

Up North Architects

Up North Architects Ltd. Plane Tree House, Oldham Street, Manchester UK M1 1JG
Company No. 10437056 TEL: 0161 237 1871 E-MAIL: mail@upnortharchitects.com

Client
The Shrub Club

Drawing Title
Proposed Windows

Job No. M849 Drawing no. 022 Revision B Scale 1:20 @ A3 Date Feb 2021