SITE BLOCK 01

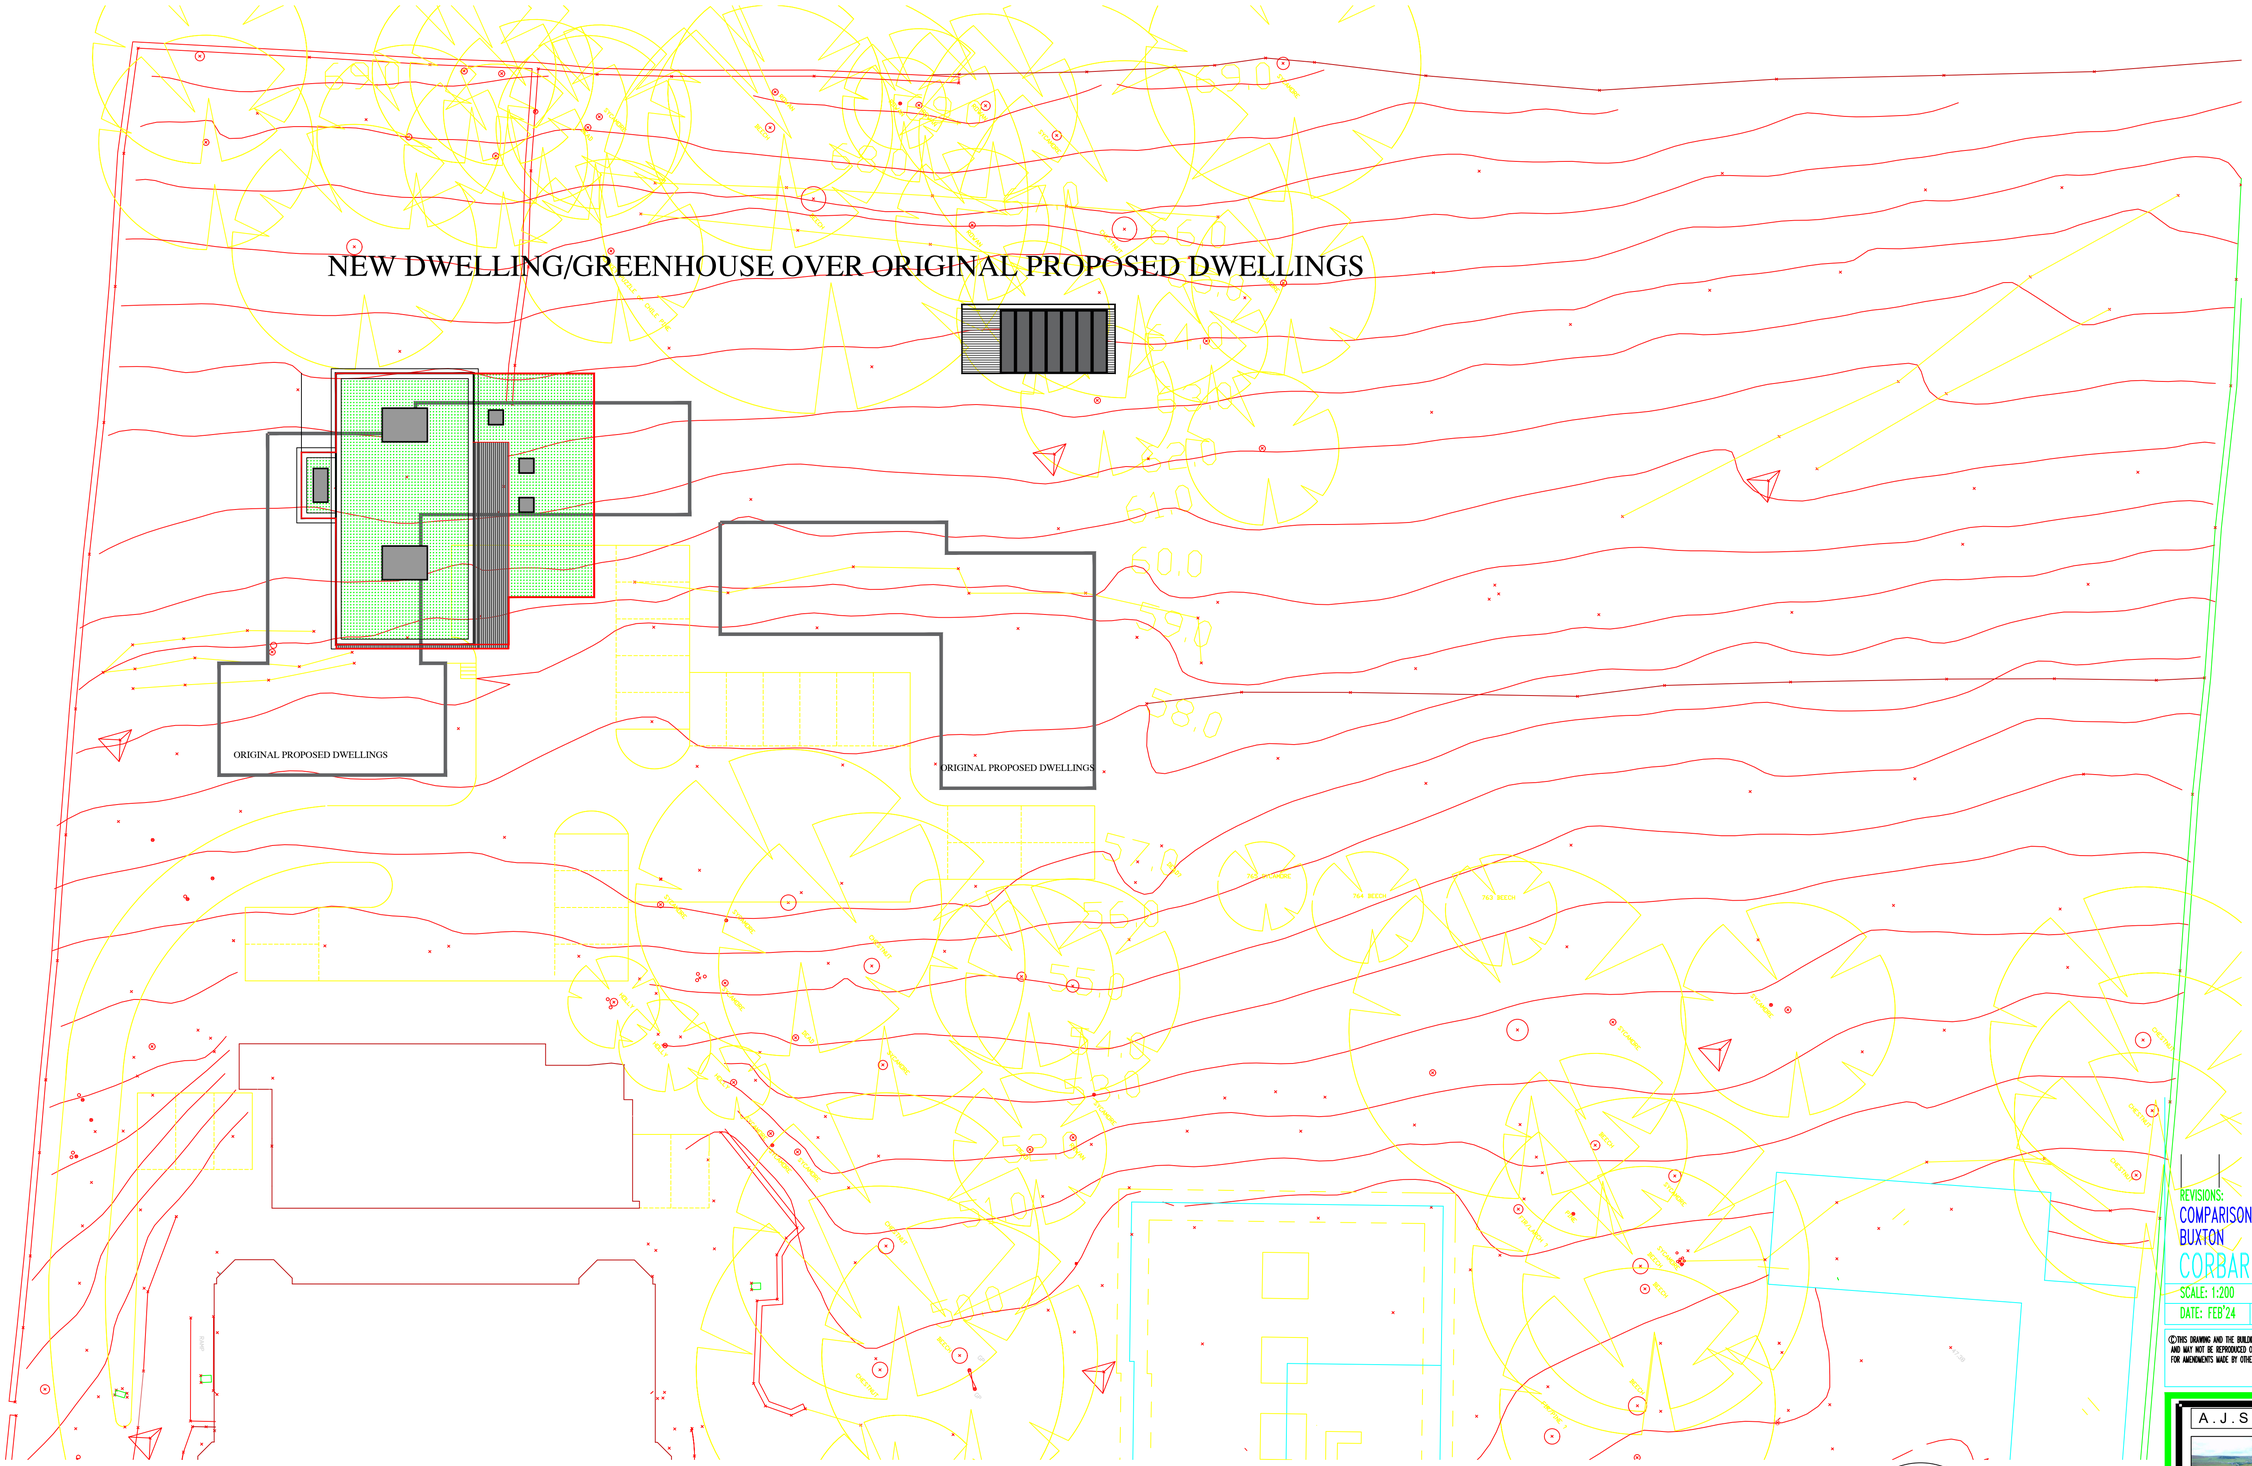


NEW DWELLING IN CONTEXT TO ORIGINAL PROPOSED BUILDINGS TO SITE

# NEW DWELLING, CORBAR ROAD 1:200

REVISIONS:

COMPARISON BLOCK PLAN
BUXTON

CORBAR ROAD

SCALE: 1:200

DATE: FEB'24 | DRAWN: AJS | CHECKED: AJS

©THIS DRAWING AND THE BUILDING WORKS DEPICTED ARE THE COPYRIGHT OF AJS ARCHITECTURE AND MAY NOT BE REPRODUCED OR AMENDED EXCEPT BY WRITTEN PERMISSION. NO LIABILITY WILL BE ACCEPTED FOR AMENDMENTS MADE BY OTHER PERSONS.

A.J.S ARCHITECTURE

32 carr road.
buxton.
derbyshire.
sk17 6wf.

h: 01298 26062
m: 07794 400237

DRAWING No: SITE BLOCK 01

B REGS COMPLIANT