


Building contractors are advised to clarify dimensions with the architect when setting out on site.

No structural information is to be taken from these drawings - refer to Structural Engineer's drawings.

Rev: Description: Date:

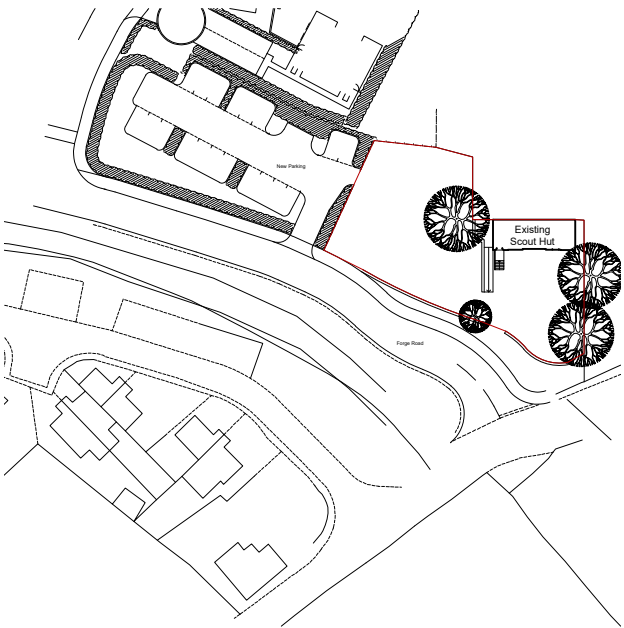

Site Location Plan
(Scale 1:1250)



Crooks Architecture
Specialist Conservation Architects

Hathersage | Horsforth

T: 01433 440 466 / 0113 281 8080 | E: info@crooksarchitecture.co.uk


Client:
1st Chinley Scout Group

Job Title:
Accessibility improvements at 1st Chinley Scout Group, Victory Hall, Chinley, High Peak SK23 6EJ

Drawing Title:
Site Block Plan as Proposed

Scale: 1:200 & 1:1250 @ A3 Drawn By: TID Date: Sept 2023

Job No:	Drawing No:	Revision No:
SP-CSH01	L/01	

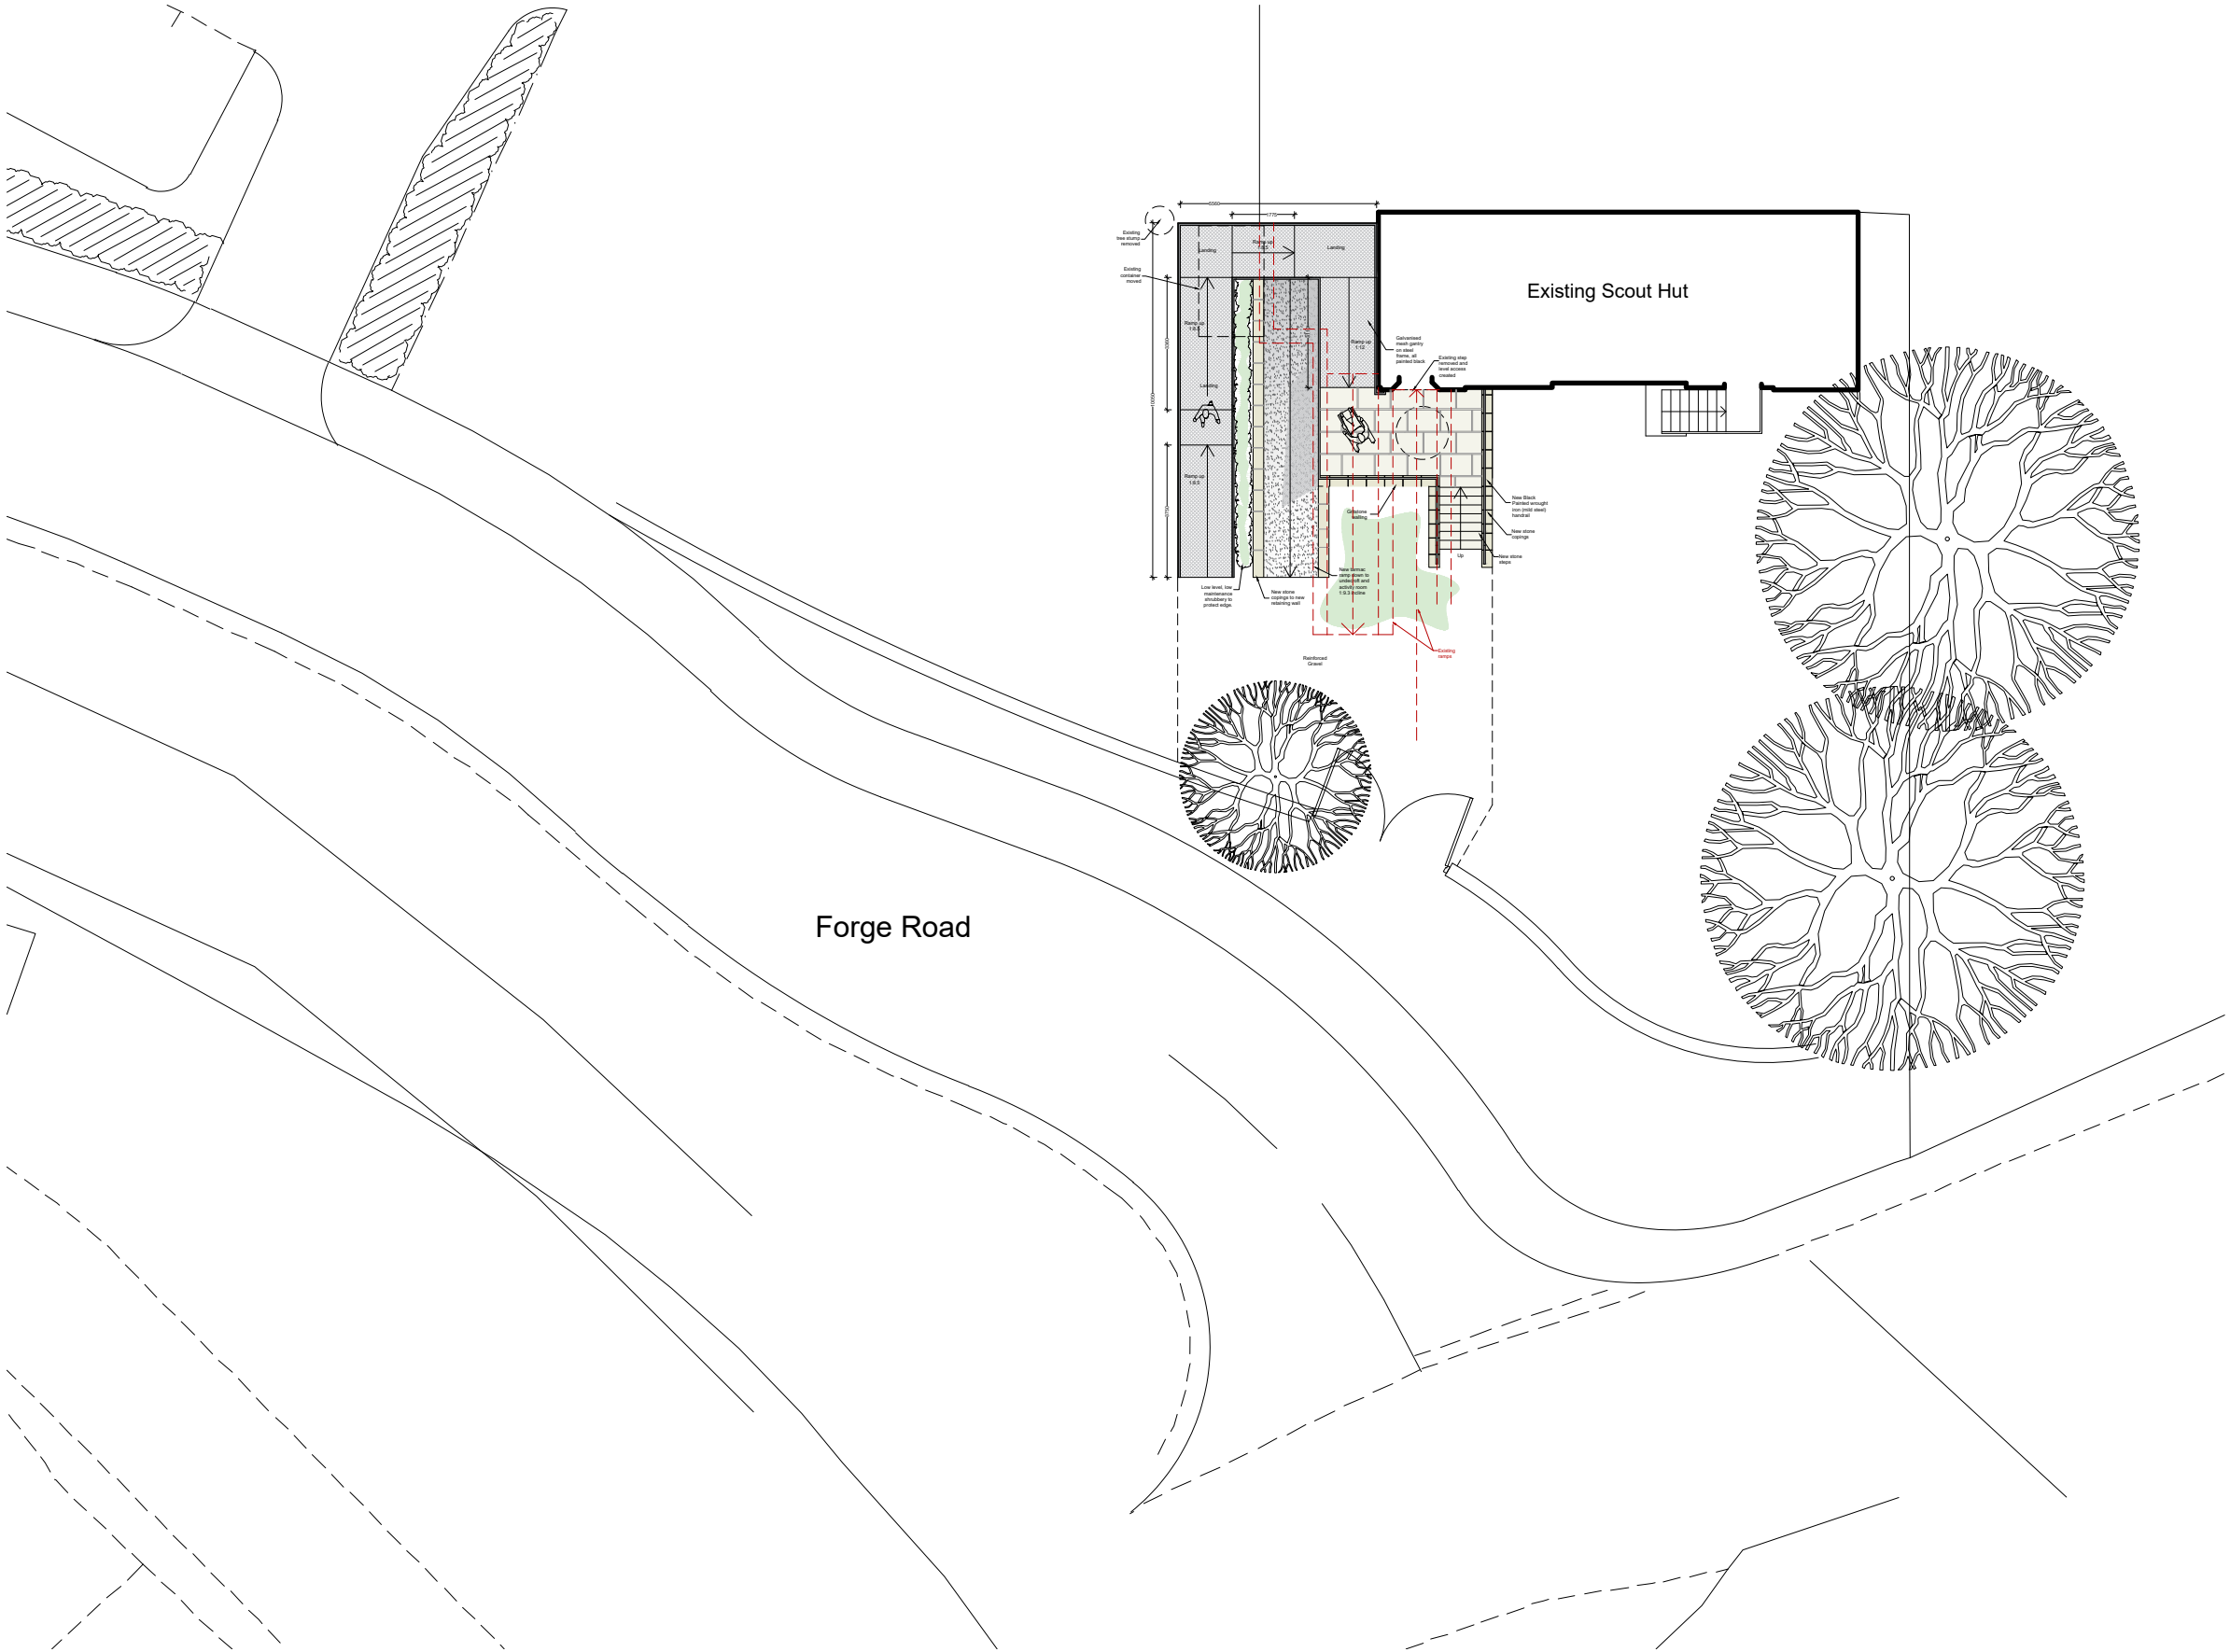

Site Block Plan as Proposed
(Scale 1:200)

0 20m