


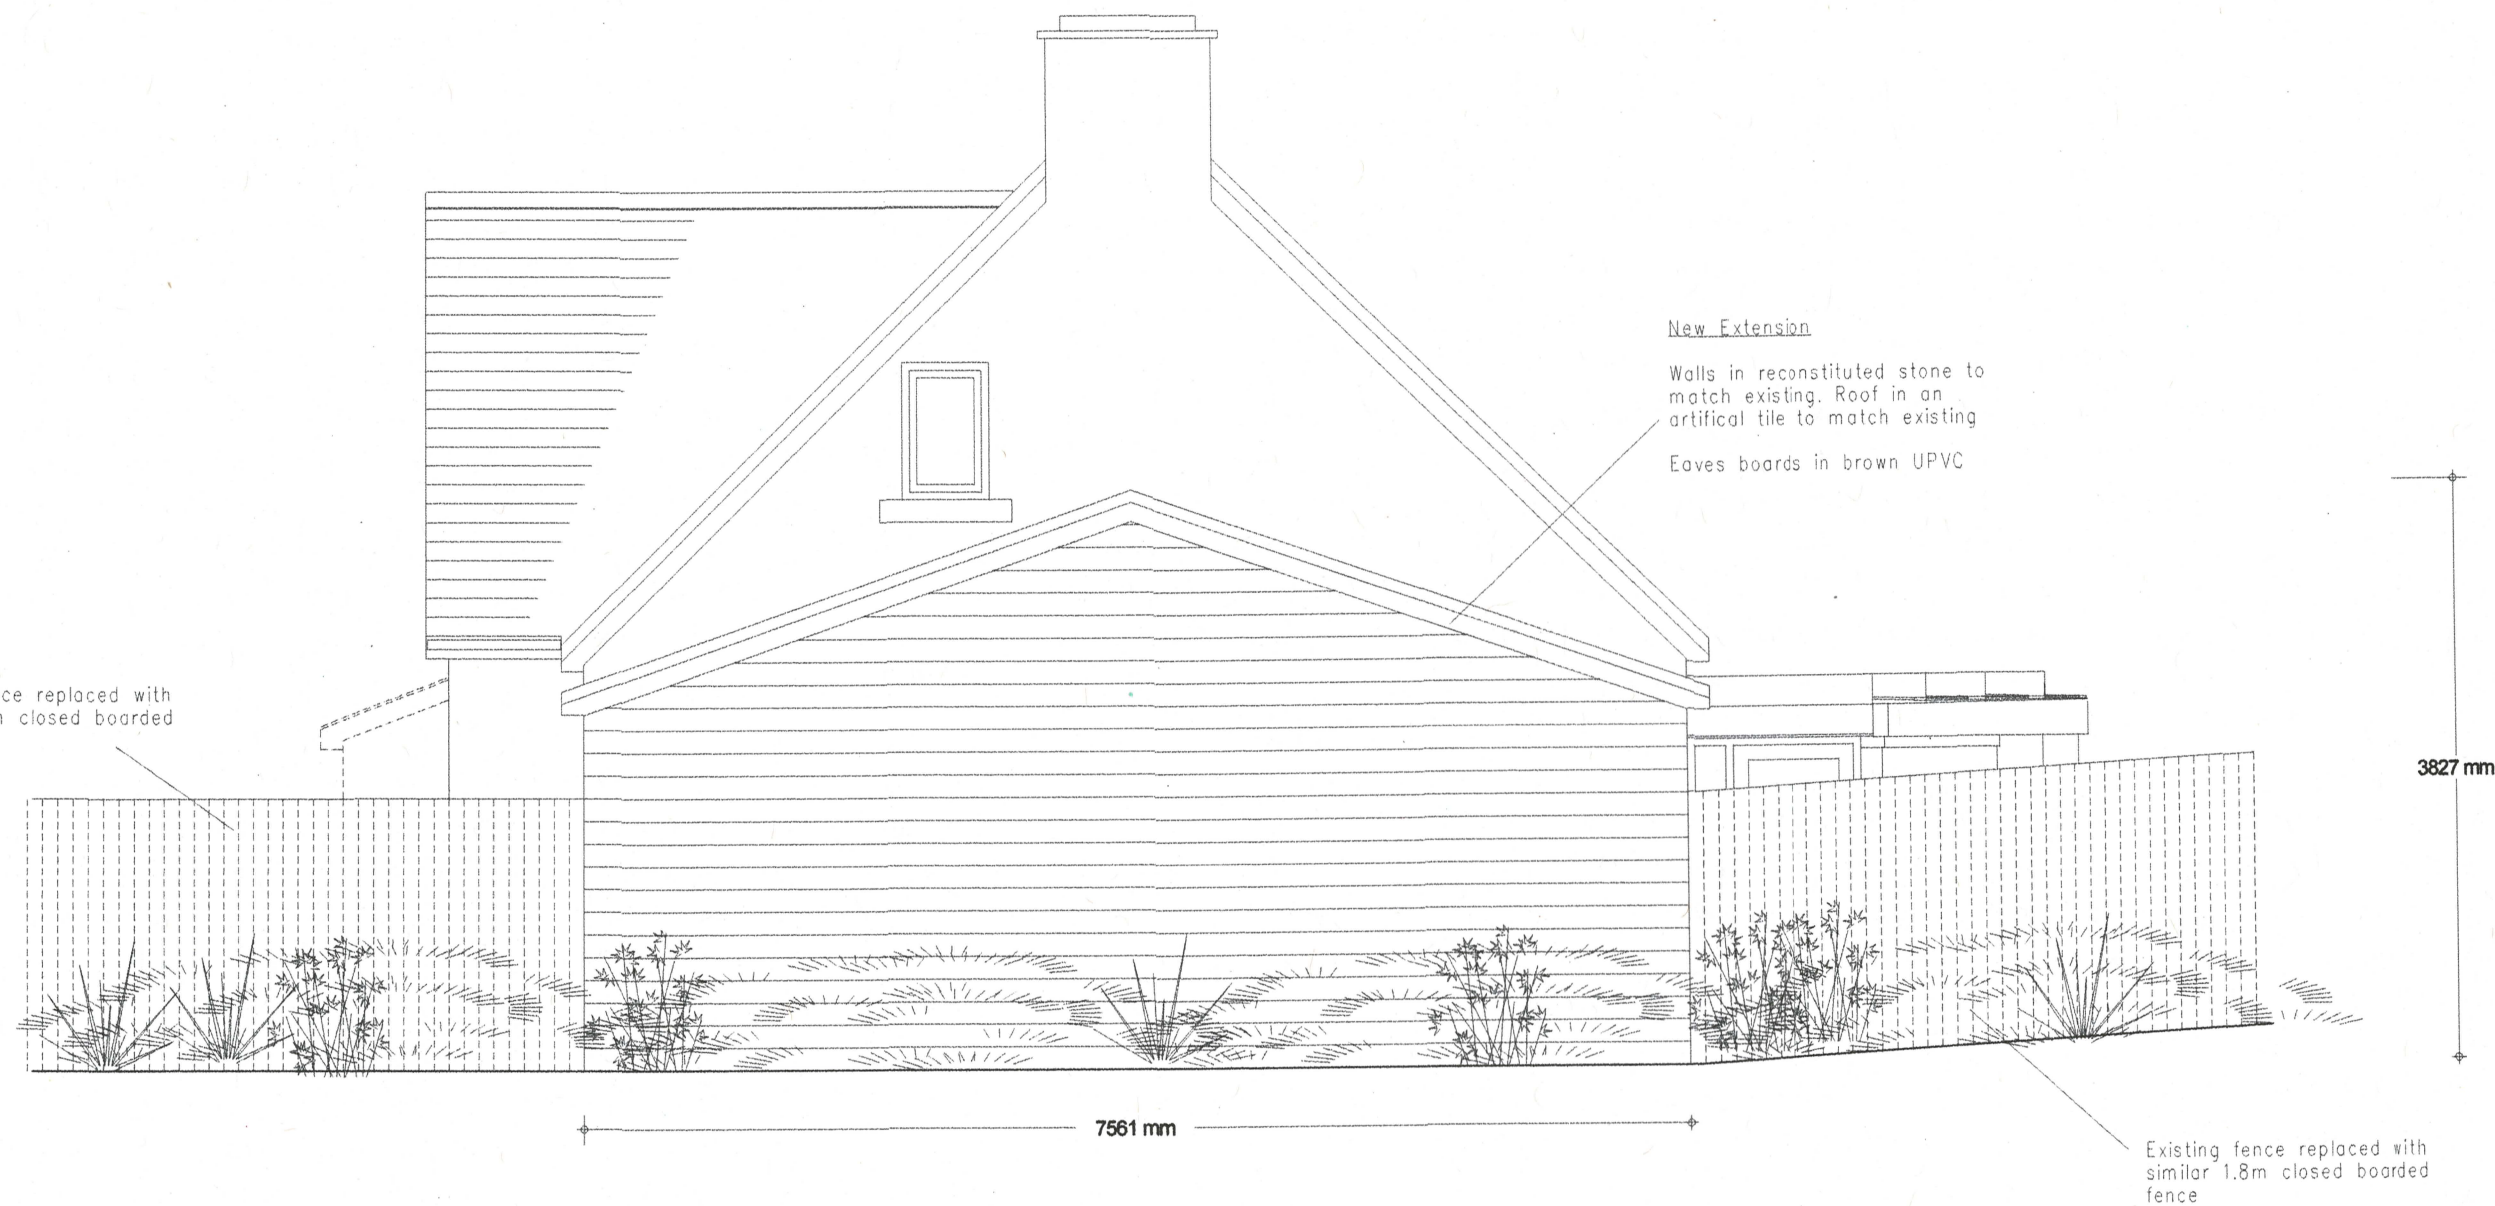

SIMON COLEY

B.A.(HONS) Dip Arch

RIBA

2, Water's Edge Lane,
Chapel-en-le-Frith,
High Peak,
Derbyshire.
SK23 0LP
Tel No. 01298 815835
Fax No. 01298 815219
e Mail: Ceasark@AOL.COM

ARCHITECT

SITE 2, Water's Edge Lane, Chapel-en-le-Frith

TITLE PROPOSED SIDE ELEVATION

SCALE 1:50 *DATE* DEC 2023 *BY:* SNC

DRAWING NO. **232-TP14B**

REV	NOTES	DATE
A	Gable end amended to create lower symmetrical profile	May 24
B	Wall Dim. Amended	May 24