

Scale 1:1250


- All dimensions and levels are to be checked on site.
- Any discrepancies are to be reported to the architect before any work commences.
- This drawing shall not be reproduced without express written permission from AEW.
- Title overlay drawings and ownership boundaries are produced using all reasonable endeavours. AEW cannot be responsible for the accuracy or scale discrepancy of base plans supplied to them.
- All works are to be undertaken in accordance with Building Regulations and the latest British Standards.
- All proprietary materials and products are to be used strictly in accordance with the manufacturers recommendations.

CDM 2015

Client notified of duties: **At Design Workshops**
Principal Designer: **CSS**

Unless noted below, all known hazards have been highlighted on the drawing:

- Drawing Based on: OS Promap
- Extent of Applicant ownership Indicated thus:
- Extent of Application Boundary Indicated thus:

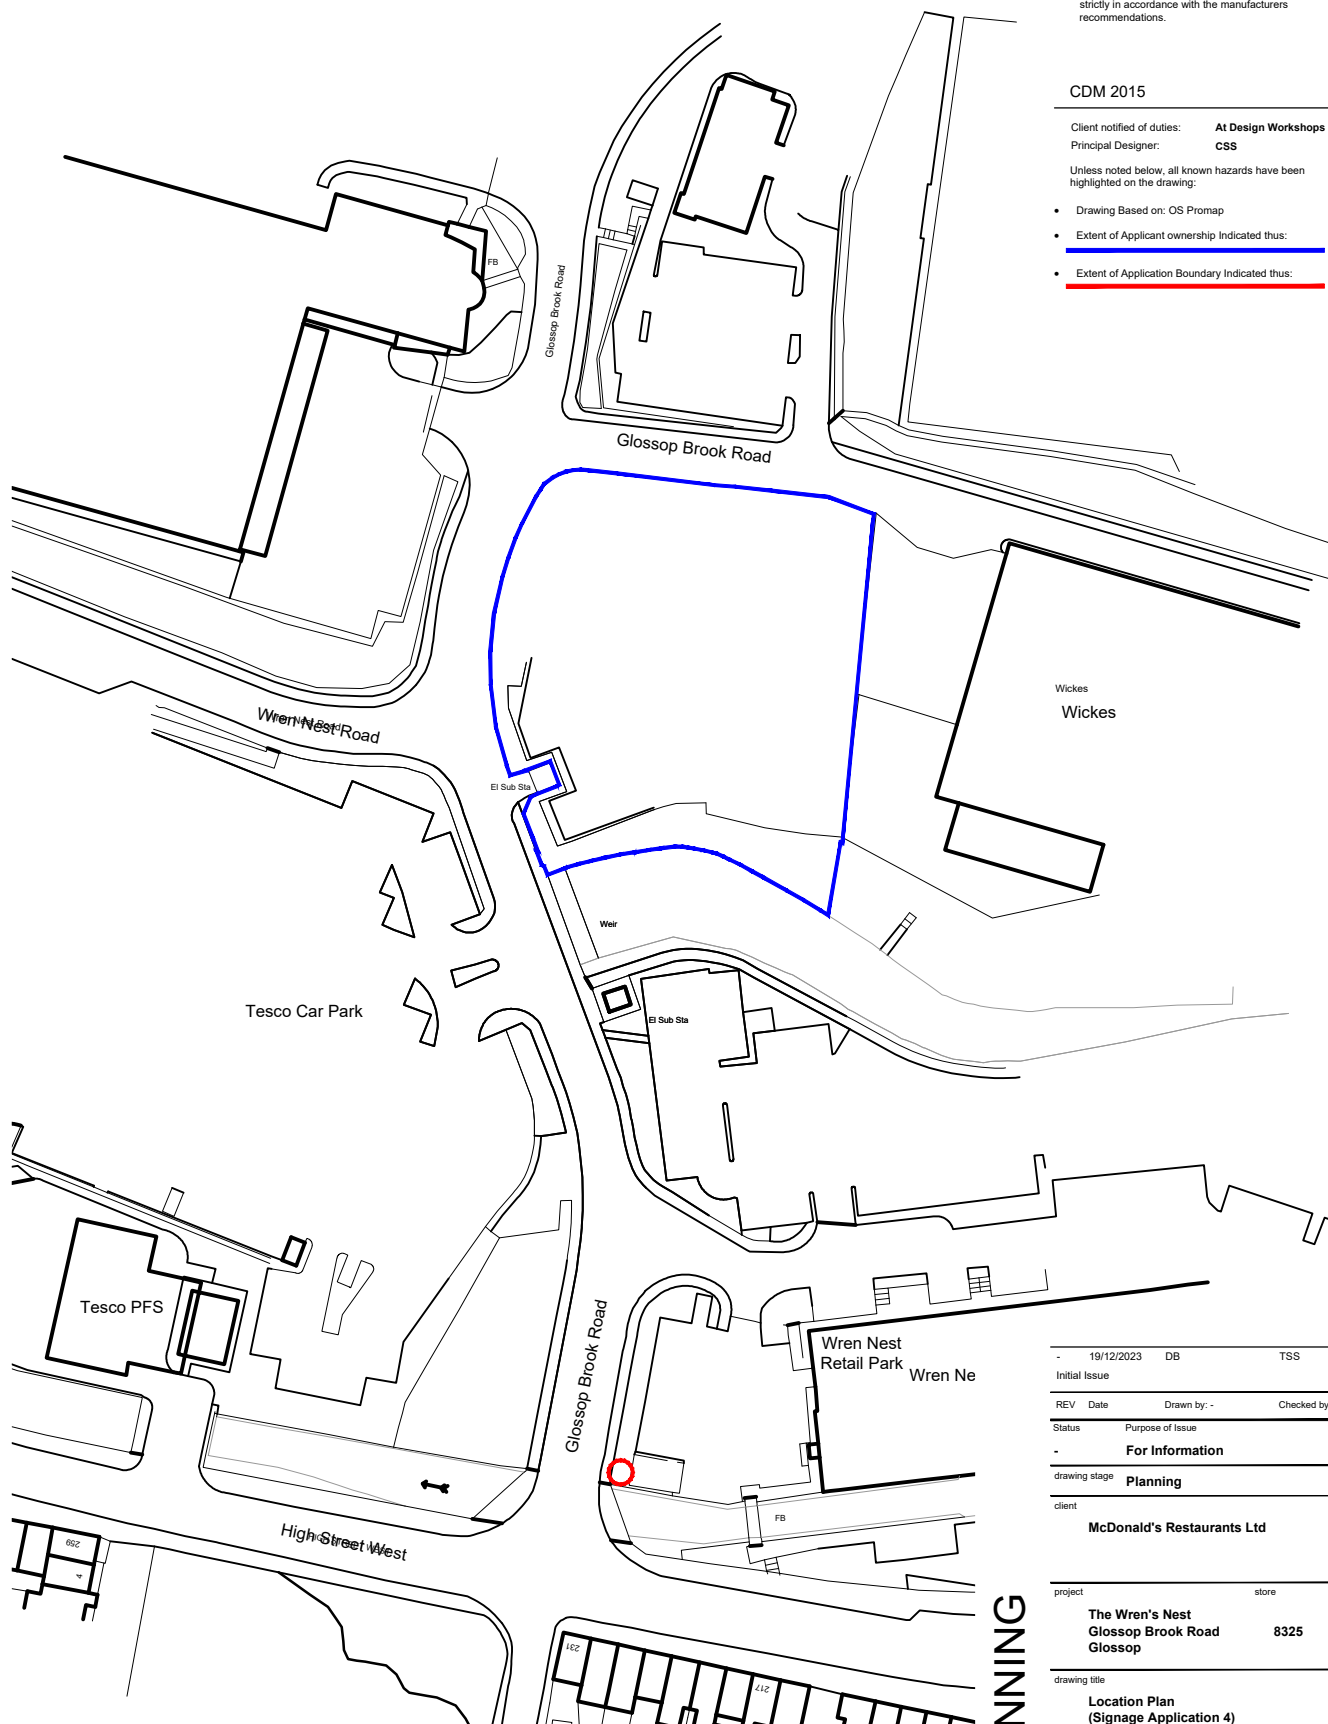

Ordnance Survey (c) Crown Copyright 2020. All rights reserved. Licence number 100022432

Location Plan (Signage Application 4)

-	19/12/2023	DB	TSS
Initial Issue			
REV	Date	Drawn by: -	Checked by: -
Status	Purpose of Issue		
-	For Information		
drawing stage	Planning		
client			
McDonald's Restaurants Ltd			

project	store
The Wren's Nest	
Glossop Brook Road	8325
Glossop	

drawing title
Location Plan
(Signage Application 4)

date	19/12/2023	drawn	DB
scale@A4	1:1250	checked	TSS

PLANNING

Rev

Job No.

12200_AEW_8325_0404

aew architects
0161 214 4370
www.aewarchitects.com



A+E W