




Block Plan (Signage Application 4)

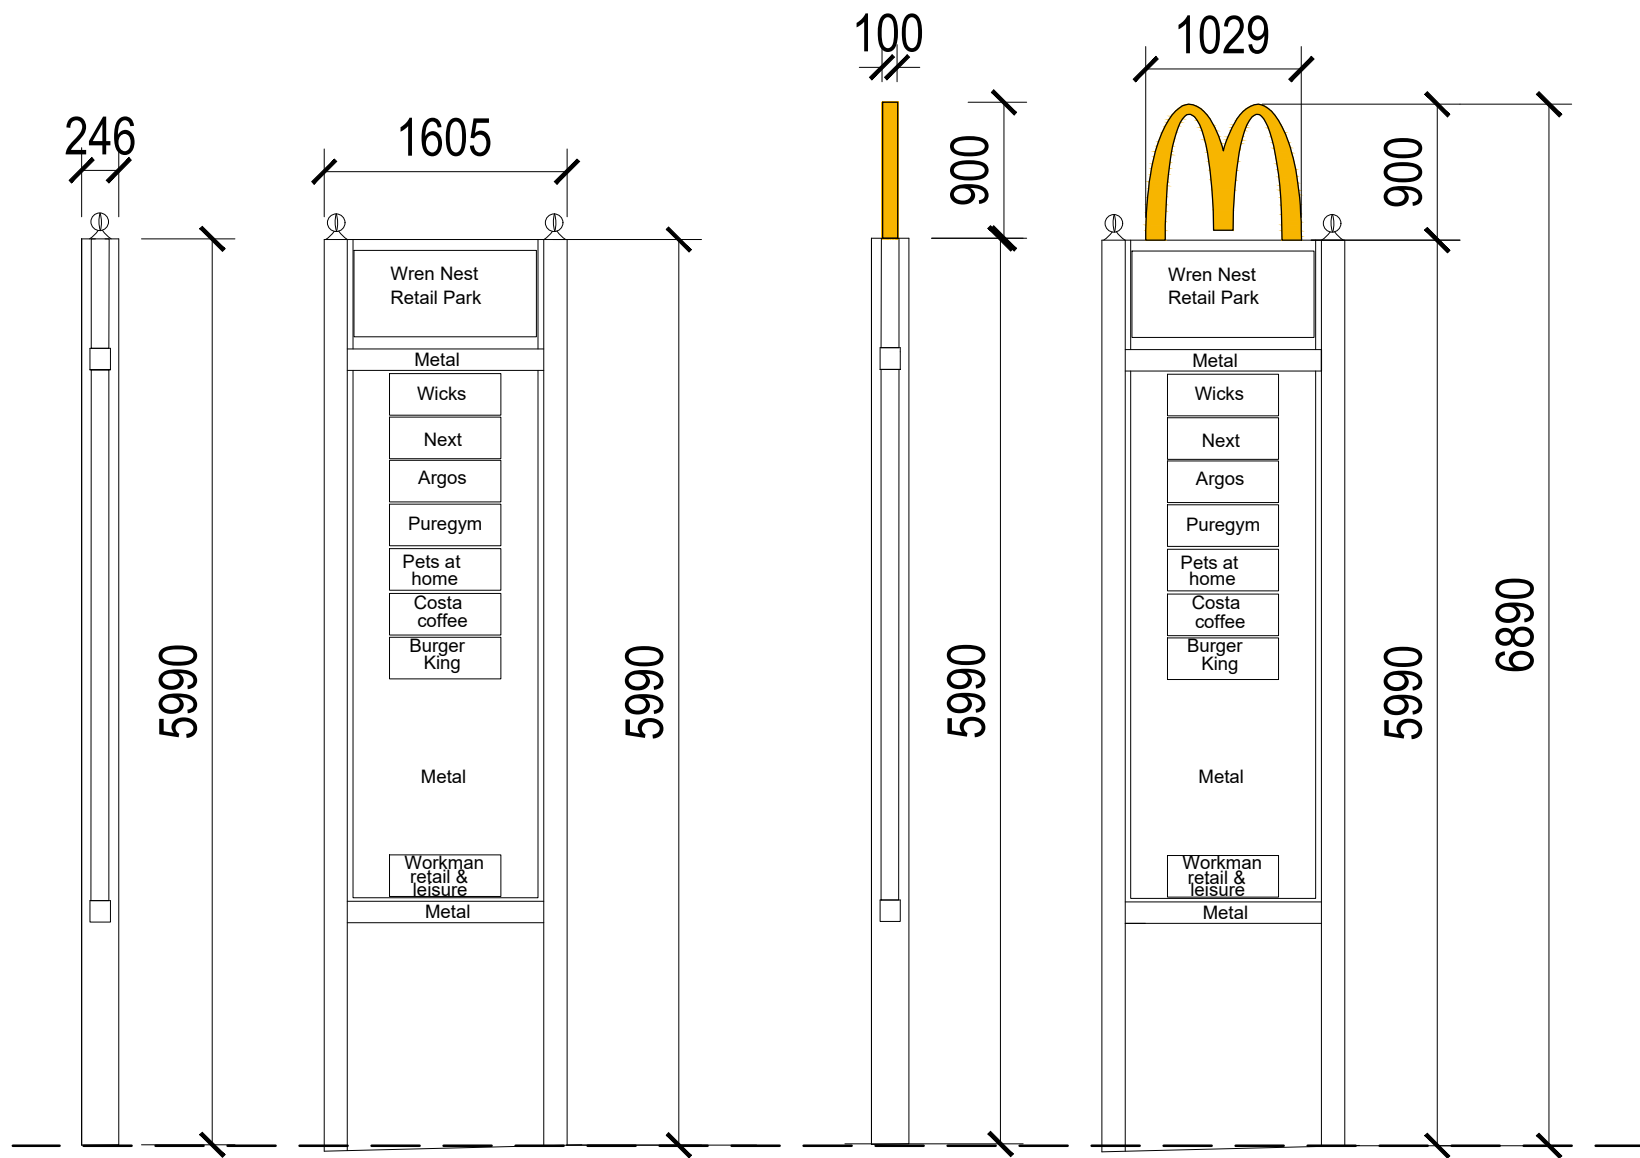

Section & Elevation of Existing Totem

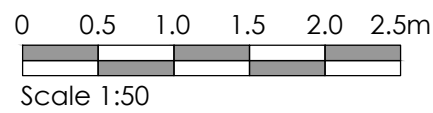

Section & Elevation of Proposed Totem

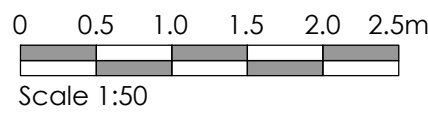

ESTATE TOTEM SIGN SCHEDULE						
ADVERT REF	SIGN TYPE	QTY	SIZE (mm)	MATERIALS	HEIGHT (mm) ABOVE GROUND	EXTENT (mm) OF PROJECTION
GOLDEN ARCH	SIGN 19	1	1029W x 100D x 900H	Yellow acrylic "Golden Arch" symbol.	Refer to Elevations	N/A

- NOTES
- All dimensions and levels are to be checked on site.
 - Any discrepancies are to be reported to the architect before any work commences.
 - This drawing shall not be reproduced without express written permission from AEW.
 - Title overlay drawings and ownership boundaries are produced using all reasonable endeavours. AEW cannot be responsible for the accuracy or scale discrepancy of base plans supplied to them.
 - All works are to be undertaken in accordance with Building Regulations and the latest British Standards.
 - All proprietary materials and products are to be used strictly in accordance with the manufacturers recommendations.

CDM 2015

Client notified of duties: **At Design Workshops**
Principal Designer: **CSS**
Unless noted below, all known hazards have been highlighted on the drawing:
Drawing Based on:
Granvilles topographical survey. Drawing:4210323-4101-GLOSSOP-NB8325
Dated: JUNE 2021
• Extent of McDonald's Demise Indicated:
• Application Boundary Indicated:

Notes:
All drawings to be read in conjunction with all other drawings as noted on issue sheet.

C	29/04/2024	LMD	JJS
Signage table updated			
B	15/02/2024	AG	TSS
Text removed from notes			
A	07/02/2024	AG	JJS
Updated with existing and proposed totem section			
-	19/12/2023	DB	TSS
Initial Issue			
REV	Date	Drawn by: -	Checked by: -
Status Purpose of Issue			
S2	For Information		
drawing stage Planning			
client			

project	store
The Wren's Nest Glossop Brook Road Glossop	8325
drawing title	
Block Plan (Signage Application 4)	

date	19/12/2023	drawn	DB
scale@A2	1:500 / 1:50	checked	TSS

PLANNING