




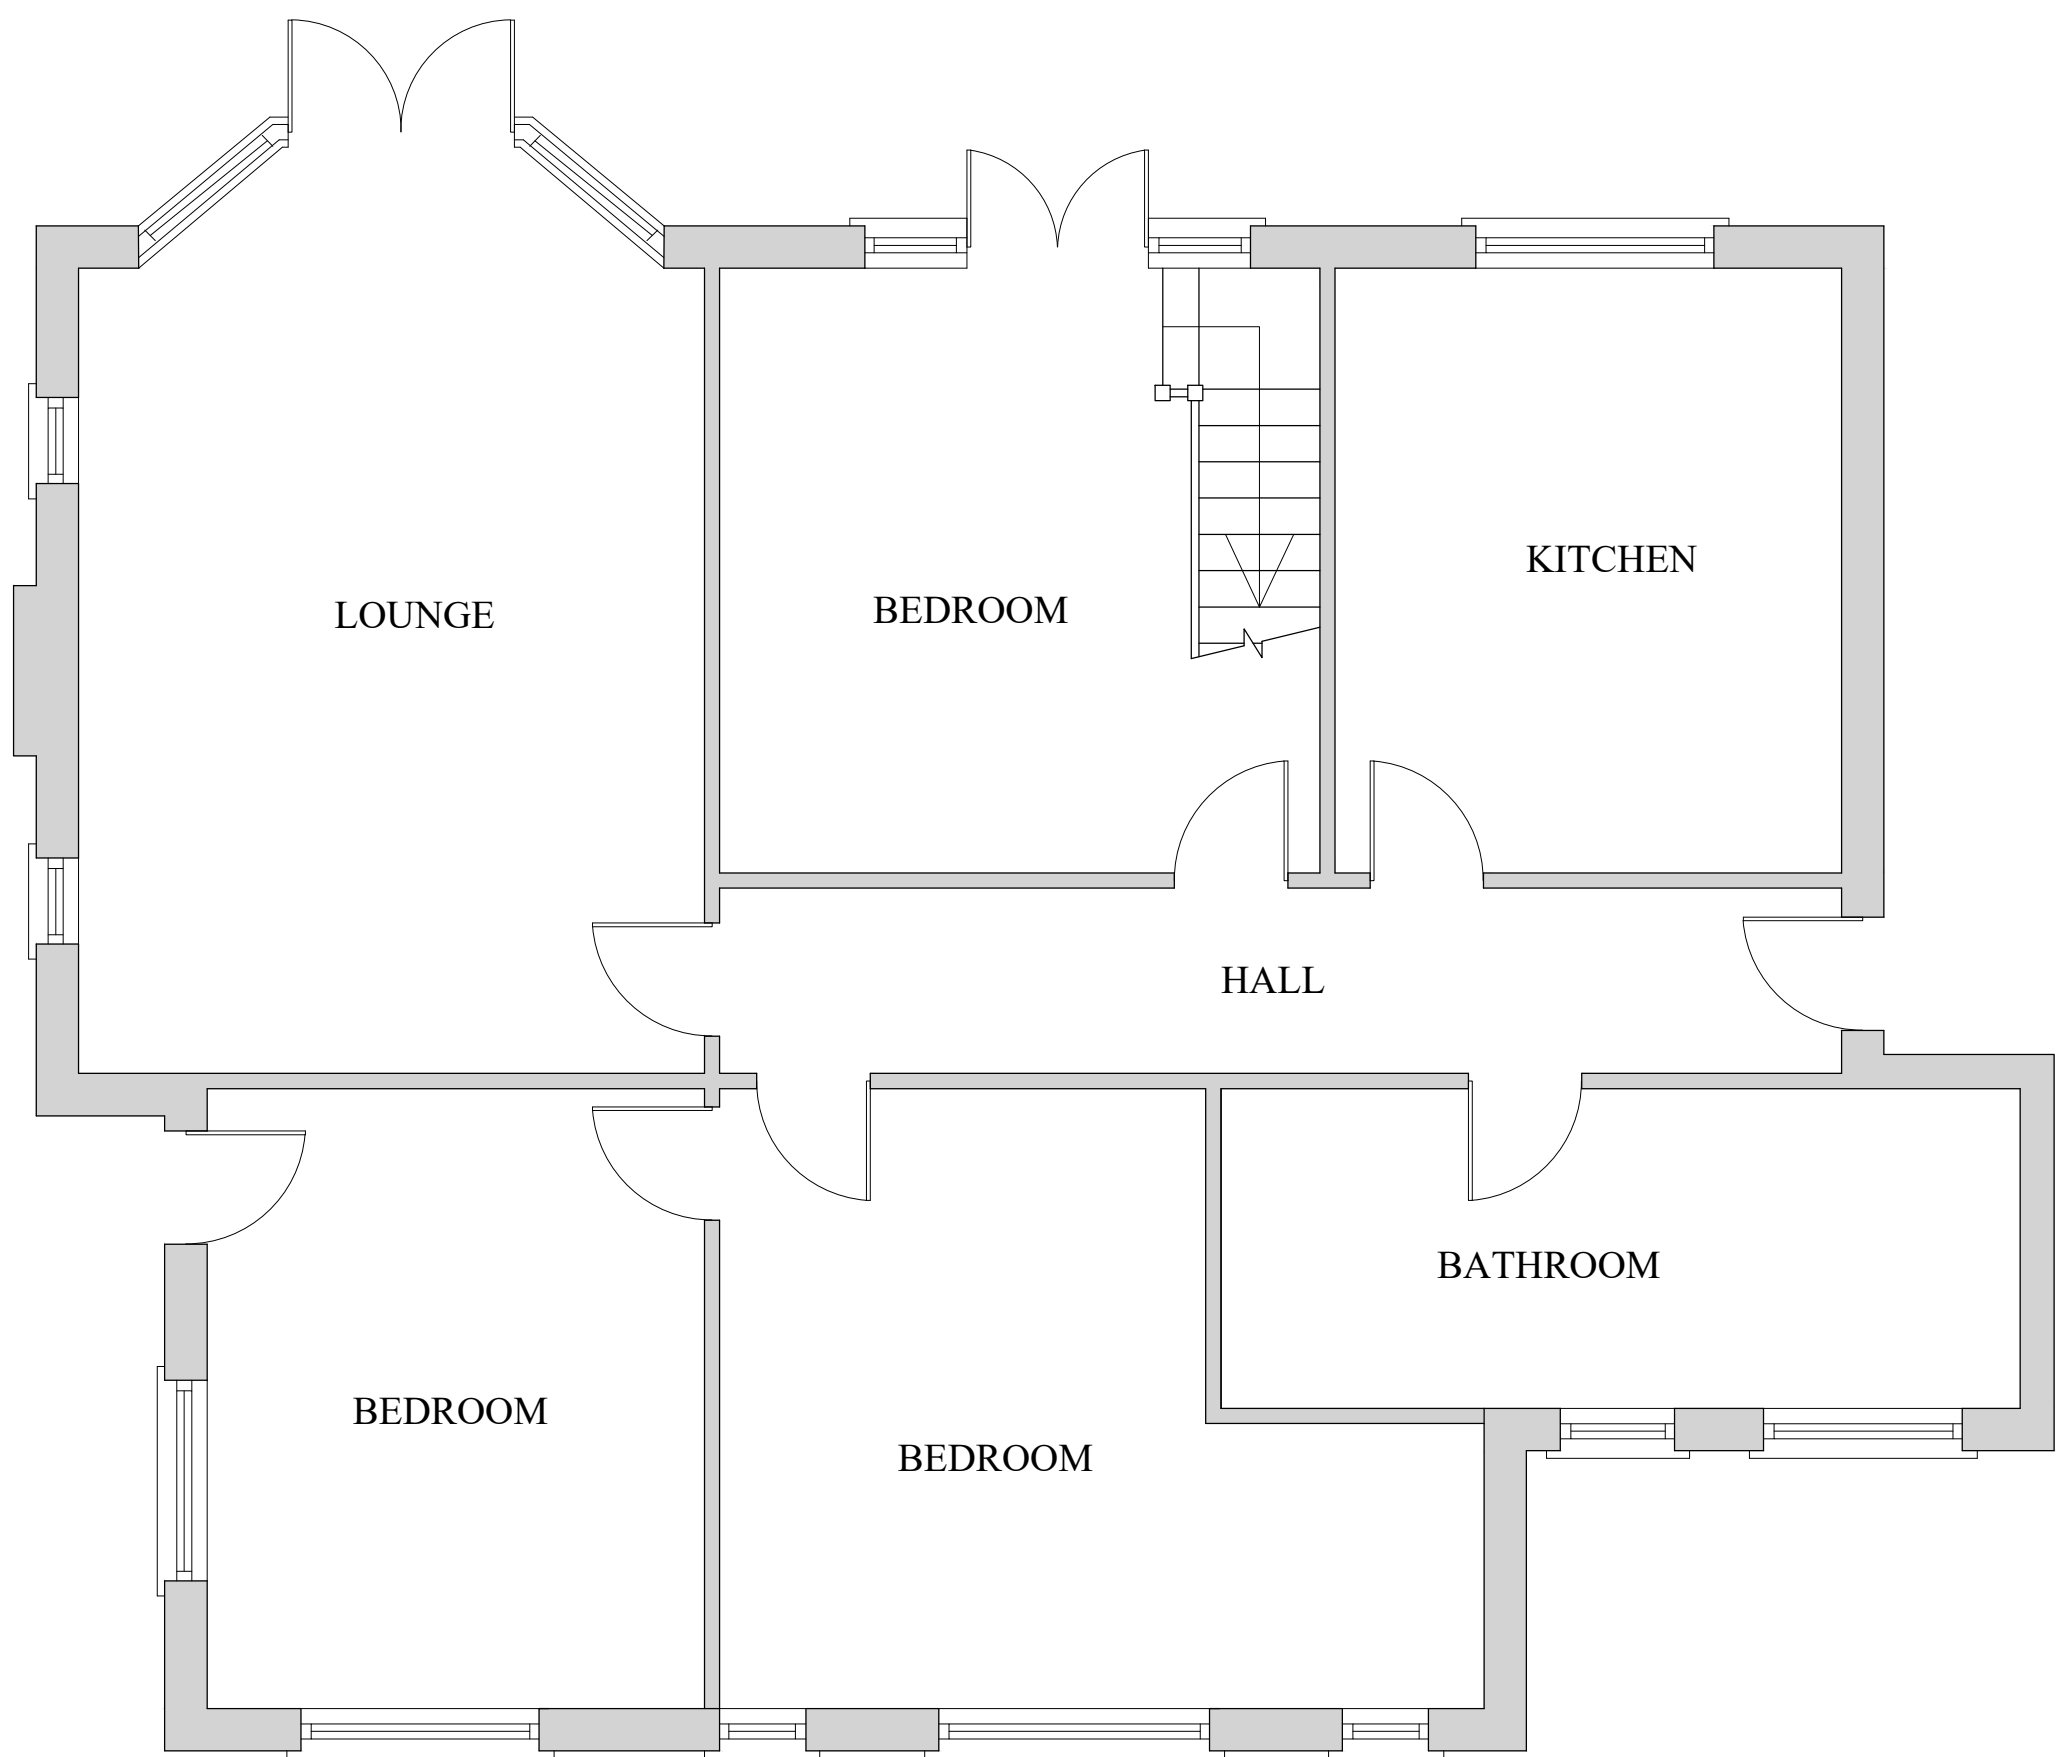

EXISTING GROUND FLOOR LAYOUT
(SCALE 1:50)

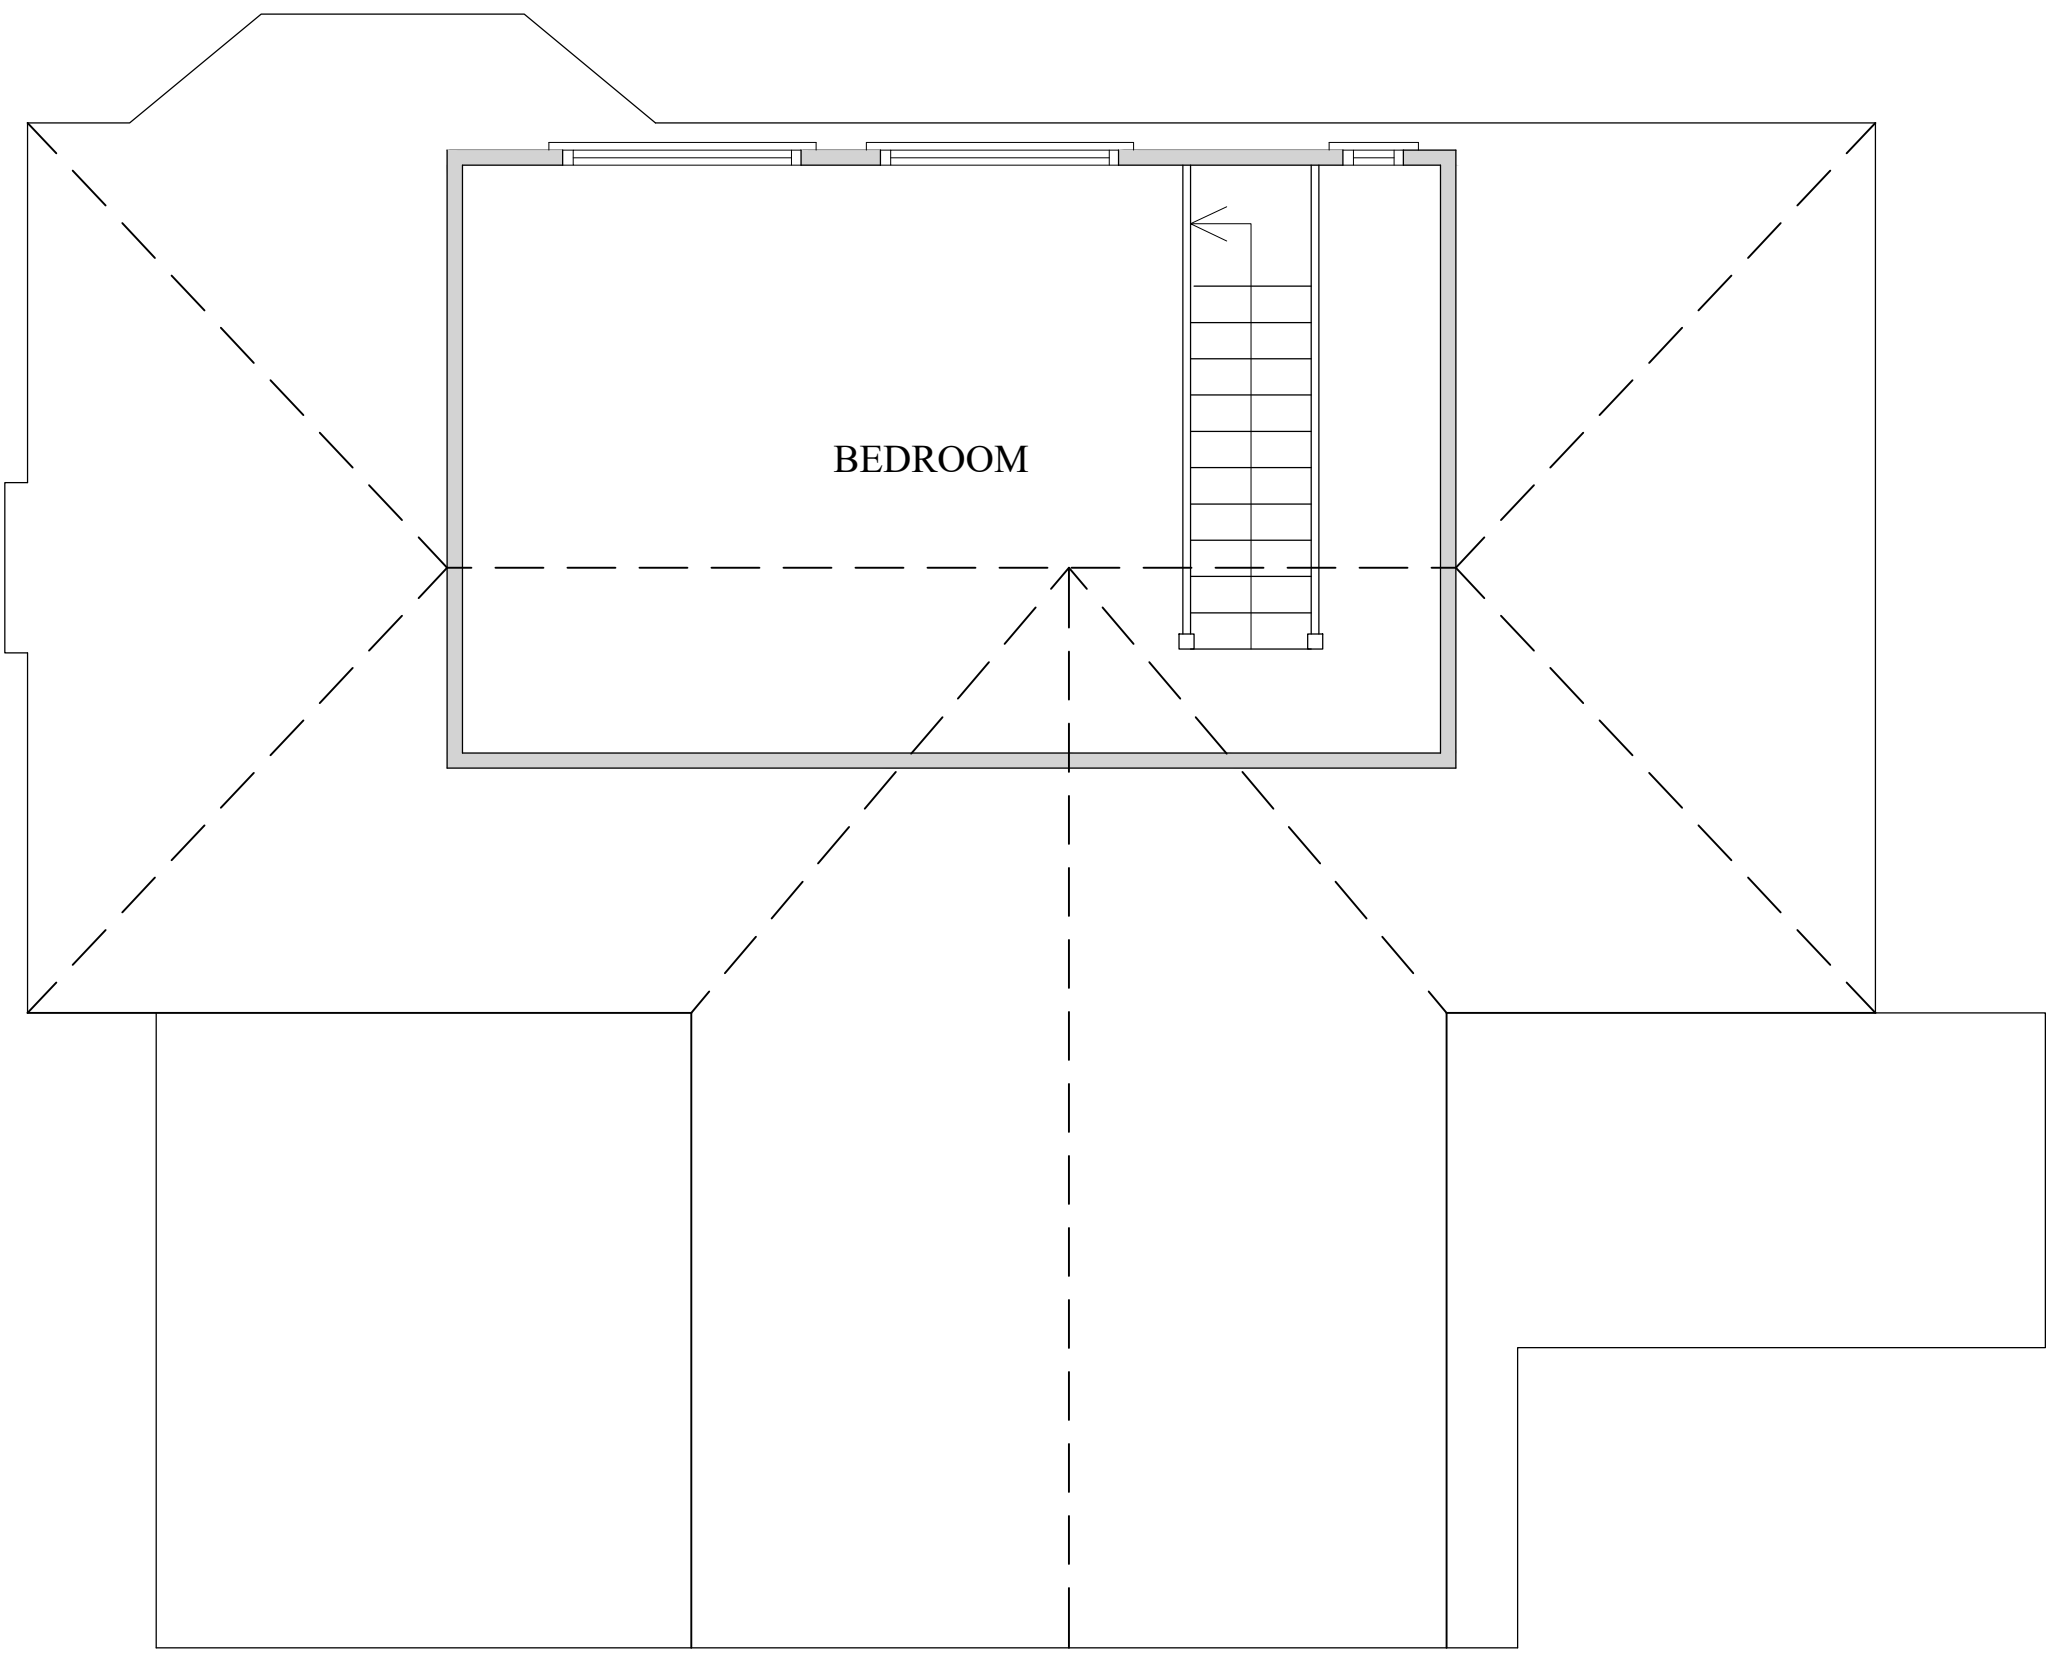

EXISTING FIRST FLOOR LAYOUT
(SCALE 1:50)

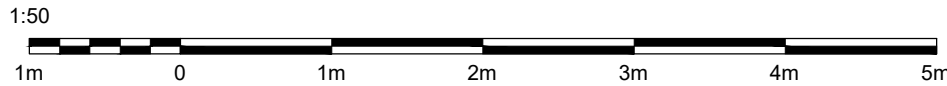

B	27.11.22	ISSUED FOR PLANNING APPROVAL	
A	04.22	ISSUED FOR PLANNING APPROVAL	
DRAWING STATUS: PLANNING APPROVAL			
PROJECT: 82 SHEFFIELD ROAD GLOSSOP			
TITLE: PROPOSED SINGLE STOREY REAR AND FRONT EXTENSIONS, ROOF ALTERATIONS AND REAR DORMER ROOF EXTENSION			
SCALE @ SIZE: 1:50 @ A1 U.N.O		STATUS: PLANNING APP.	DATE: OCT '20
PROJECT No: VN-001		DRAWING No: 002	REV: B