

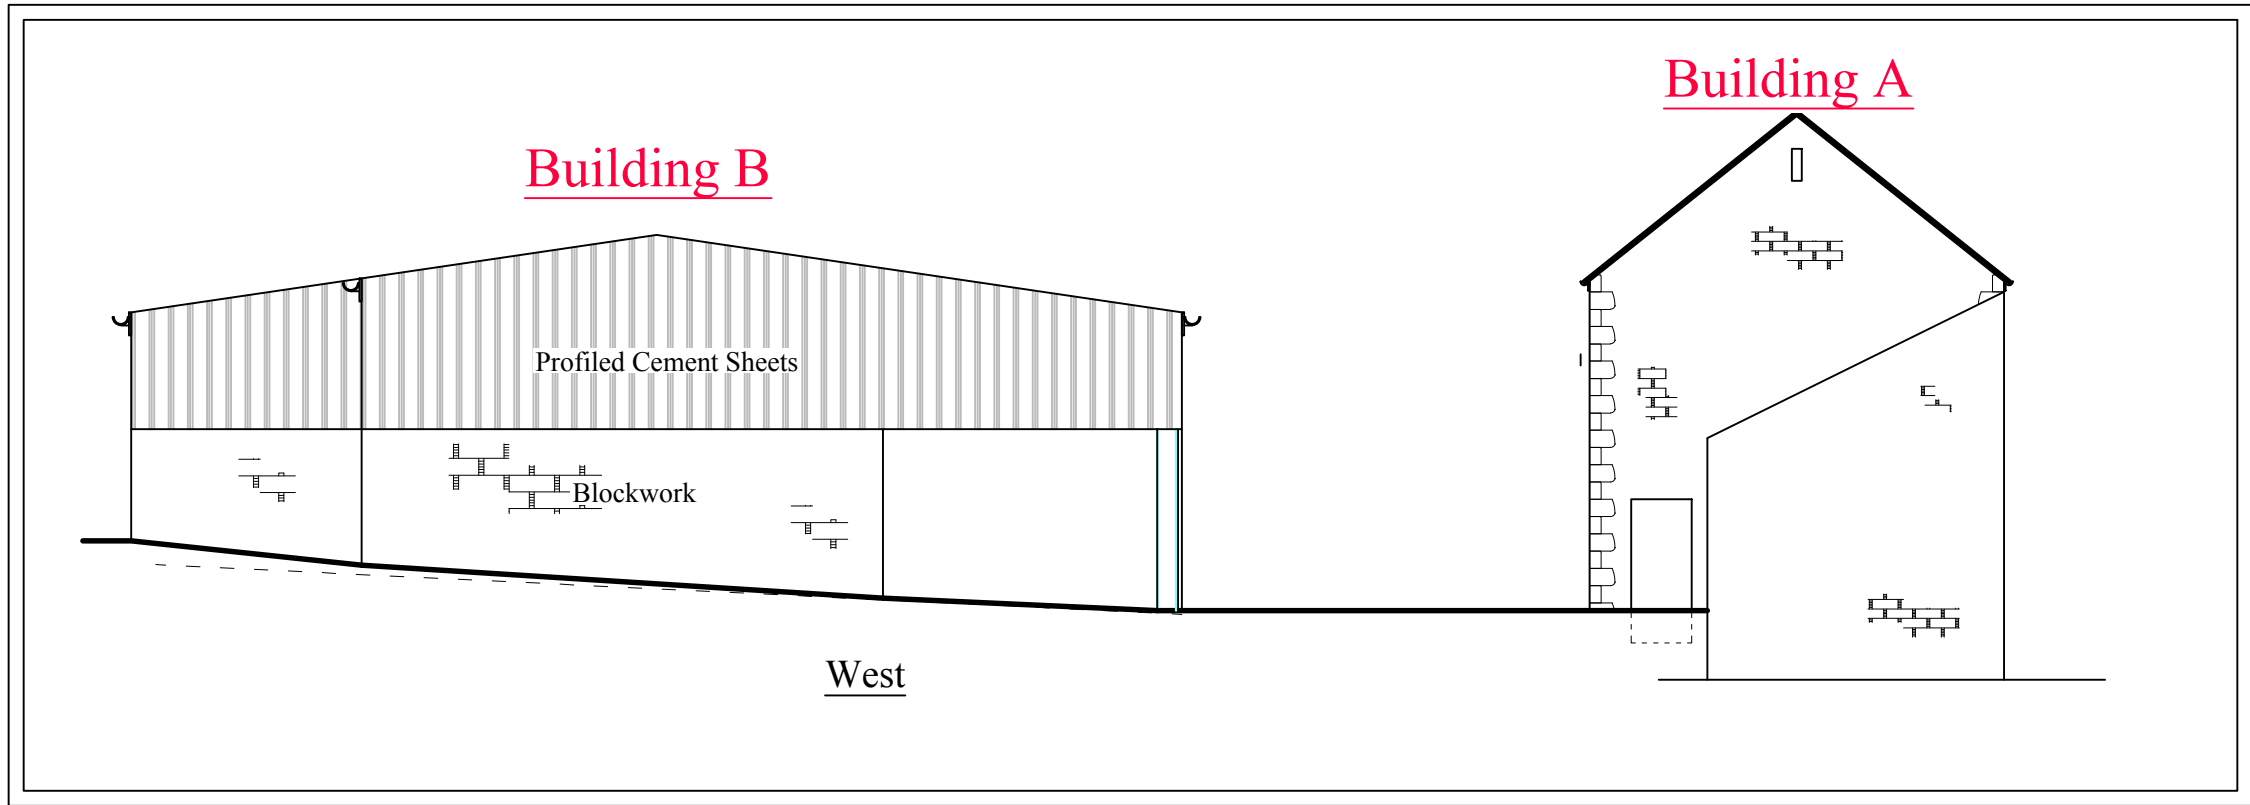
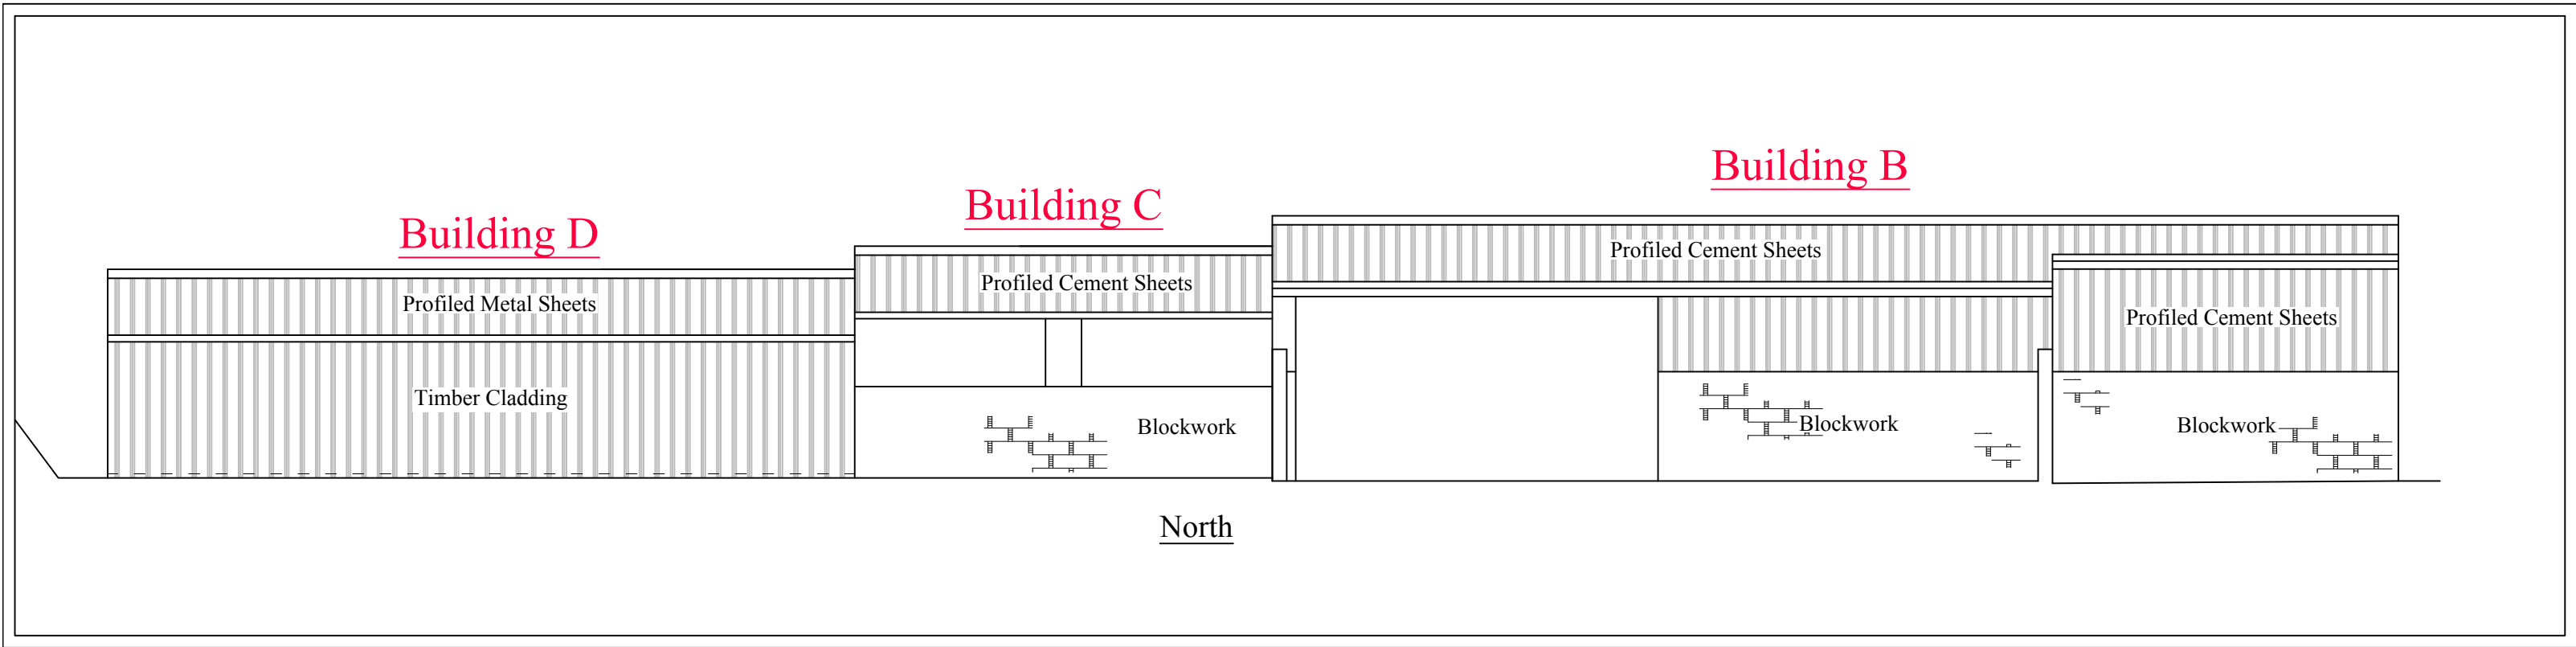
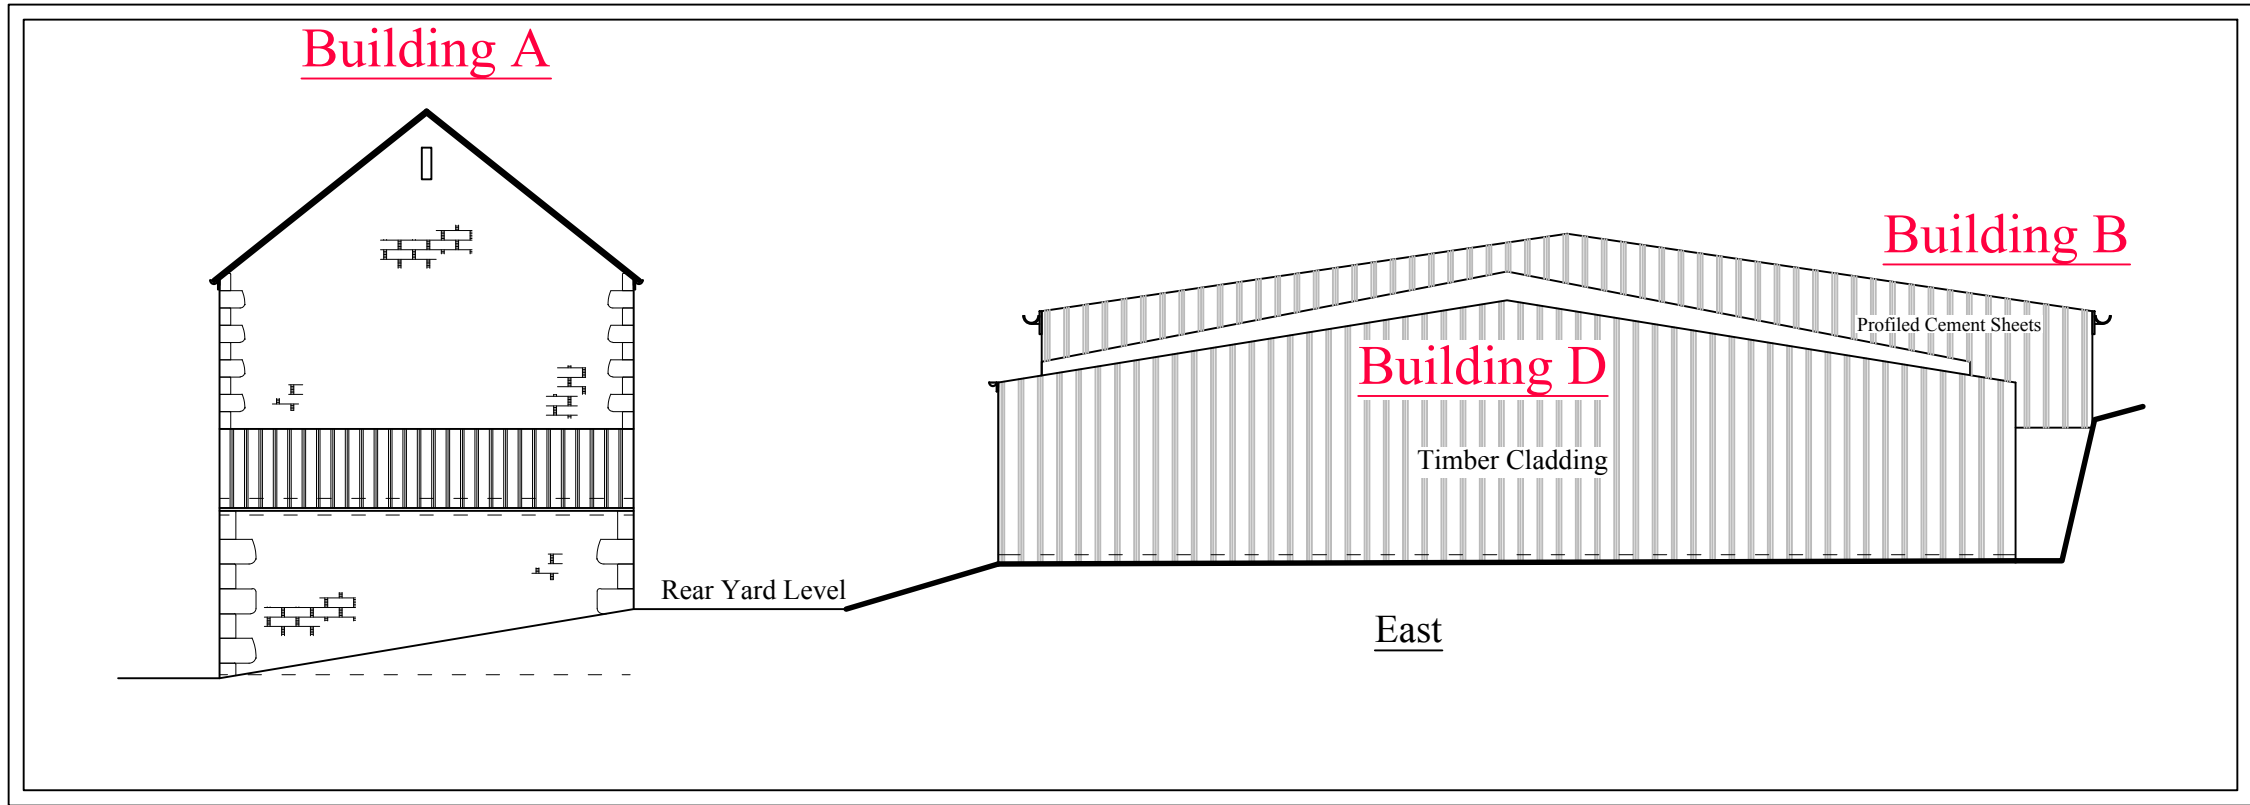
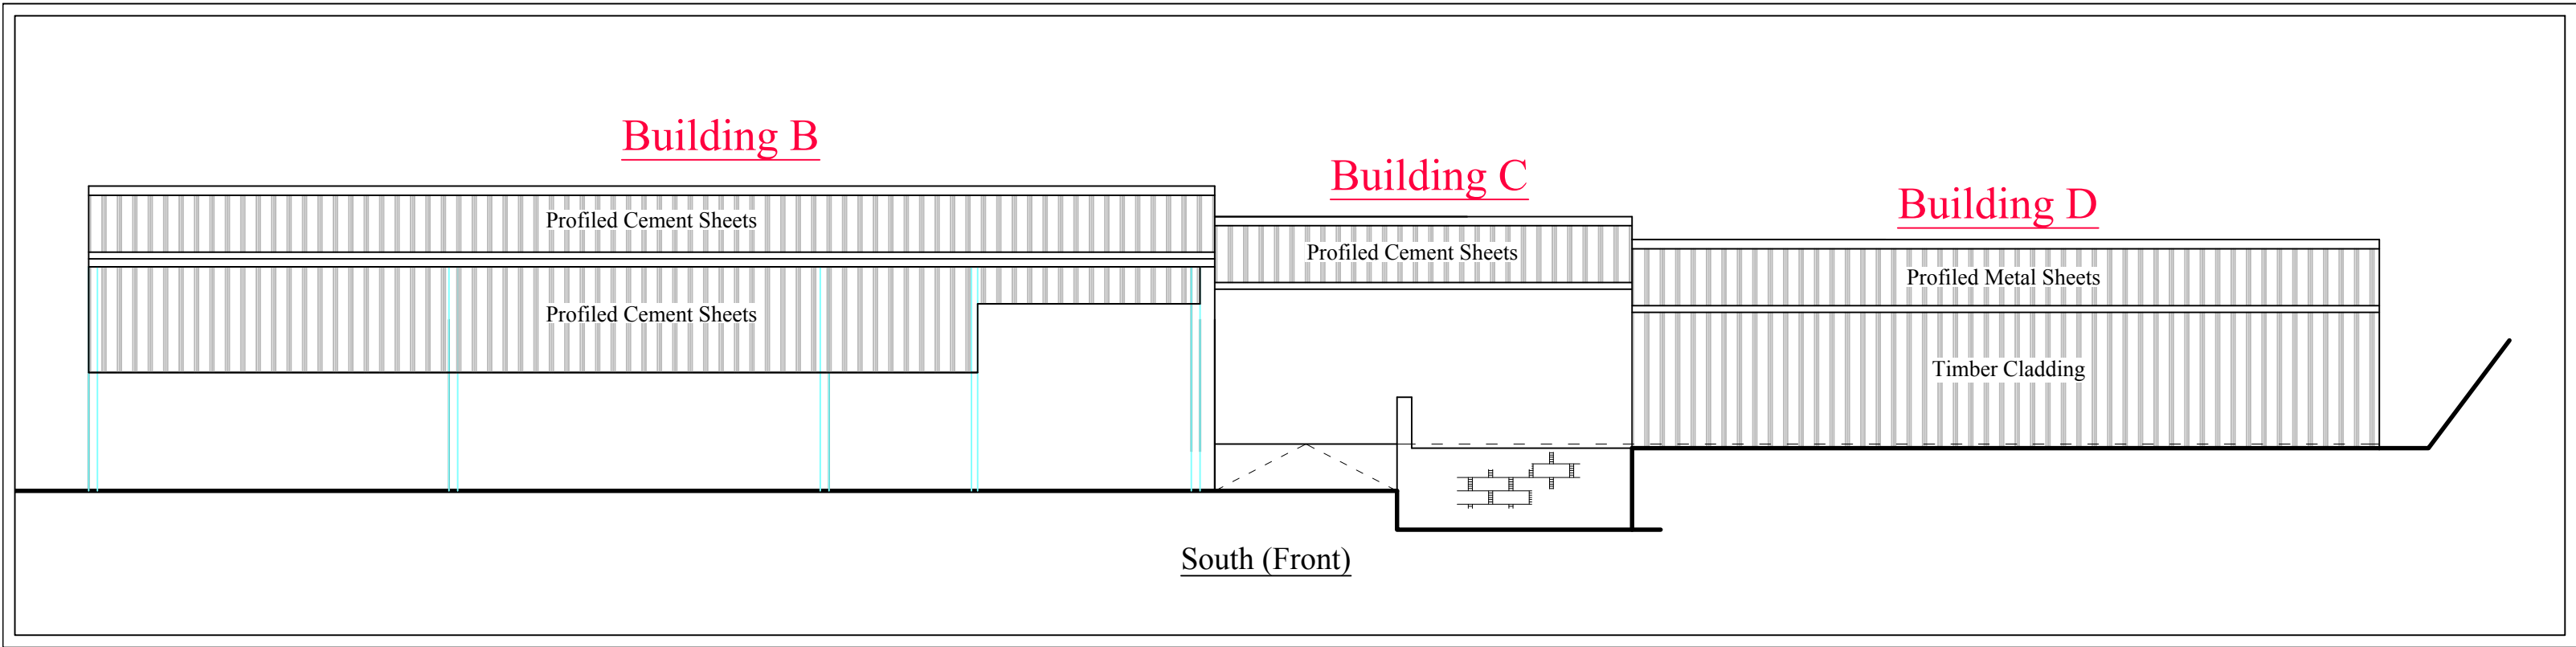


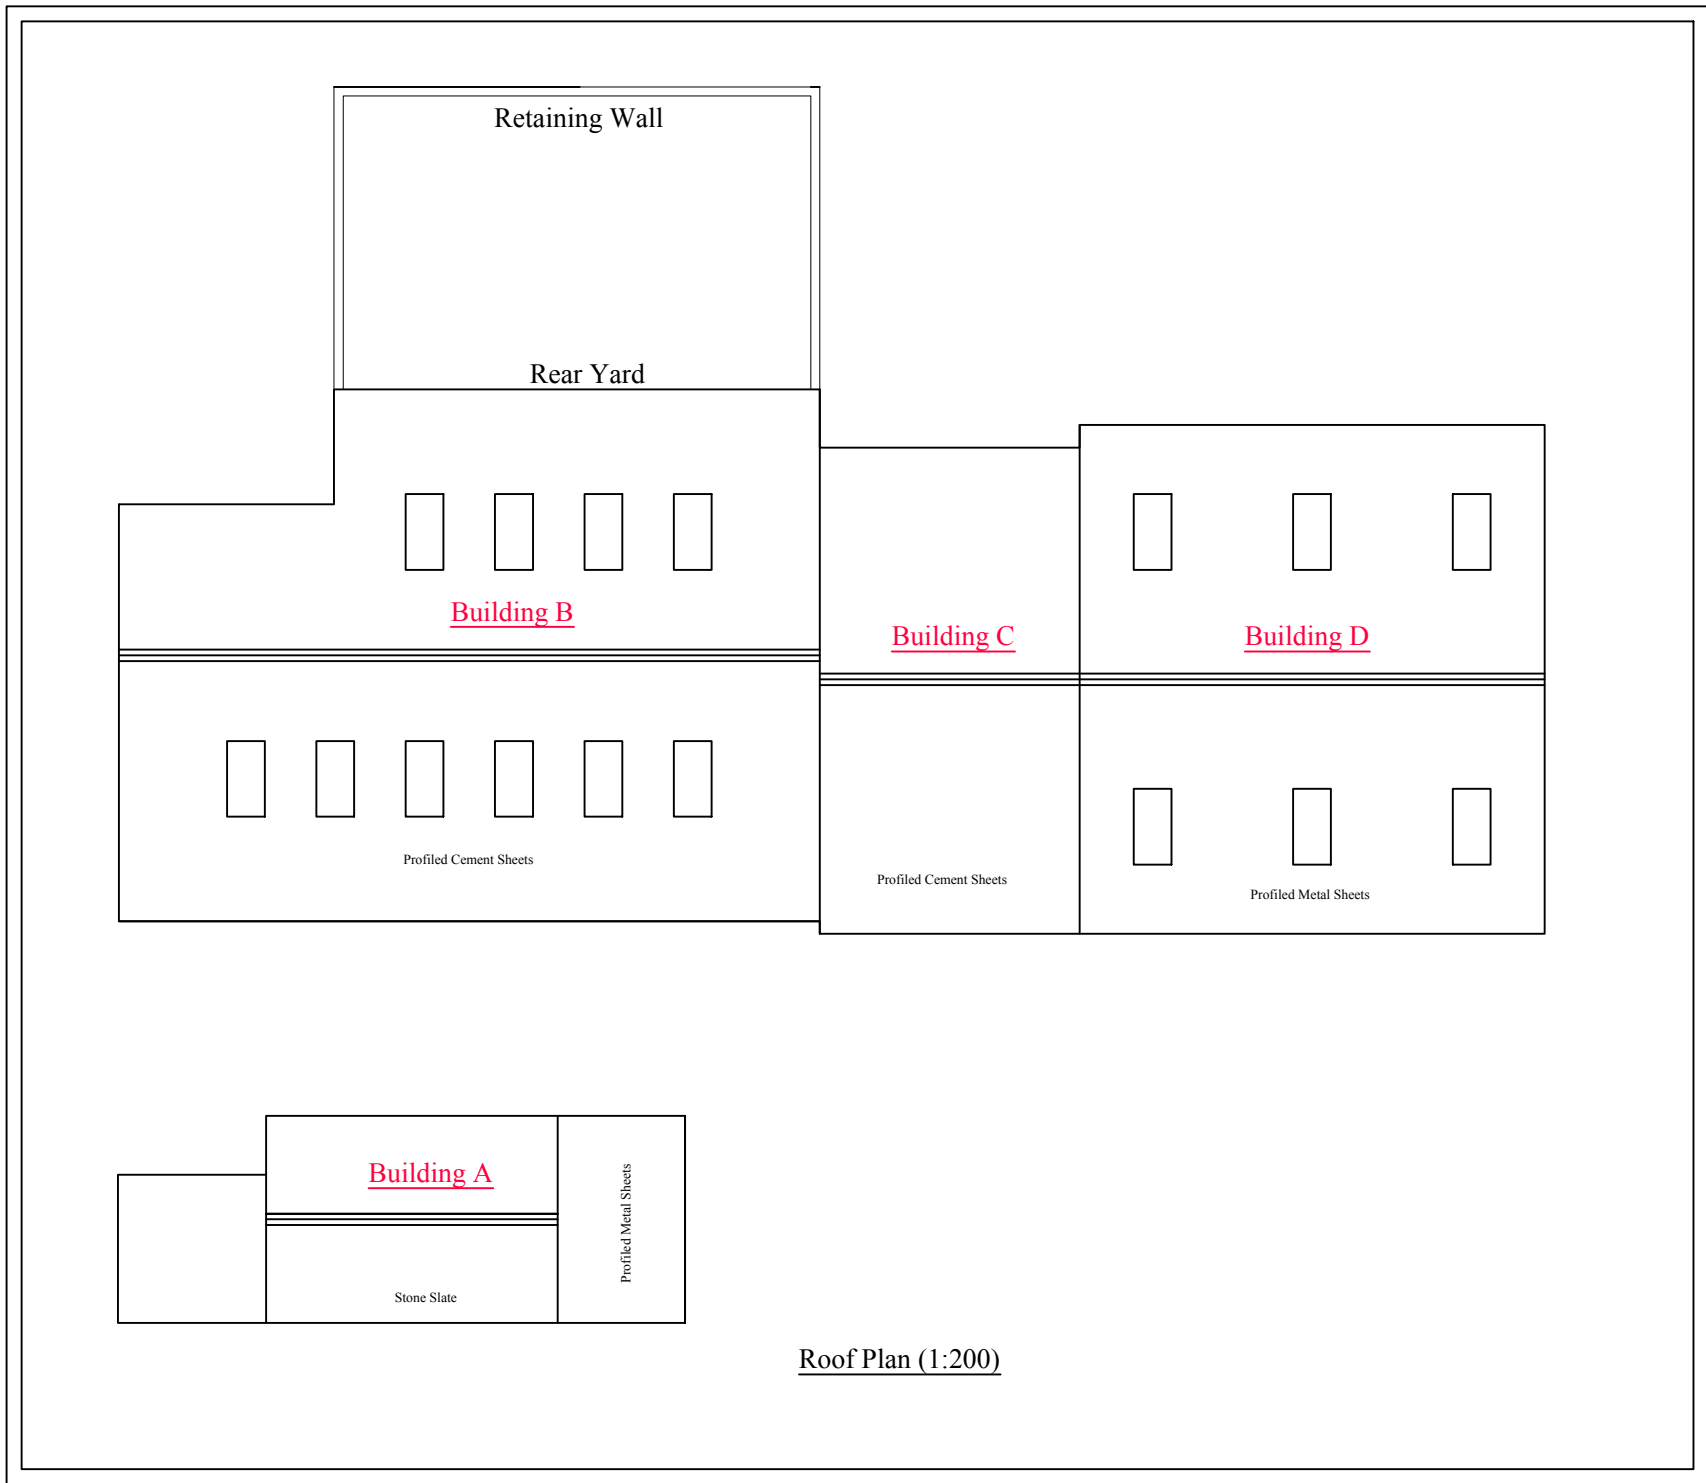

Planning

This drawing is the Copyright of SJ Design Limited.
All materials and workmanship are to be in accordance with prevailing British
Standards, Code of Practice, Building Regulations, manufacturers and suppliers
recommendations and all to the complete satisfaction of SJ Design Limited.

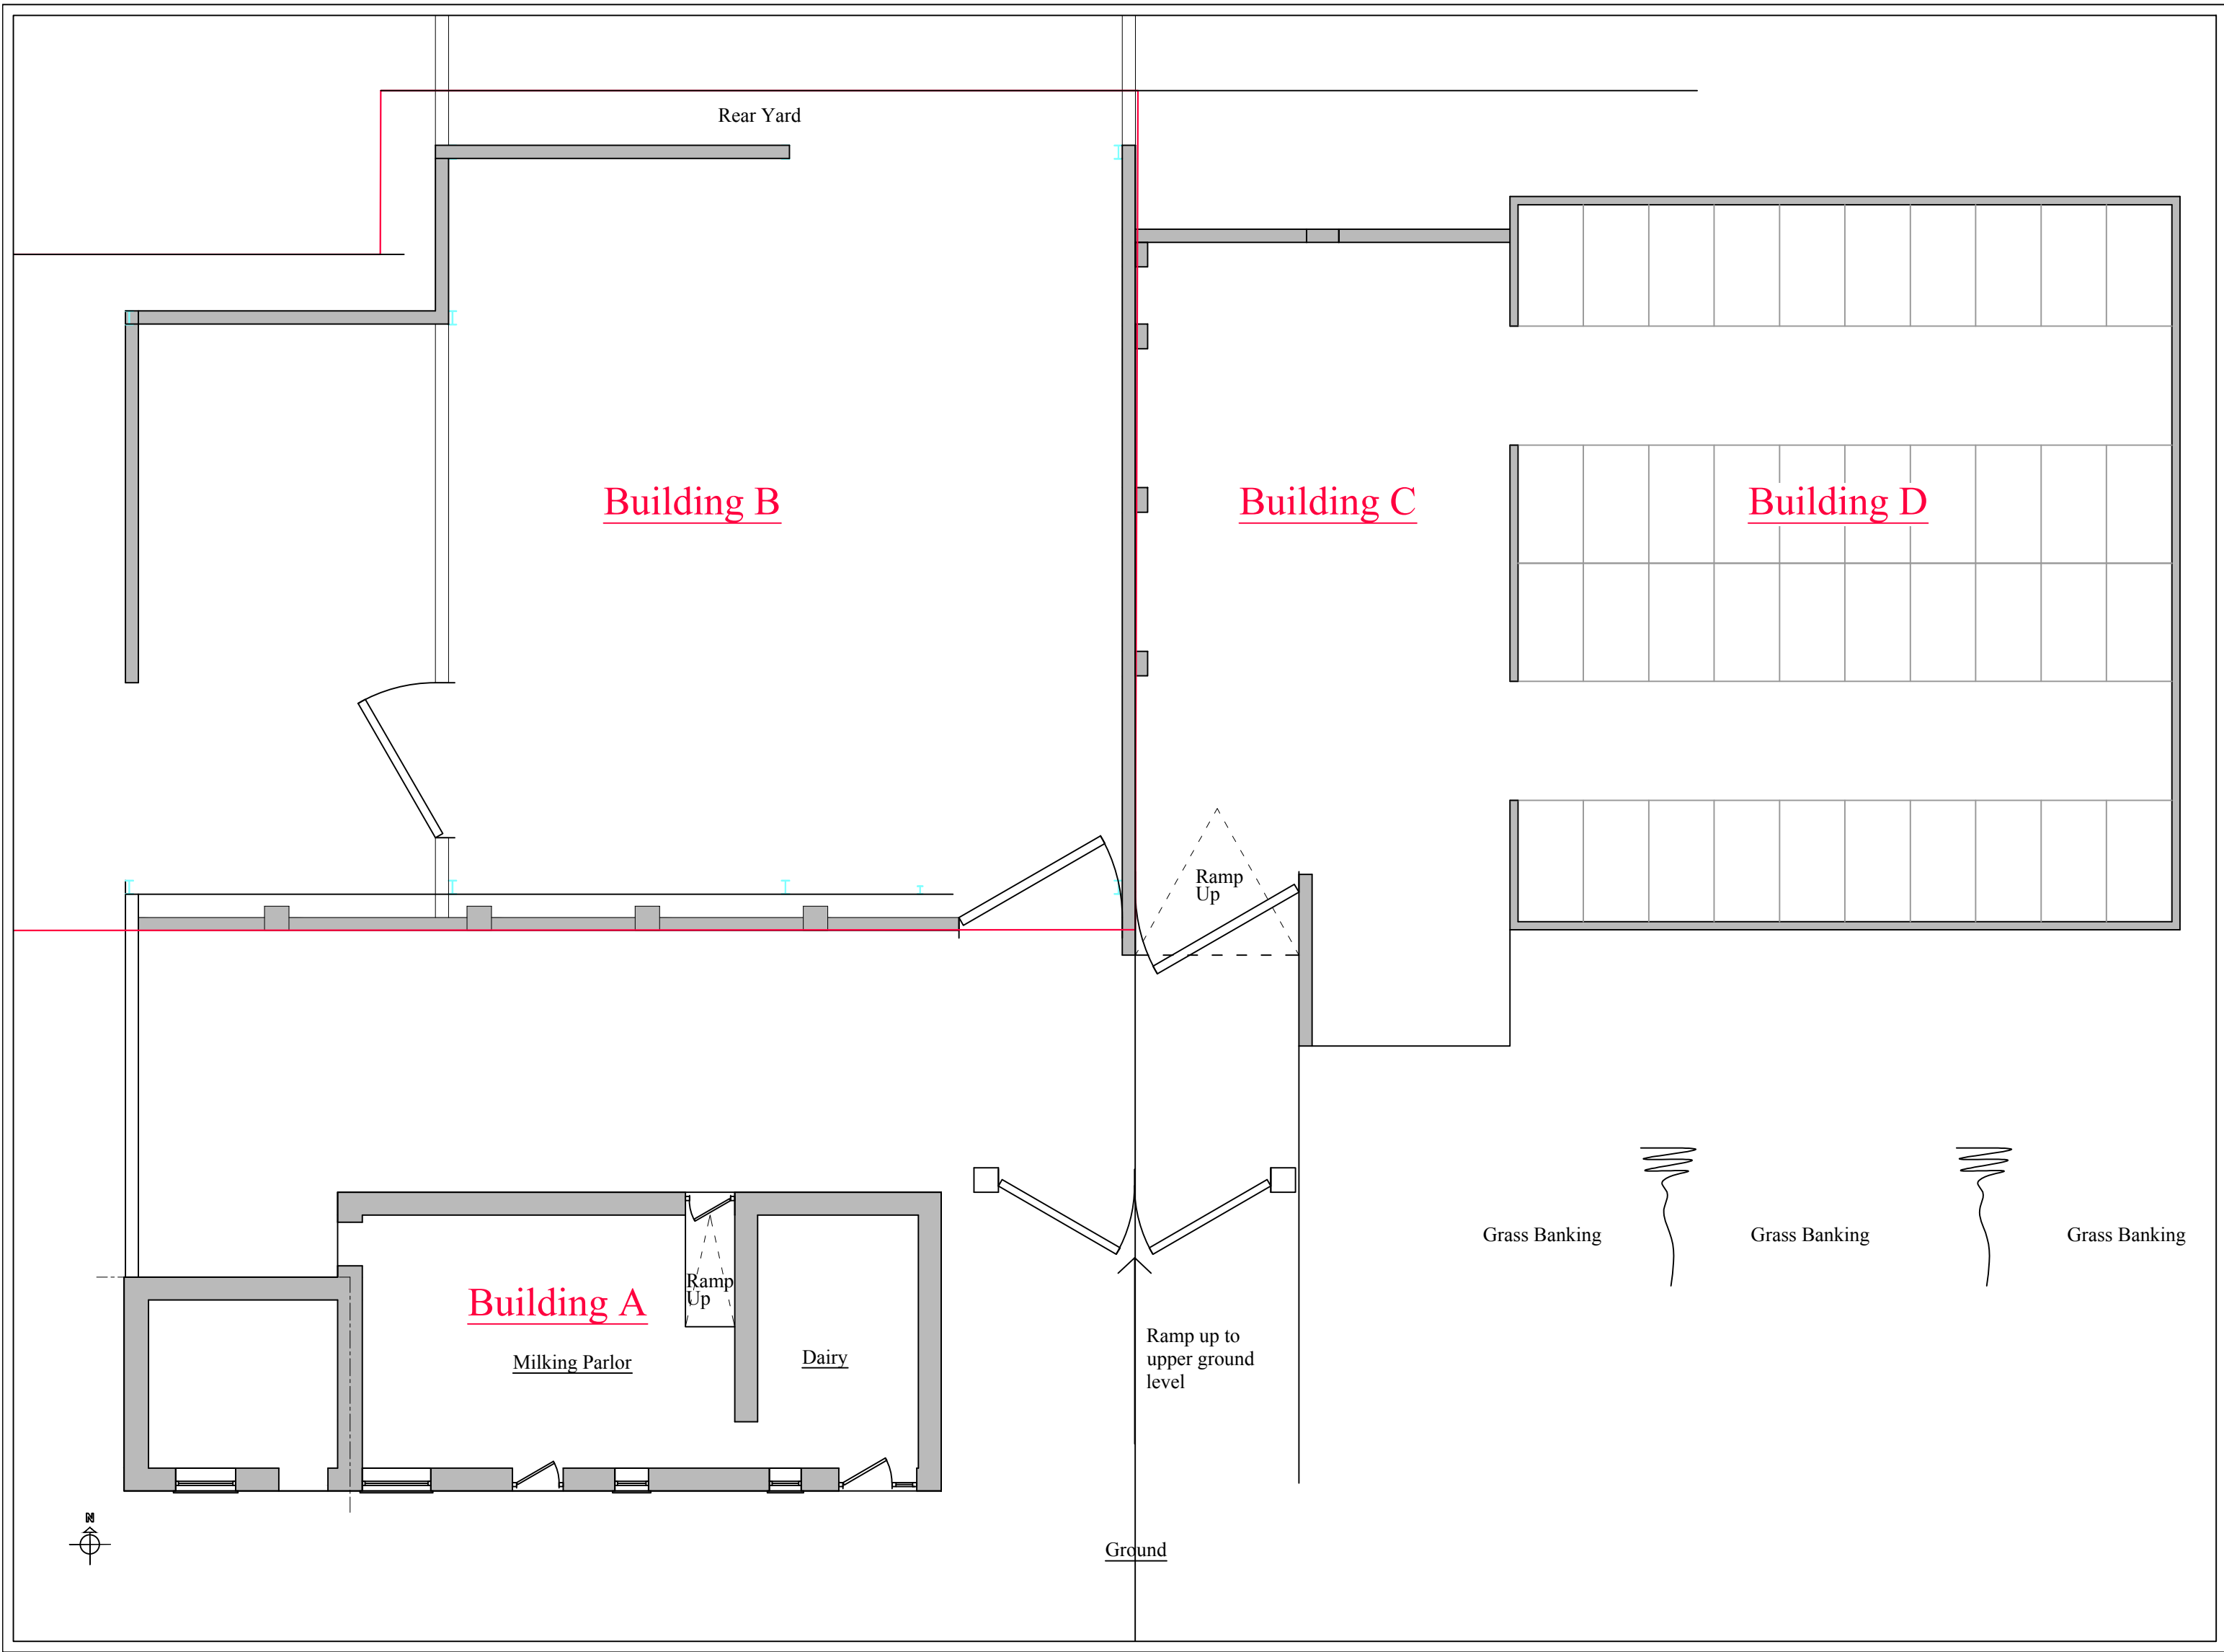

Building Design & Surveying Consultants
The Old Co-Op Building, Church Street,
Hayfield, High Peak SK22 2JE
Tel: 01663 742903 Fax: 01663 751247
Mobile: 07984 007 087 Email: info@sjdesign.net
www.sjdesign.net

Client: Nicolas and Pam Broadhurst
Job Title:
Barn Conversions at
Stubbins Farm
Stubbins Lane
Chinley
High Peak
SK23 6ED

Drawing Title
Plans and Elevations
as existing

Scale:
1:100, @A1 unless stated
Date: February 2023 Drawn by: SJ

Drawing No.	Rev.
400	