
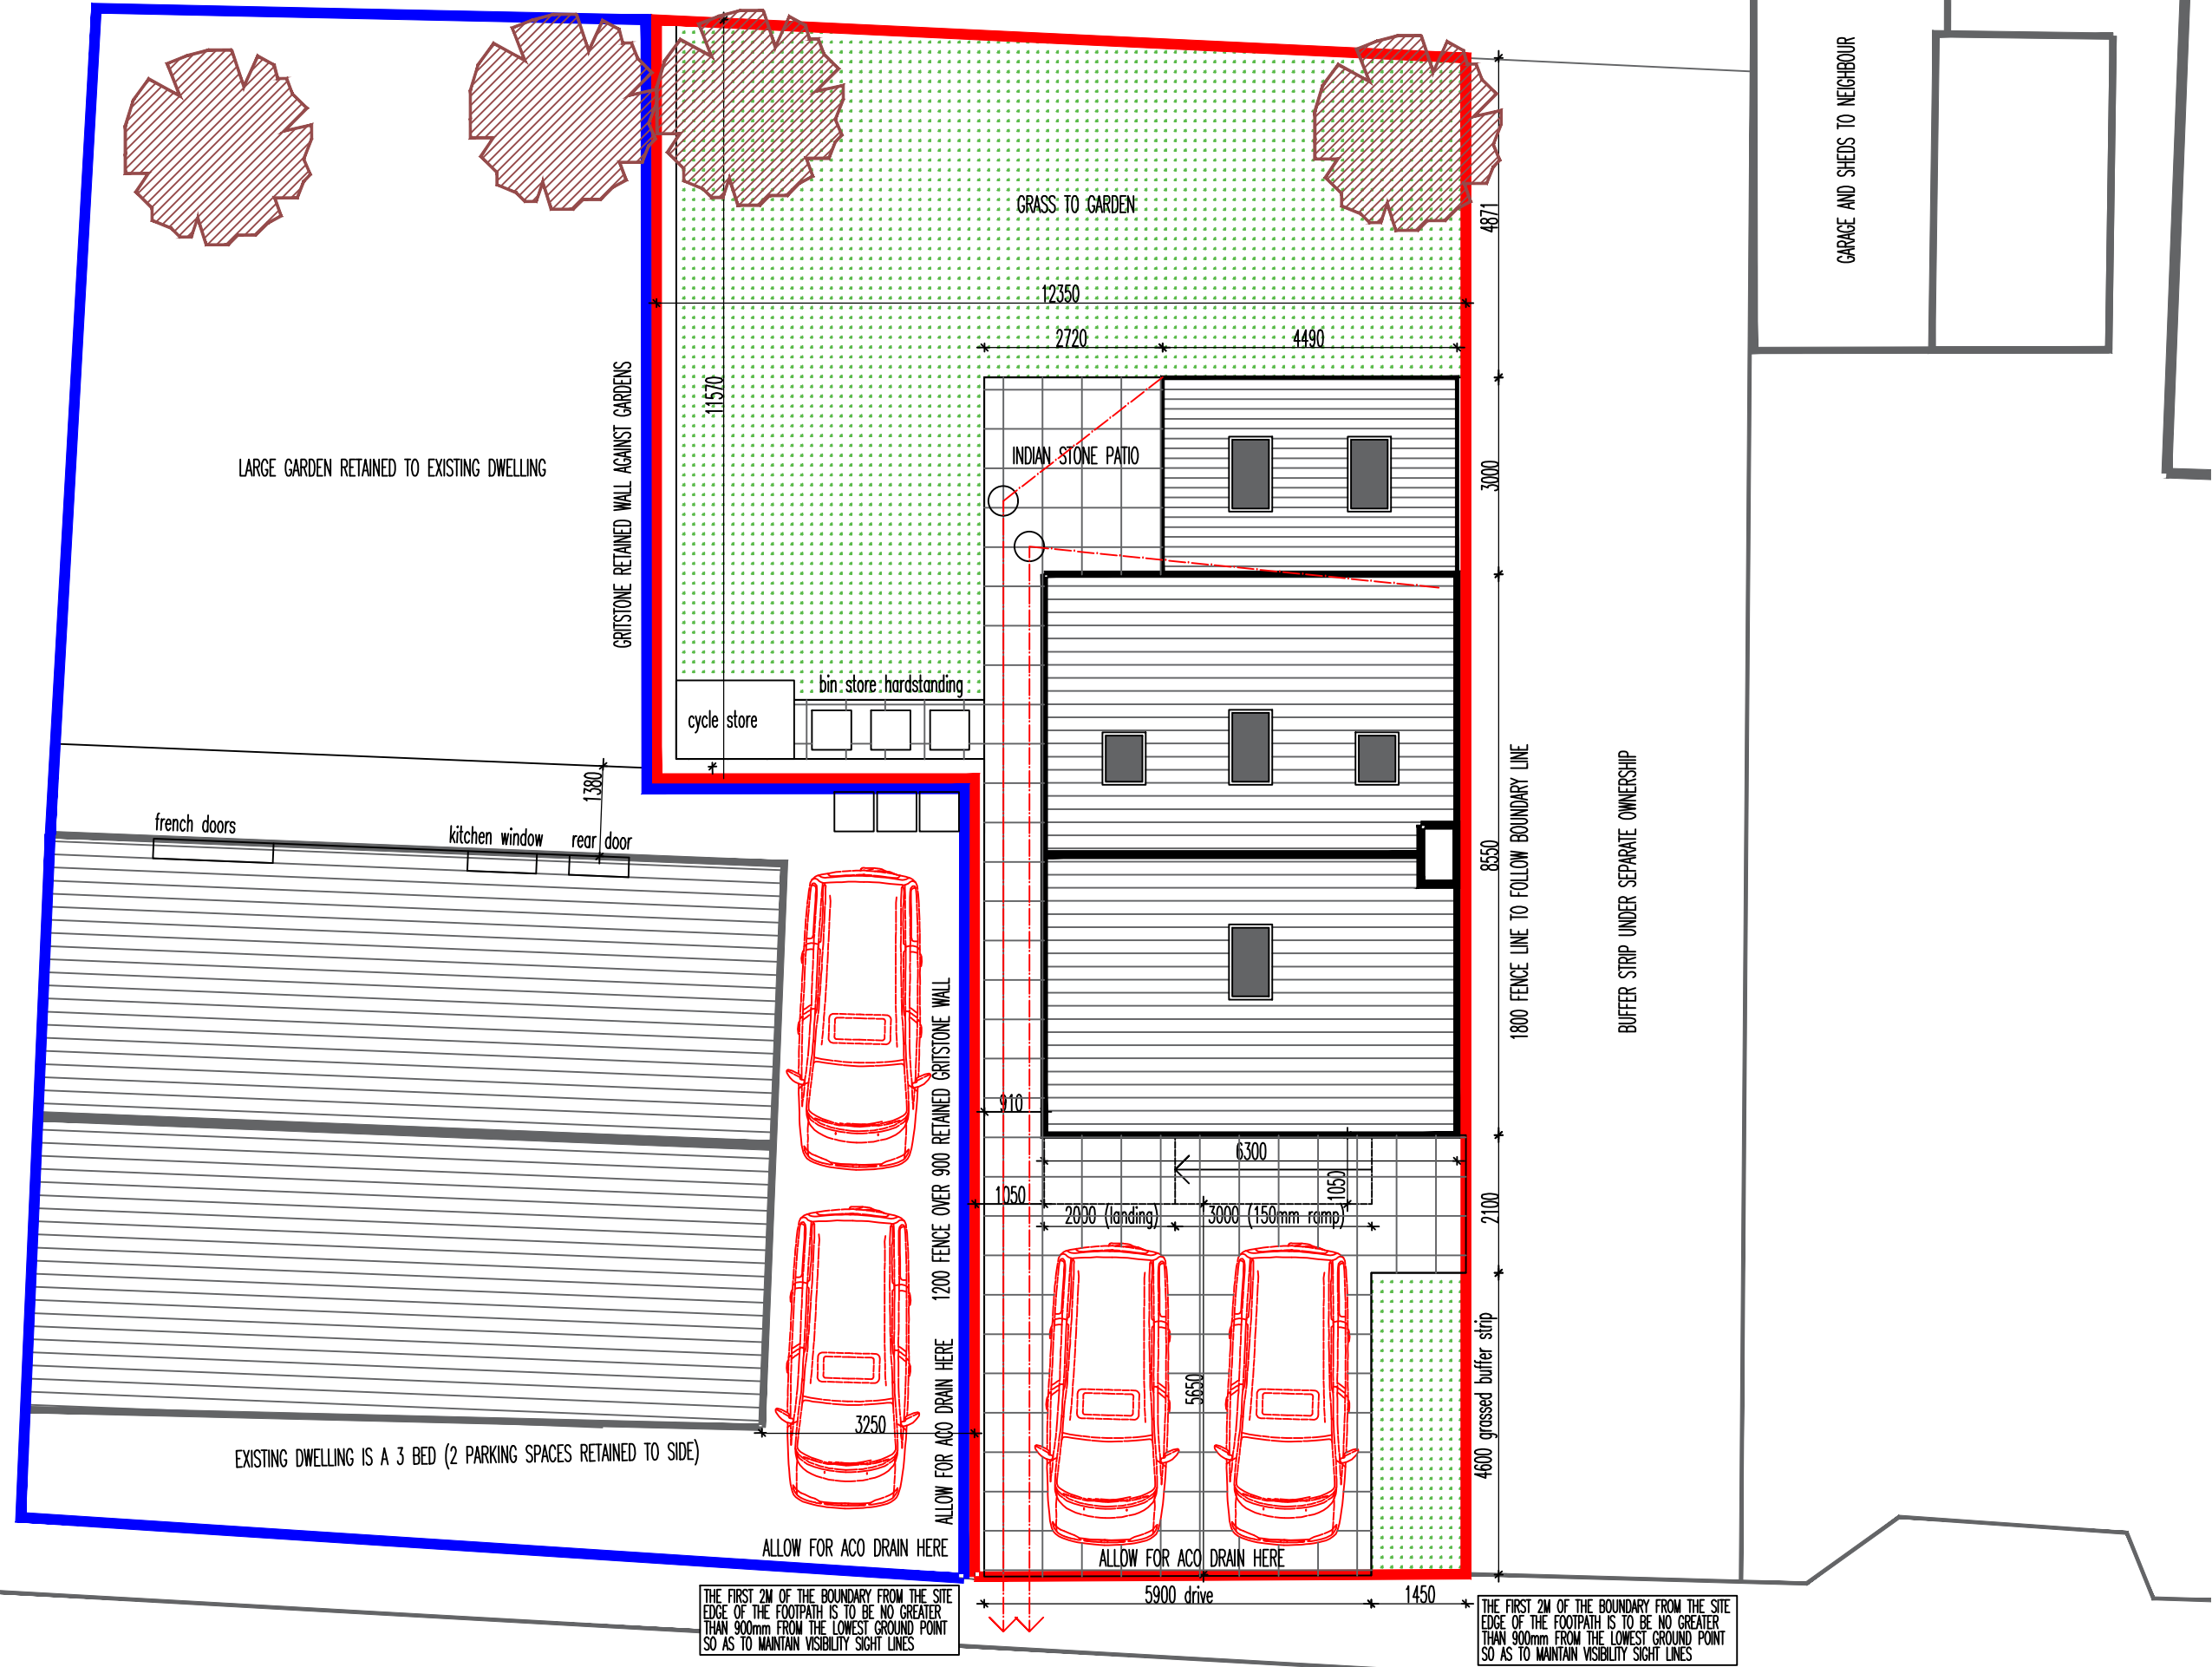


PROPOSED SITE BLOCK PLAN 1:100

2 SMALL CHERRY OR MAPLE TREES TO EXISTING GARDEN
2 SMALL CHERRY OR MAPLE TREES TO GARDEN TO NEW DWELLING

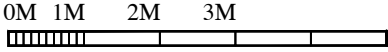

DWG: BLOCK PLAN
36 BURRFIELDS ROAD
CHAPEL EN LE FRITH

REVISIONS:

1:100	CHECKED:
DATE: FEB'24	DRAWN:

©THIS DRAWING AND THE BUILDING WORKS DEPICTED ARE THE COPYRIGHT OF AJS ARCHITECTURE AND MAY NOT BE REPRODUCED OR AMENDED EXCEPT BY WRITTEN PERMISSION. NO LIABILITY WILL BE ACCEPTED FOR AMENDMENTS MADE BY OTHER PERSONS.

A.J.S ARCHITECTURE

32 carr road.
buxton.
derbyshire.
sk17 6wf.

h: 01298 26062
m: 07794 400237



BLOCK 02A

36 BURRFIELDS RD