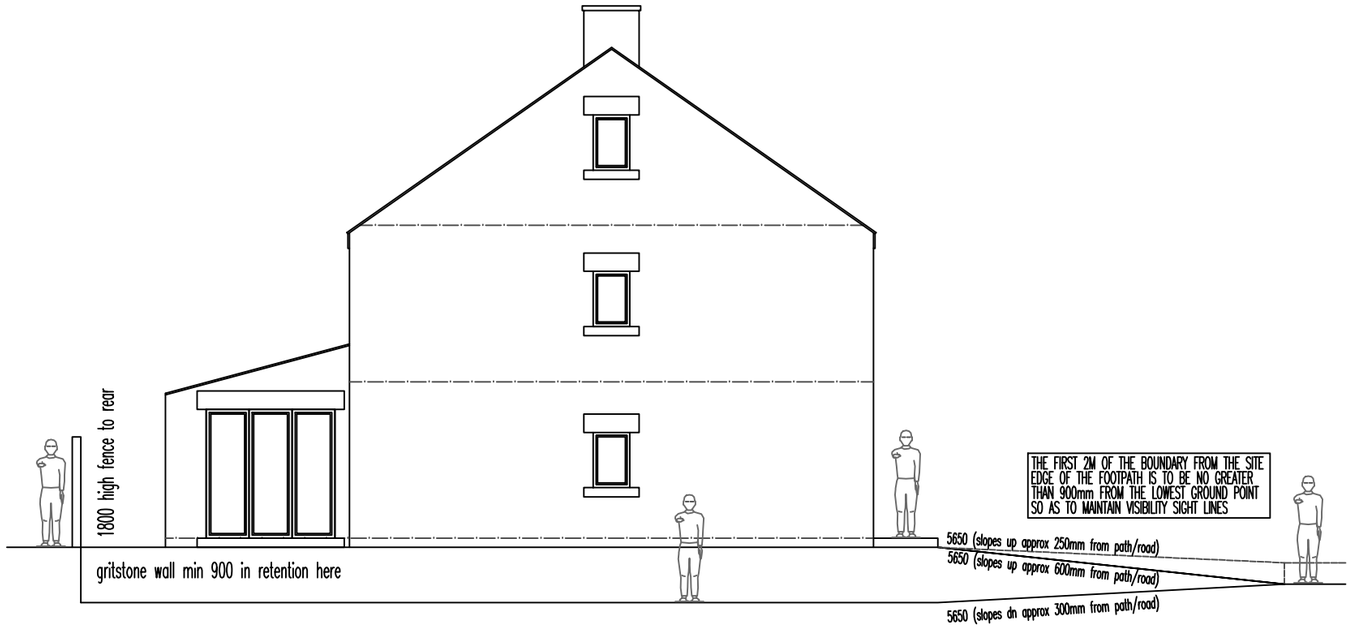

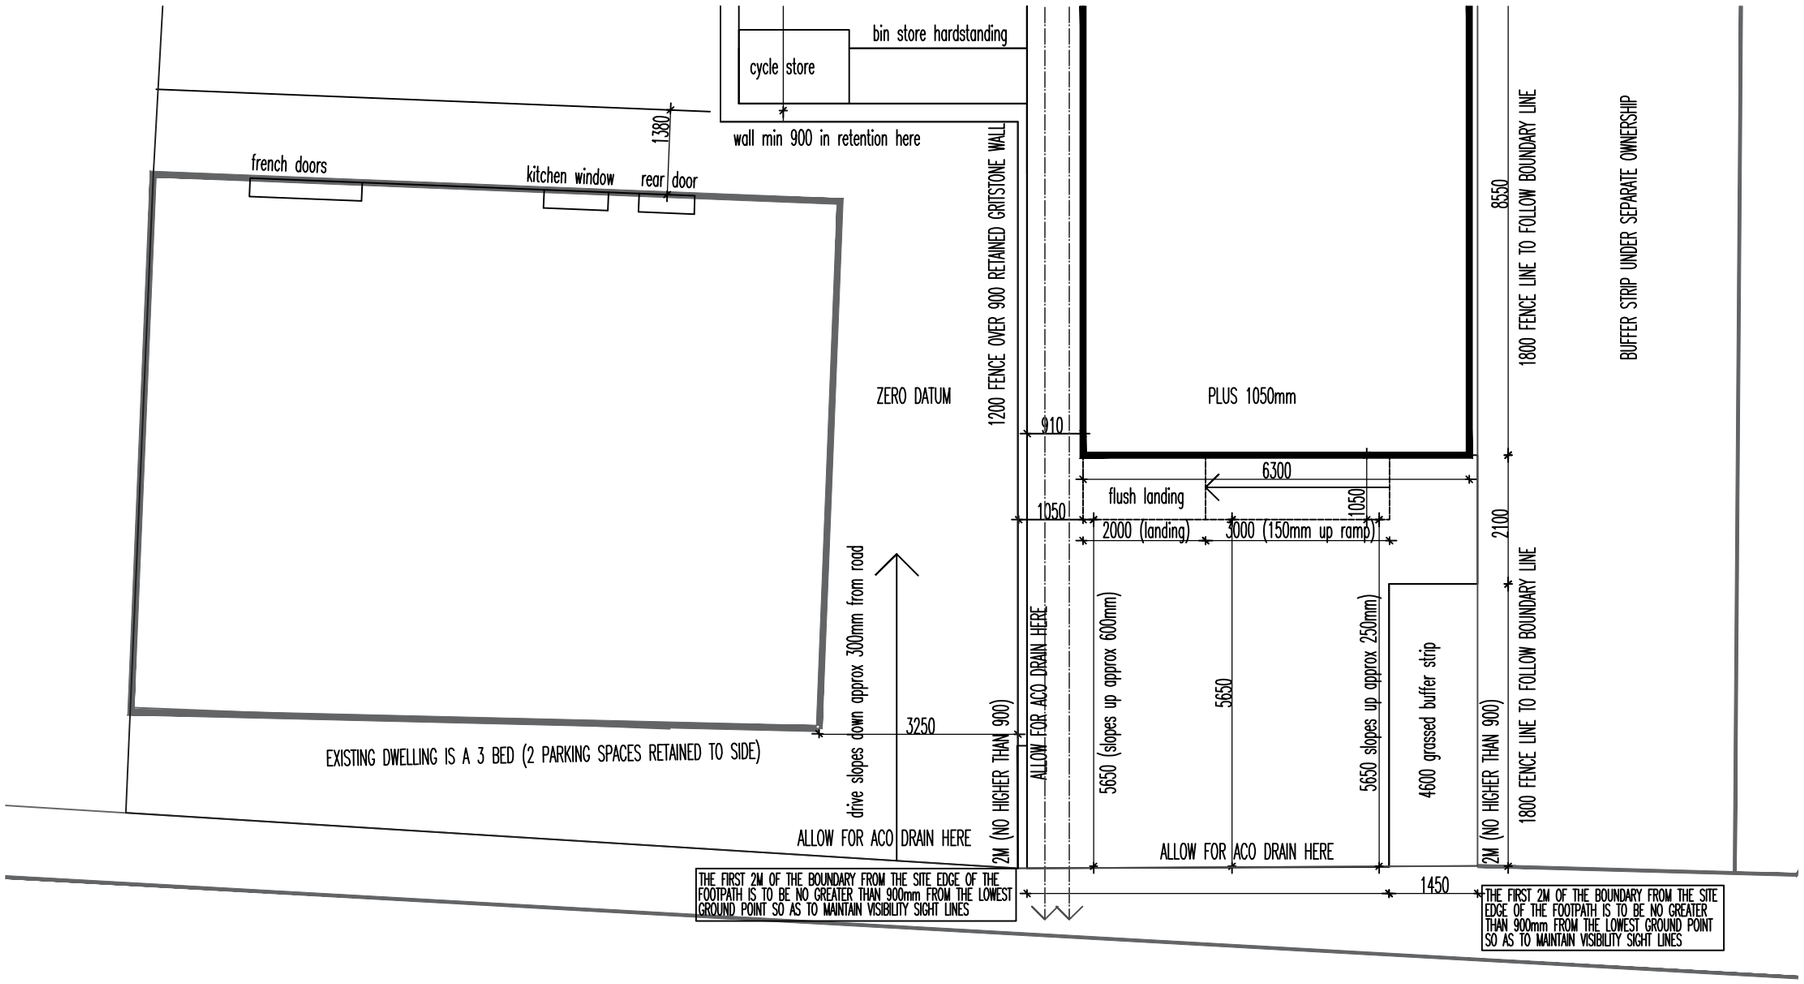

PROPOSED LEVELS INFORMATION 1:100
36 BURRFIELDS, CHAPEL

0M 1M 2M 3M

DWG: LEVELS INFO
36 BURRFIELDS
CHAPEL EN LE FRITH

REVISIONS:

1:100	CHECKED:
DATE: MAR'24	DRAWN:

©THIS DRAWING AND THE BUILDING WORKS DEPICTED ARE THE COPYRIGHT OF AJS ARCHITECTURE AND MAY NOT BE REPRODUCED OR AMENDED EXCEPT BY WRITTEN PERMISSION. NO LIABILITY WILL BE ACCEPTED FOR AMENDMENTS MADE BY OTHER PERSONS.

A.J.S ARCHITECTURE
32 carr road.
buxton.
derbyshire.
sk17 6wf.
h: 01298 26062
m: 07794 400237

PROPOSED 15A

36 BURRFIELDS