



The M&E information on this drawing is indicative only and is subject to a full survey by qualified and registered mechanical and electrical engineers.

Read in conjunction with all other drawings and specification spreadsheet.


REV	DESCRIPTION	DATE
A	Detail Amends	14.05.24

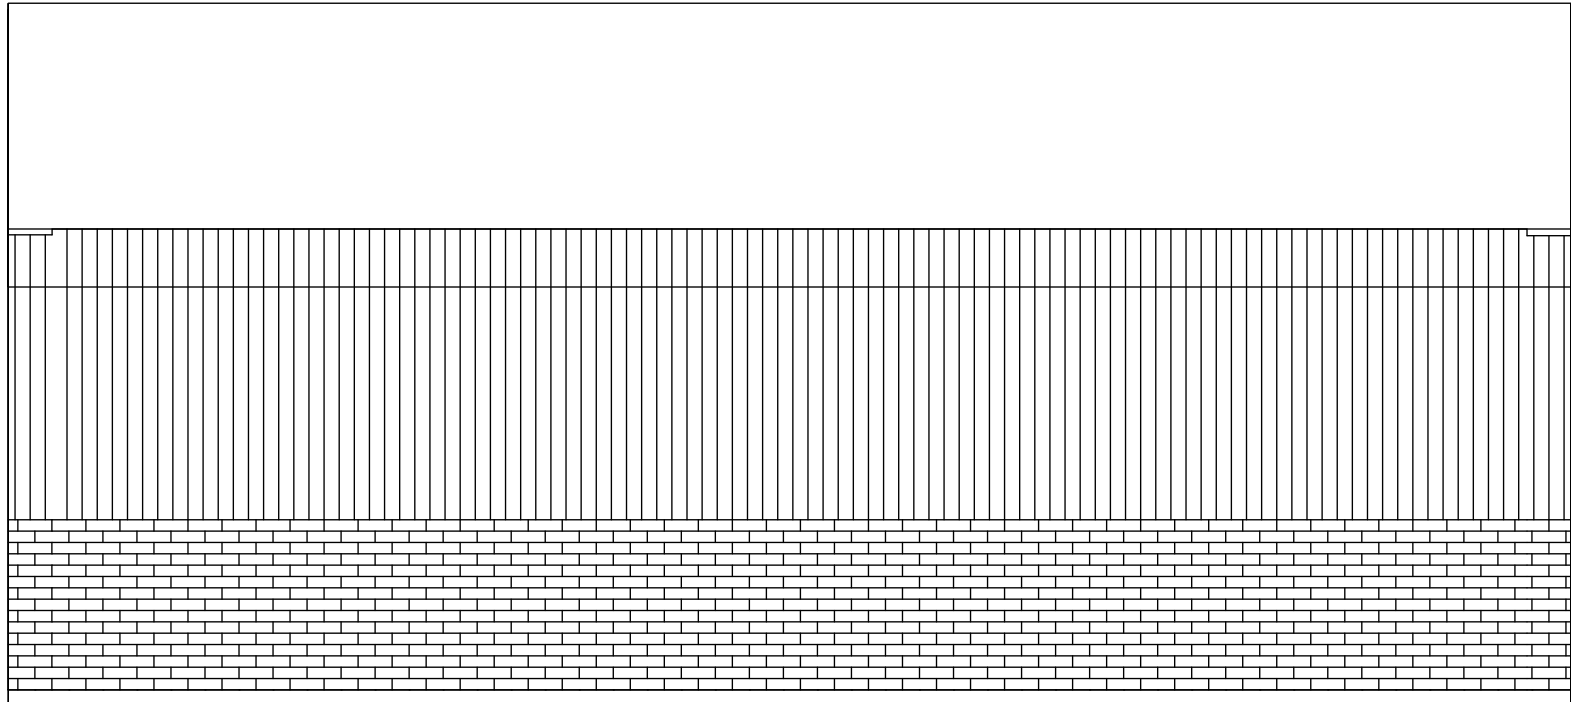


1 Side Elevation 1 - Existing
1 : 50

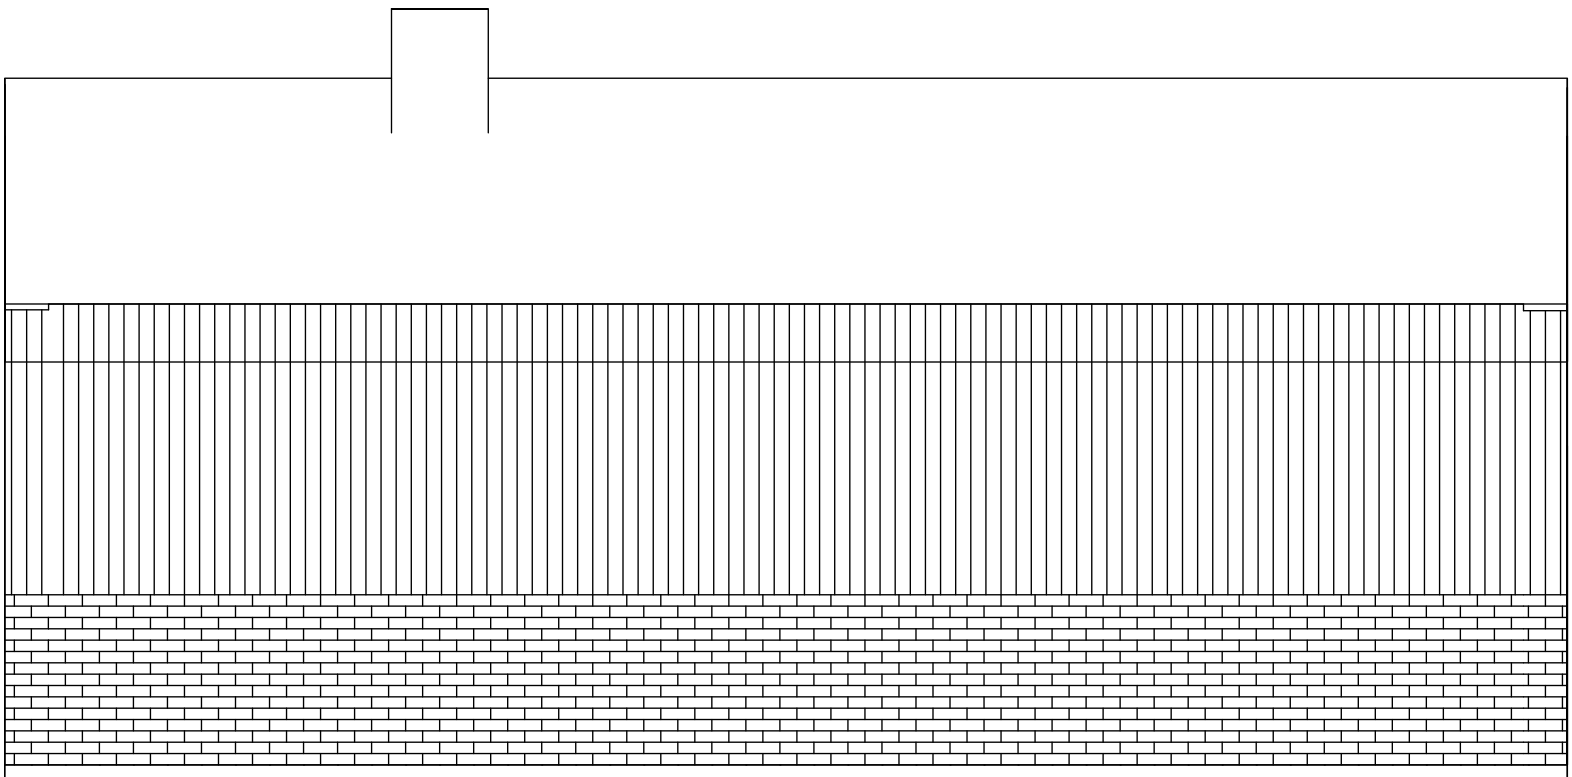

2 Side Elevation 1 - Proposed
1 : 50

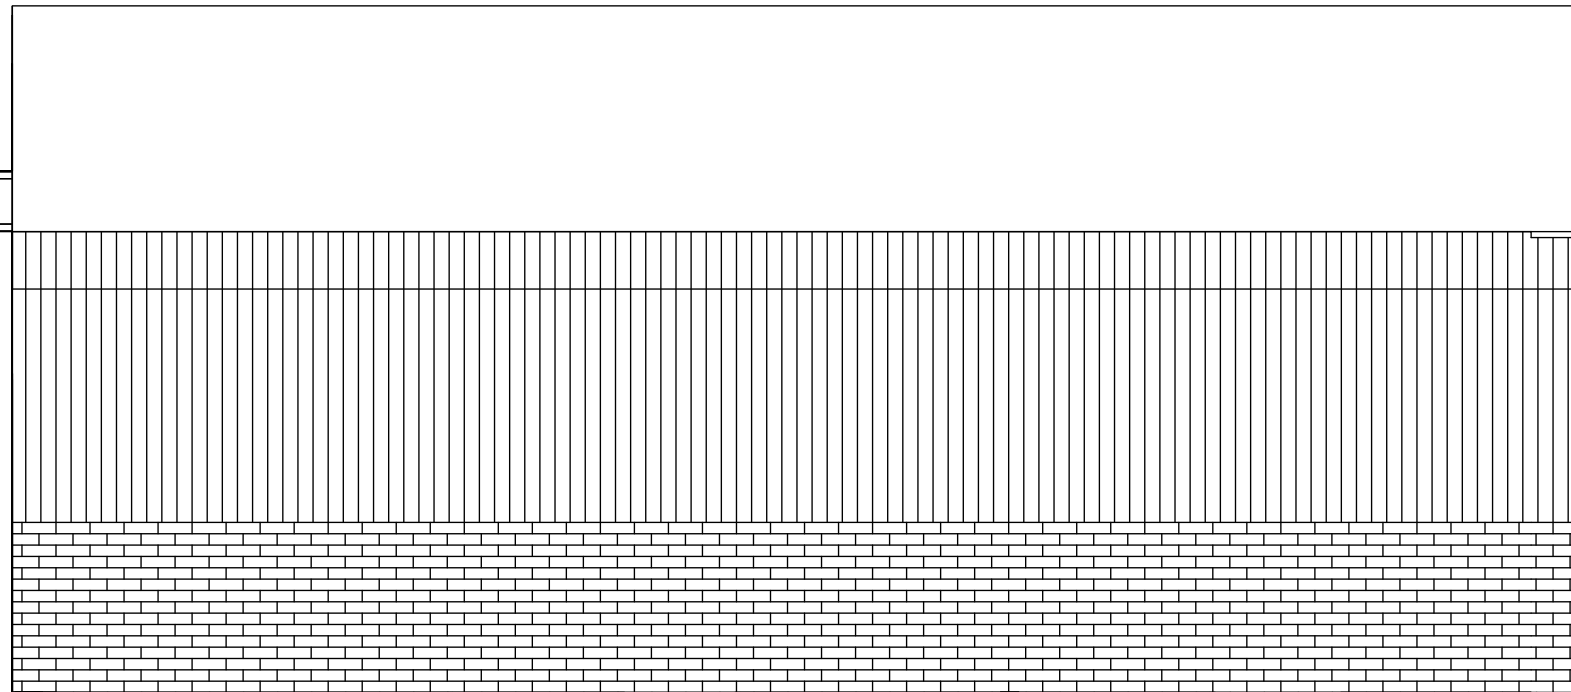

3 Side Elevation 2 - Existing
1 : 50

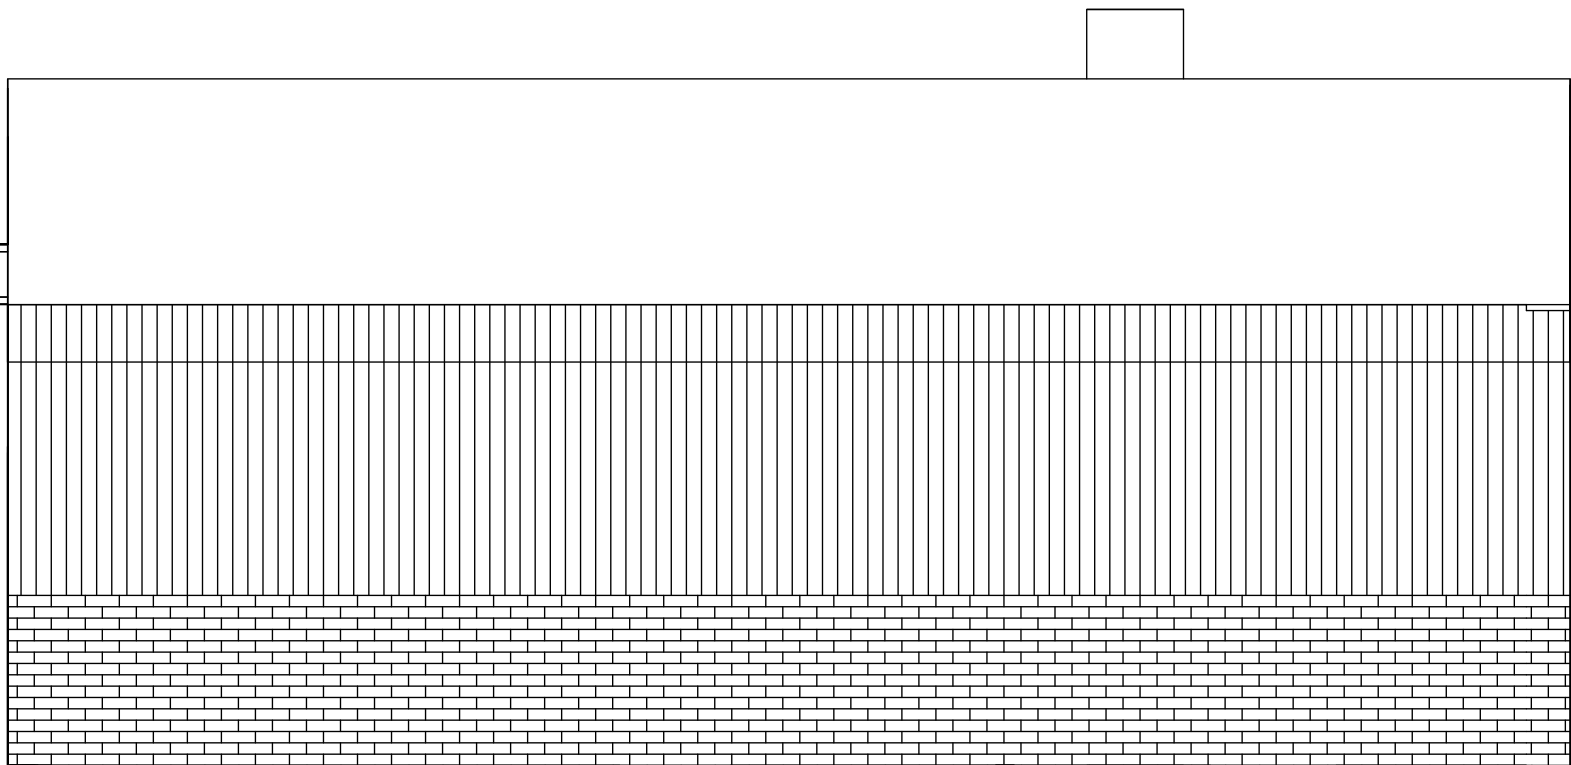

4 Side Elevation 2 - Proposed
1 : 50

DRAWING STATUS Approval

CLIENT

-

PROJECT TITLE
Melandra, Glossop

DRAWING NAME
Side Elevation

DRAWN BY NS CHECKED BY JB

SCALE (@ A1) 1 : 50 DATE 14.05.24

DRAWING NUMBER RBI - 1759 - A104 -

0m 1m 2m 3m 4m 5m
VISUAL SCALE 1:50 @ A1

 1 Stockport Road
Marple
Stockport
SK6 6BD
Tel : 0161 236 4321
www.redbridge-interiors.co.uk