



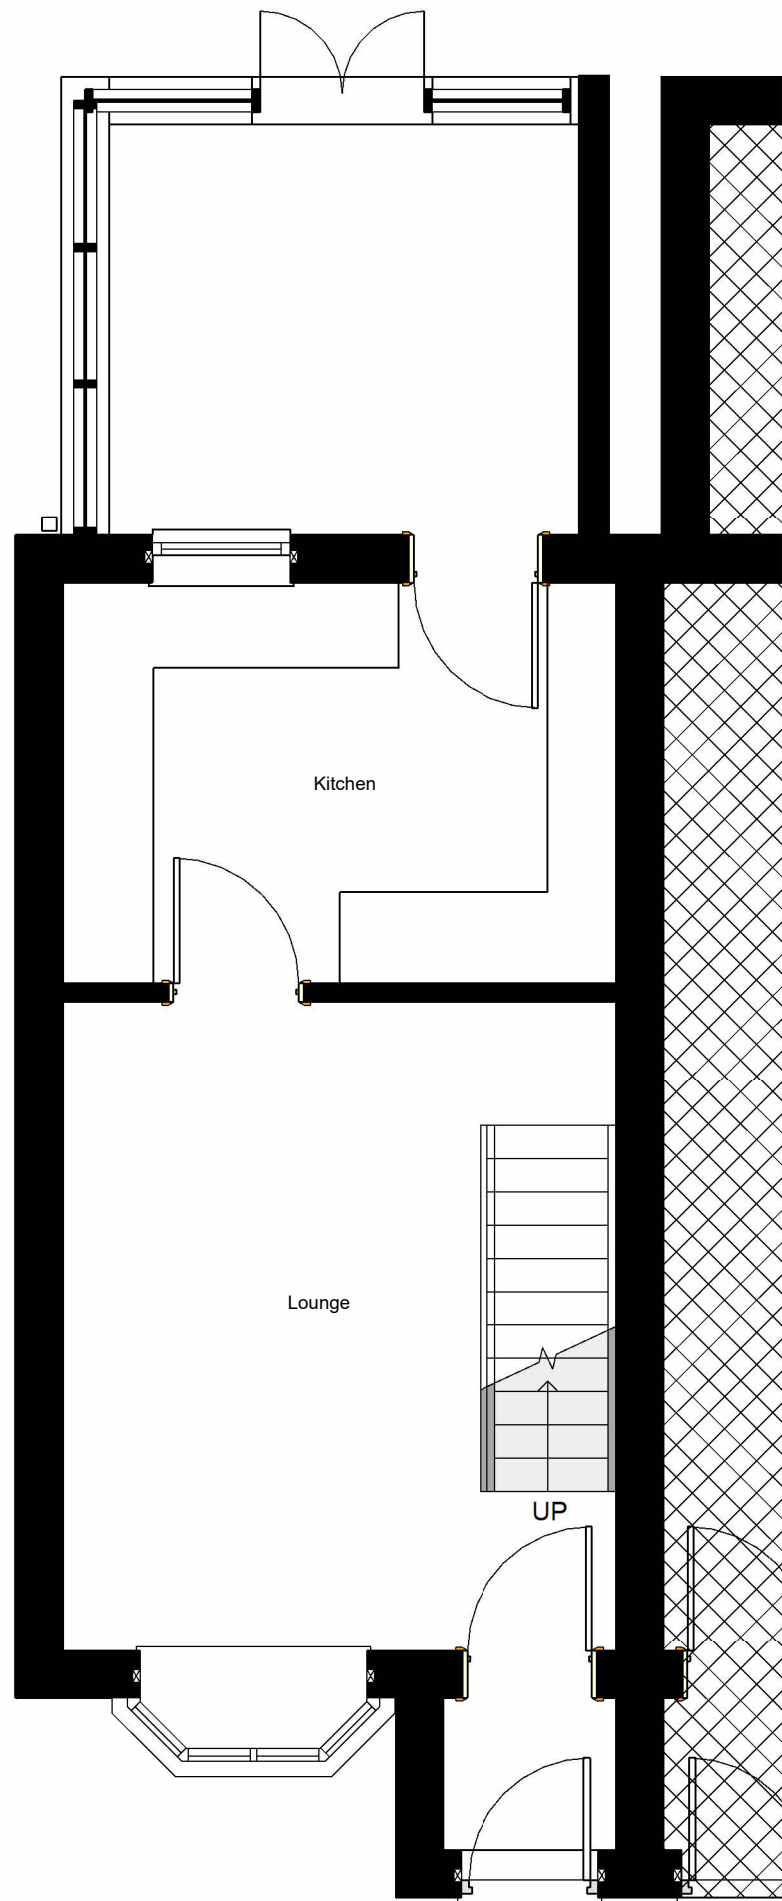

1 Existing-00-Ground
Floor
1 : 50

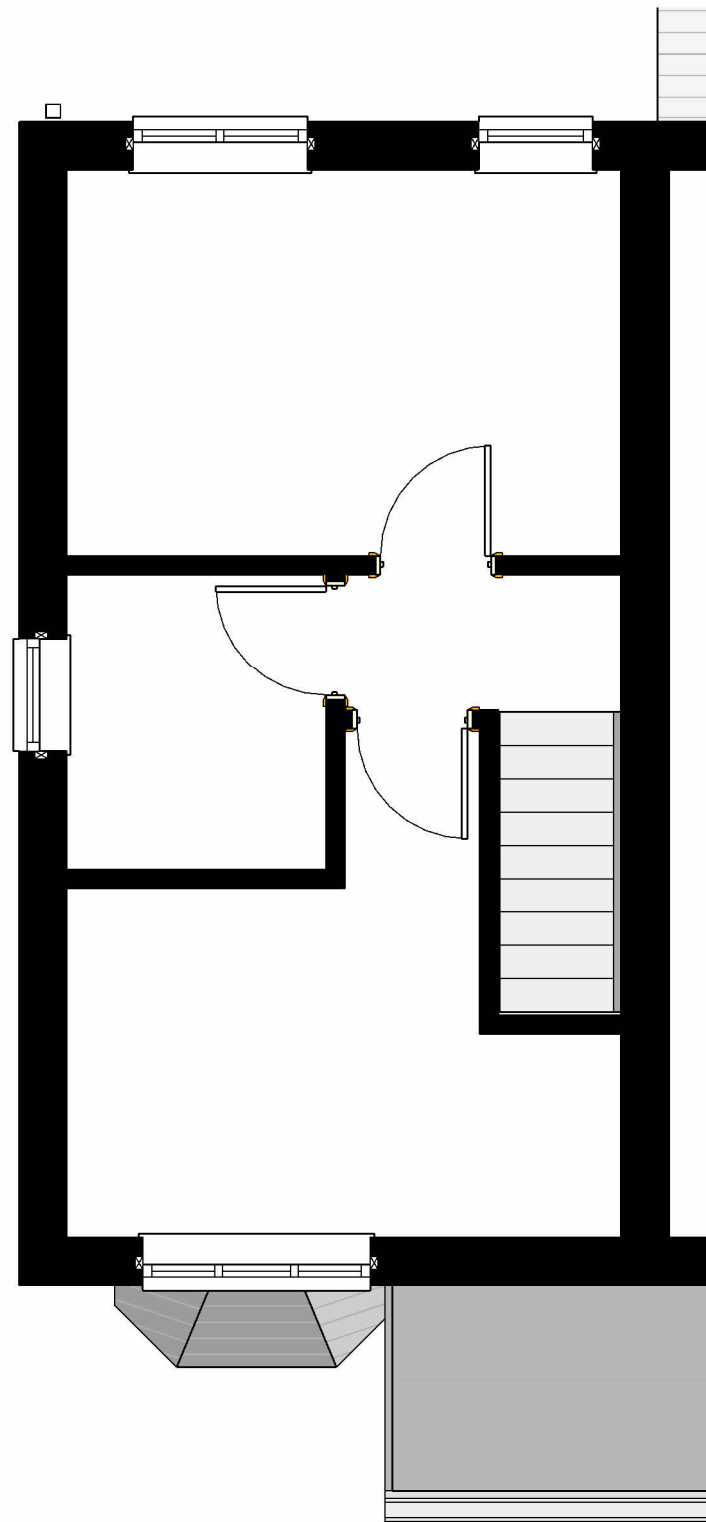

2 Existing-01-First Floor
1 : 50

PROJECT 8 Curtis Grove, Hadfield	NUMBER PR-1990	SCALE 1 : 50 A3
SHEET Existing Plans	DRAWING NUMBER P102	REV