


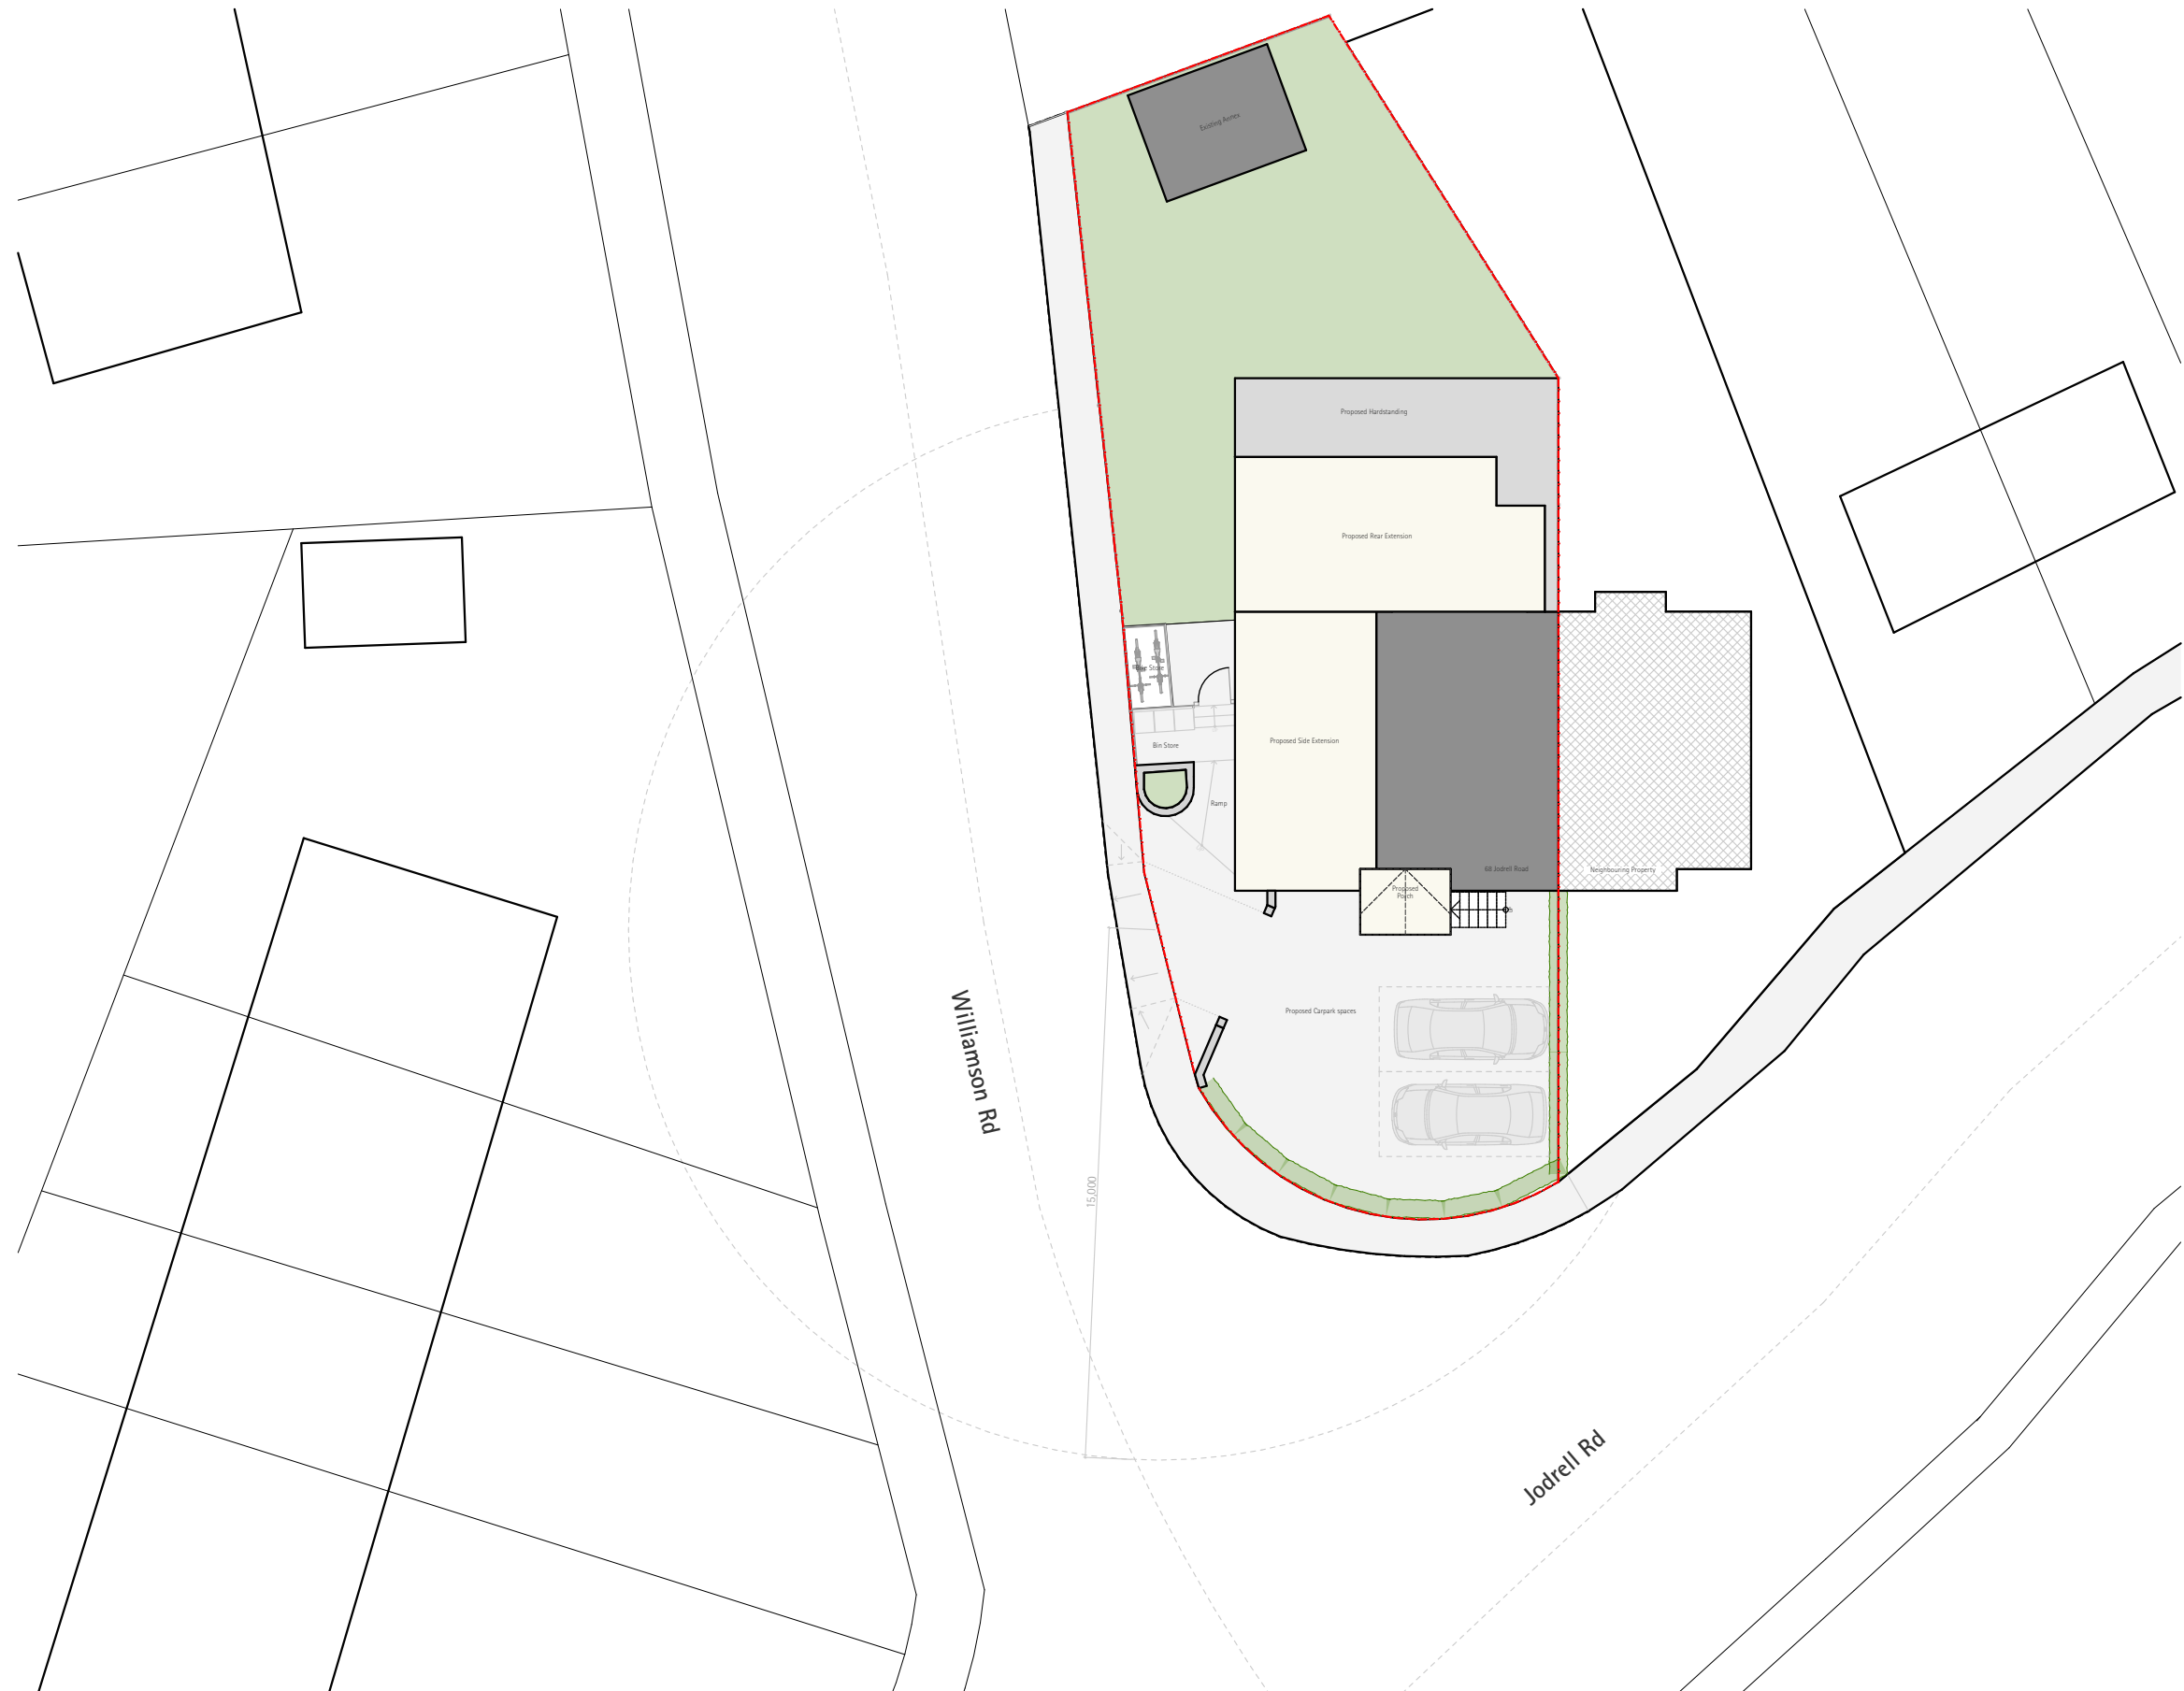

WCT Studio Ltd
Flat 5, 29 Bramcote Avenue
Manchester M23 1FX
07402261826
a.motlagh86@gmail.com


Project
68 Jodrell Road

Client **Mrs Shirley Andrew**
68 Jodrell Road, Whaley Bridge,
SK23 7AR

Project No.
JRW
Sketch Number
JRW-OD-0023

Scale @ A3
1:200

Date
25/04/2024

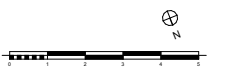

Drawing Status

Revision
C

Published on: Thursday, 25 April 2024 at 14:49