


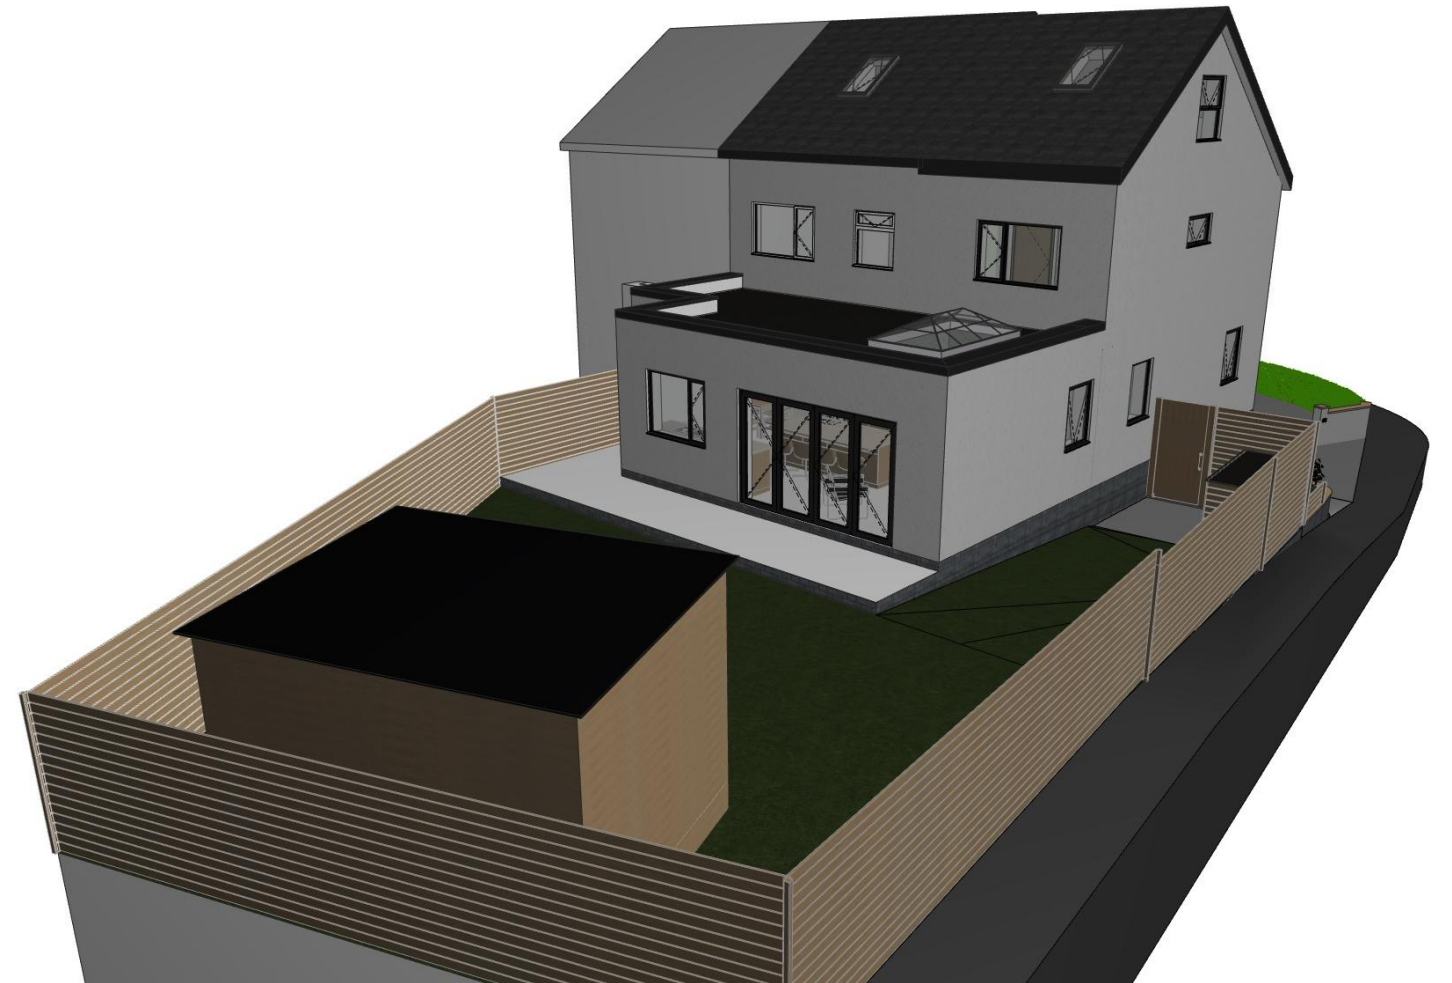

WCT Studio Ltd
Flat 5, 29 Bramcote Avenue
Manchester M23 1FX
07402261826
a.motlagh86@gmail.com

Project
68 Jodrell Road

Client **Mrs Shirley Andrew**
68 Jodrell Road, Whaley Bridge,
SK23 7AR

Project No. **1:303.43**, Date
JRW **1:389.63, 1:403.57/04/2024**
Sketch Number
JRW-OD-0026

Drawing Status
Revision
C

Published on: Thursday, 25 April 2024 at 14:49