
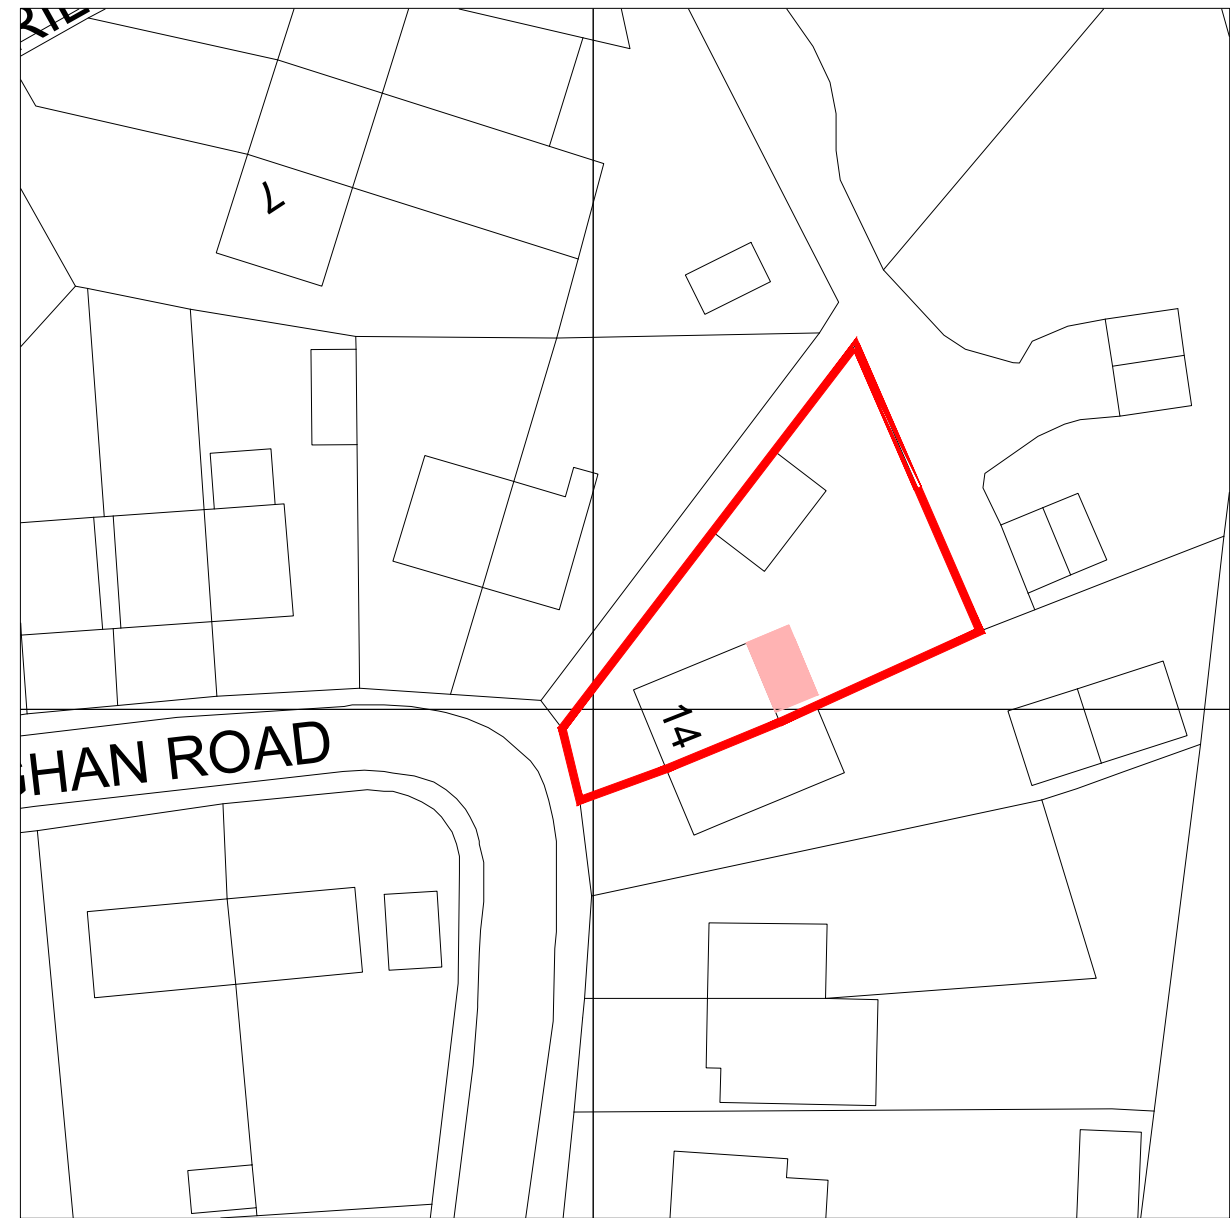


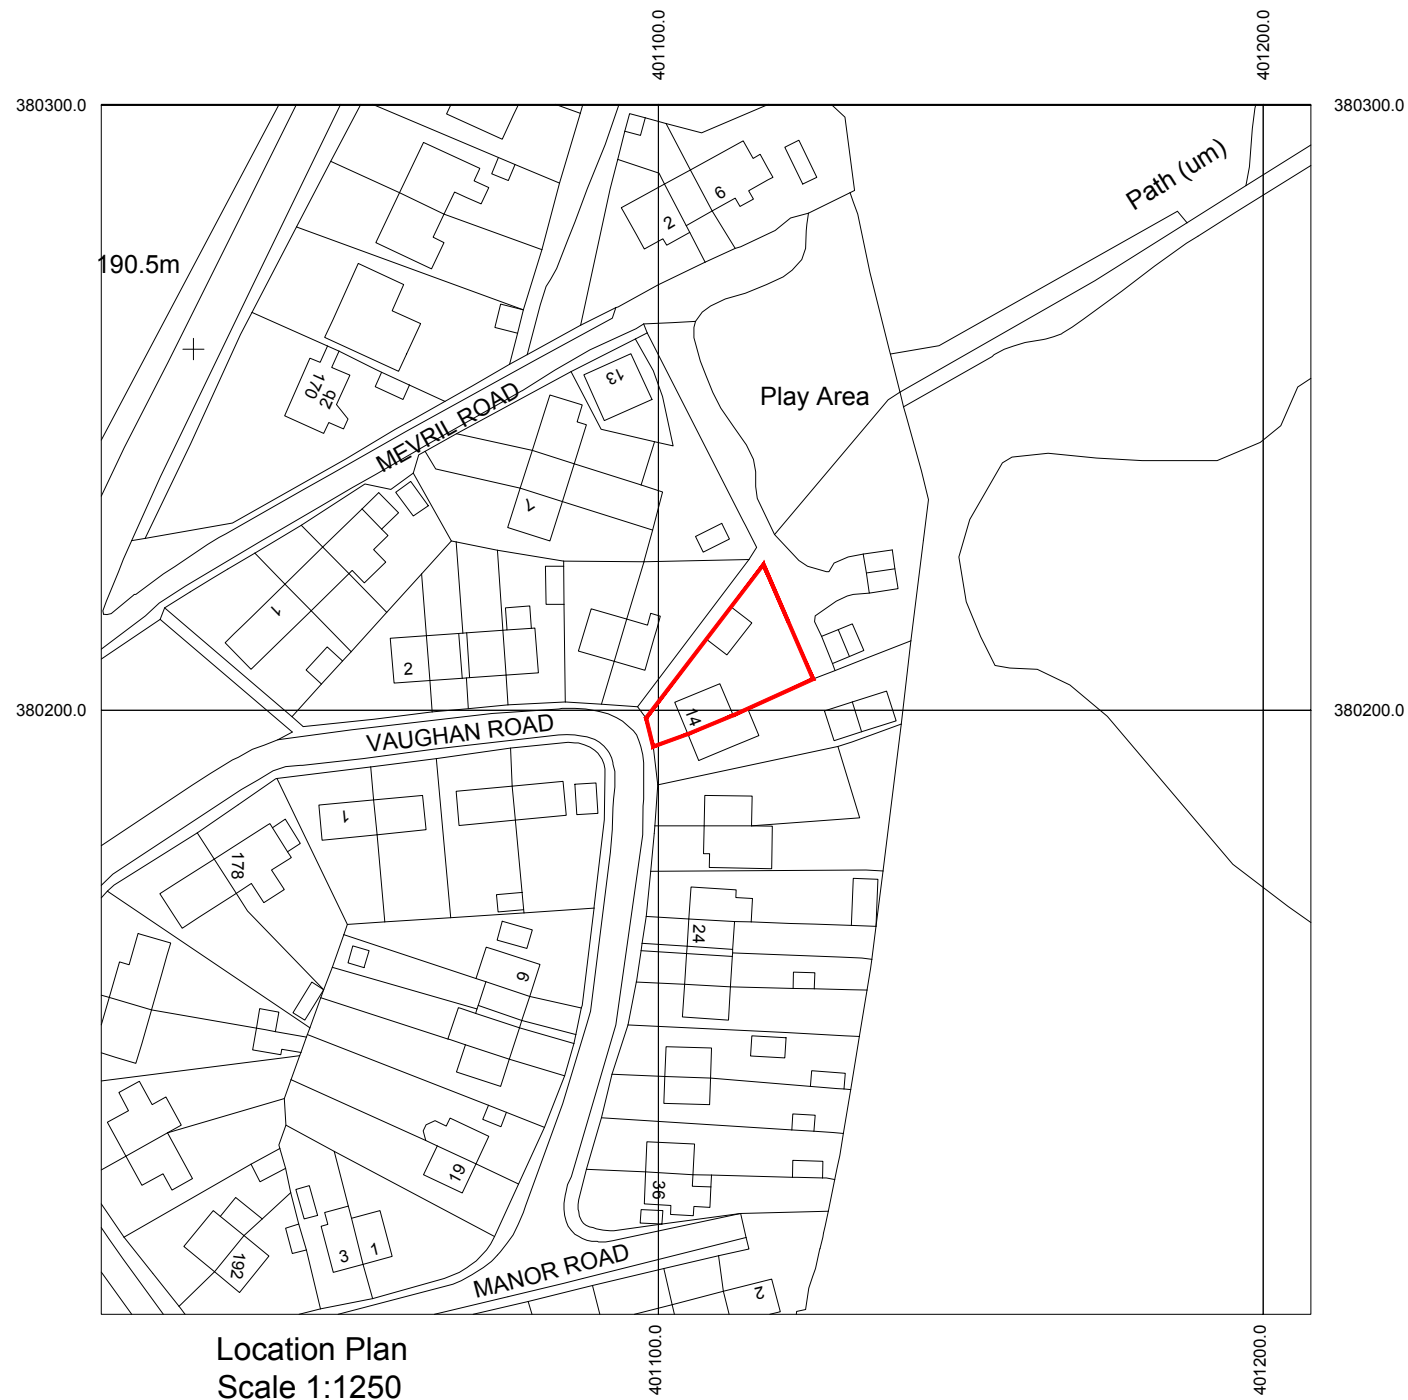

Address:

Mr & Mrs Green
14 Vaughan Road, Whaley Bridge, Derbyshire
SK23 7JT

Project:

Proposed single storey rear extension

Title:

Location Plan

Scale: 1:1250 & 1:500 @ A3

Drawn:	Date:
C.K.	May 2024

Project no.:	Drawing no.:
3267	3267-003

PLANMART LIMITED
9, GEORGE STREET, GLOSSOP,
DERBYSHIRE SK13 8AY.
TEL: 01457 863153