

GENERAL NOTES

- All dimensions indicative as surveyed on site.
- Contractor to verify site dimensions, ownership boundary and services before commencing works.

DRAWING KEY

Site Boundary


Area of demolition

RWP Rainwater pipe (existing)

SVP Soil vent pipe (existing)



Existing North GA Elevation
1 : 50

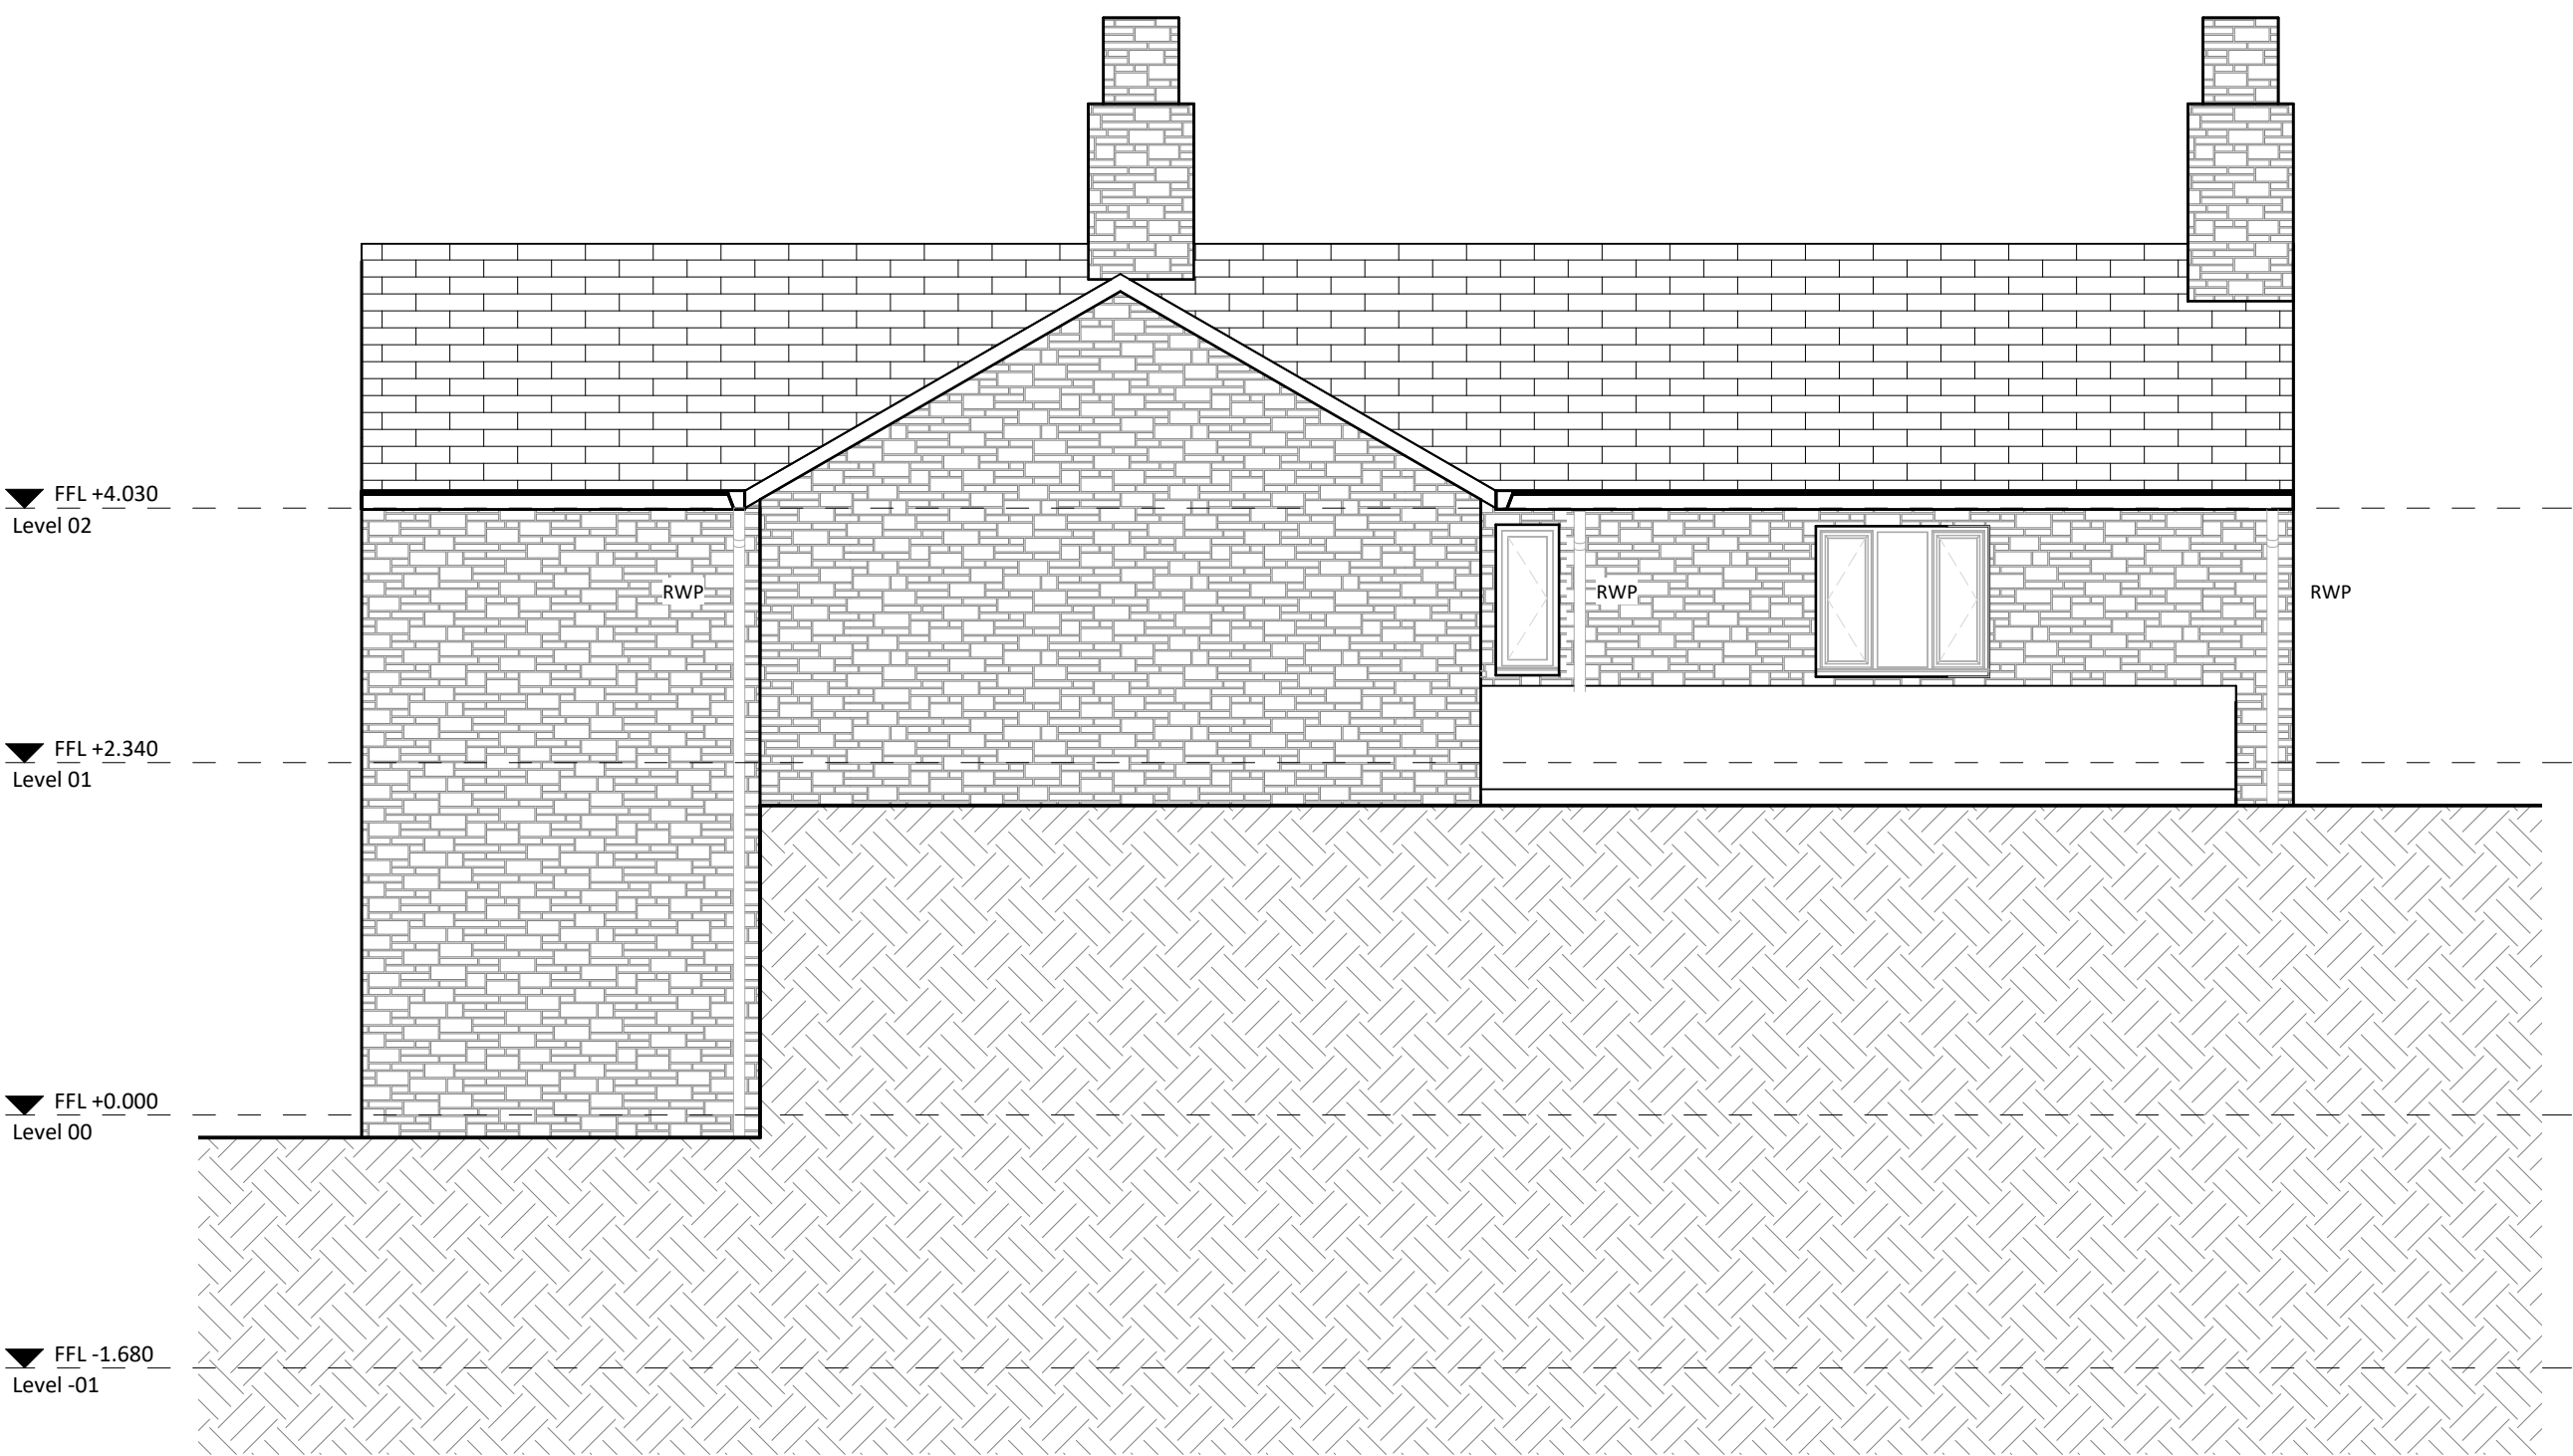

Existing South GA Elevation
1 : 50



Existing East GA Elevation
1 : 50



Existing West GA Elevation
1 : 50

S4 PL01 14/01/24 Stage 3 Drawing Issue

S4 P01 15/09/23 Stage 1 Drawing Issue

STATUS REV DATE DESCRIPTION

CLIENT

Alex Joyce & Abigail Davies

REVISED BY

PS

CHECKED BY

SH

ORIGINATOR NO

00021

CONSULTANT

studio pesa

www.studiopesa.co.uk

© studio pesa LLP 2021

PROJECT

Spinney Cottage
Spinner Bottom, Birch Vale

DRAWING TITLE

Existing General Arrangement Elevations

STATUS CODE

S4 : Suitable for stage approval

SCALE

As indicated@A1

DRAWING USAGE: **EXISTING PLANS**

PROJECT - ORIGINATOR - VOLUME - LEVEL - TYPE - ROLE - NUMBER

012345-SP-XX-XX-DR-A-10020

STATUS _ REVISION _ CLASS

S4_PL01_XXXX