


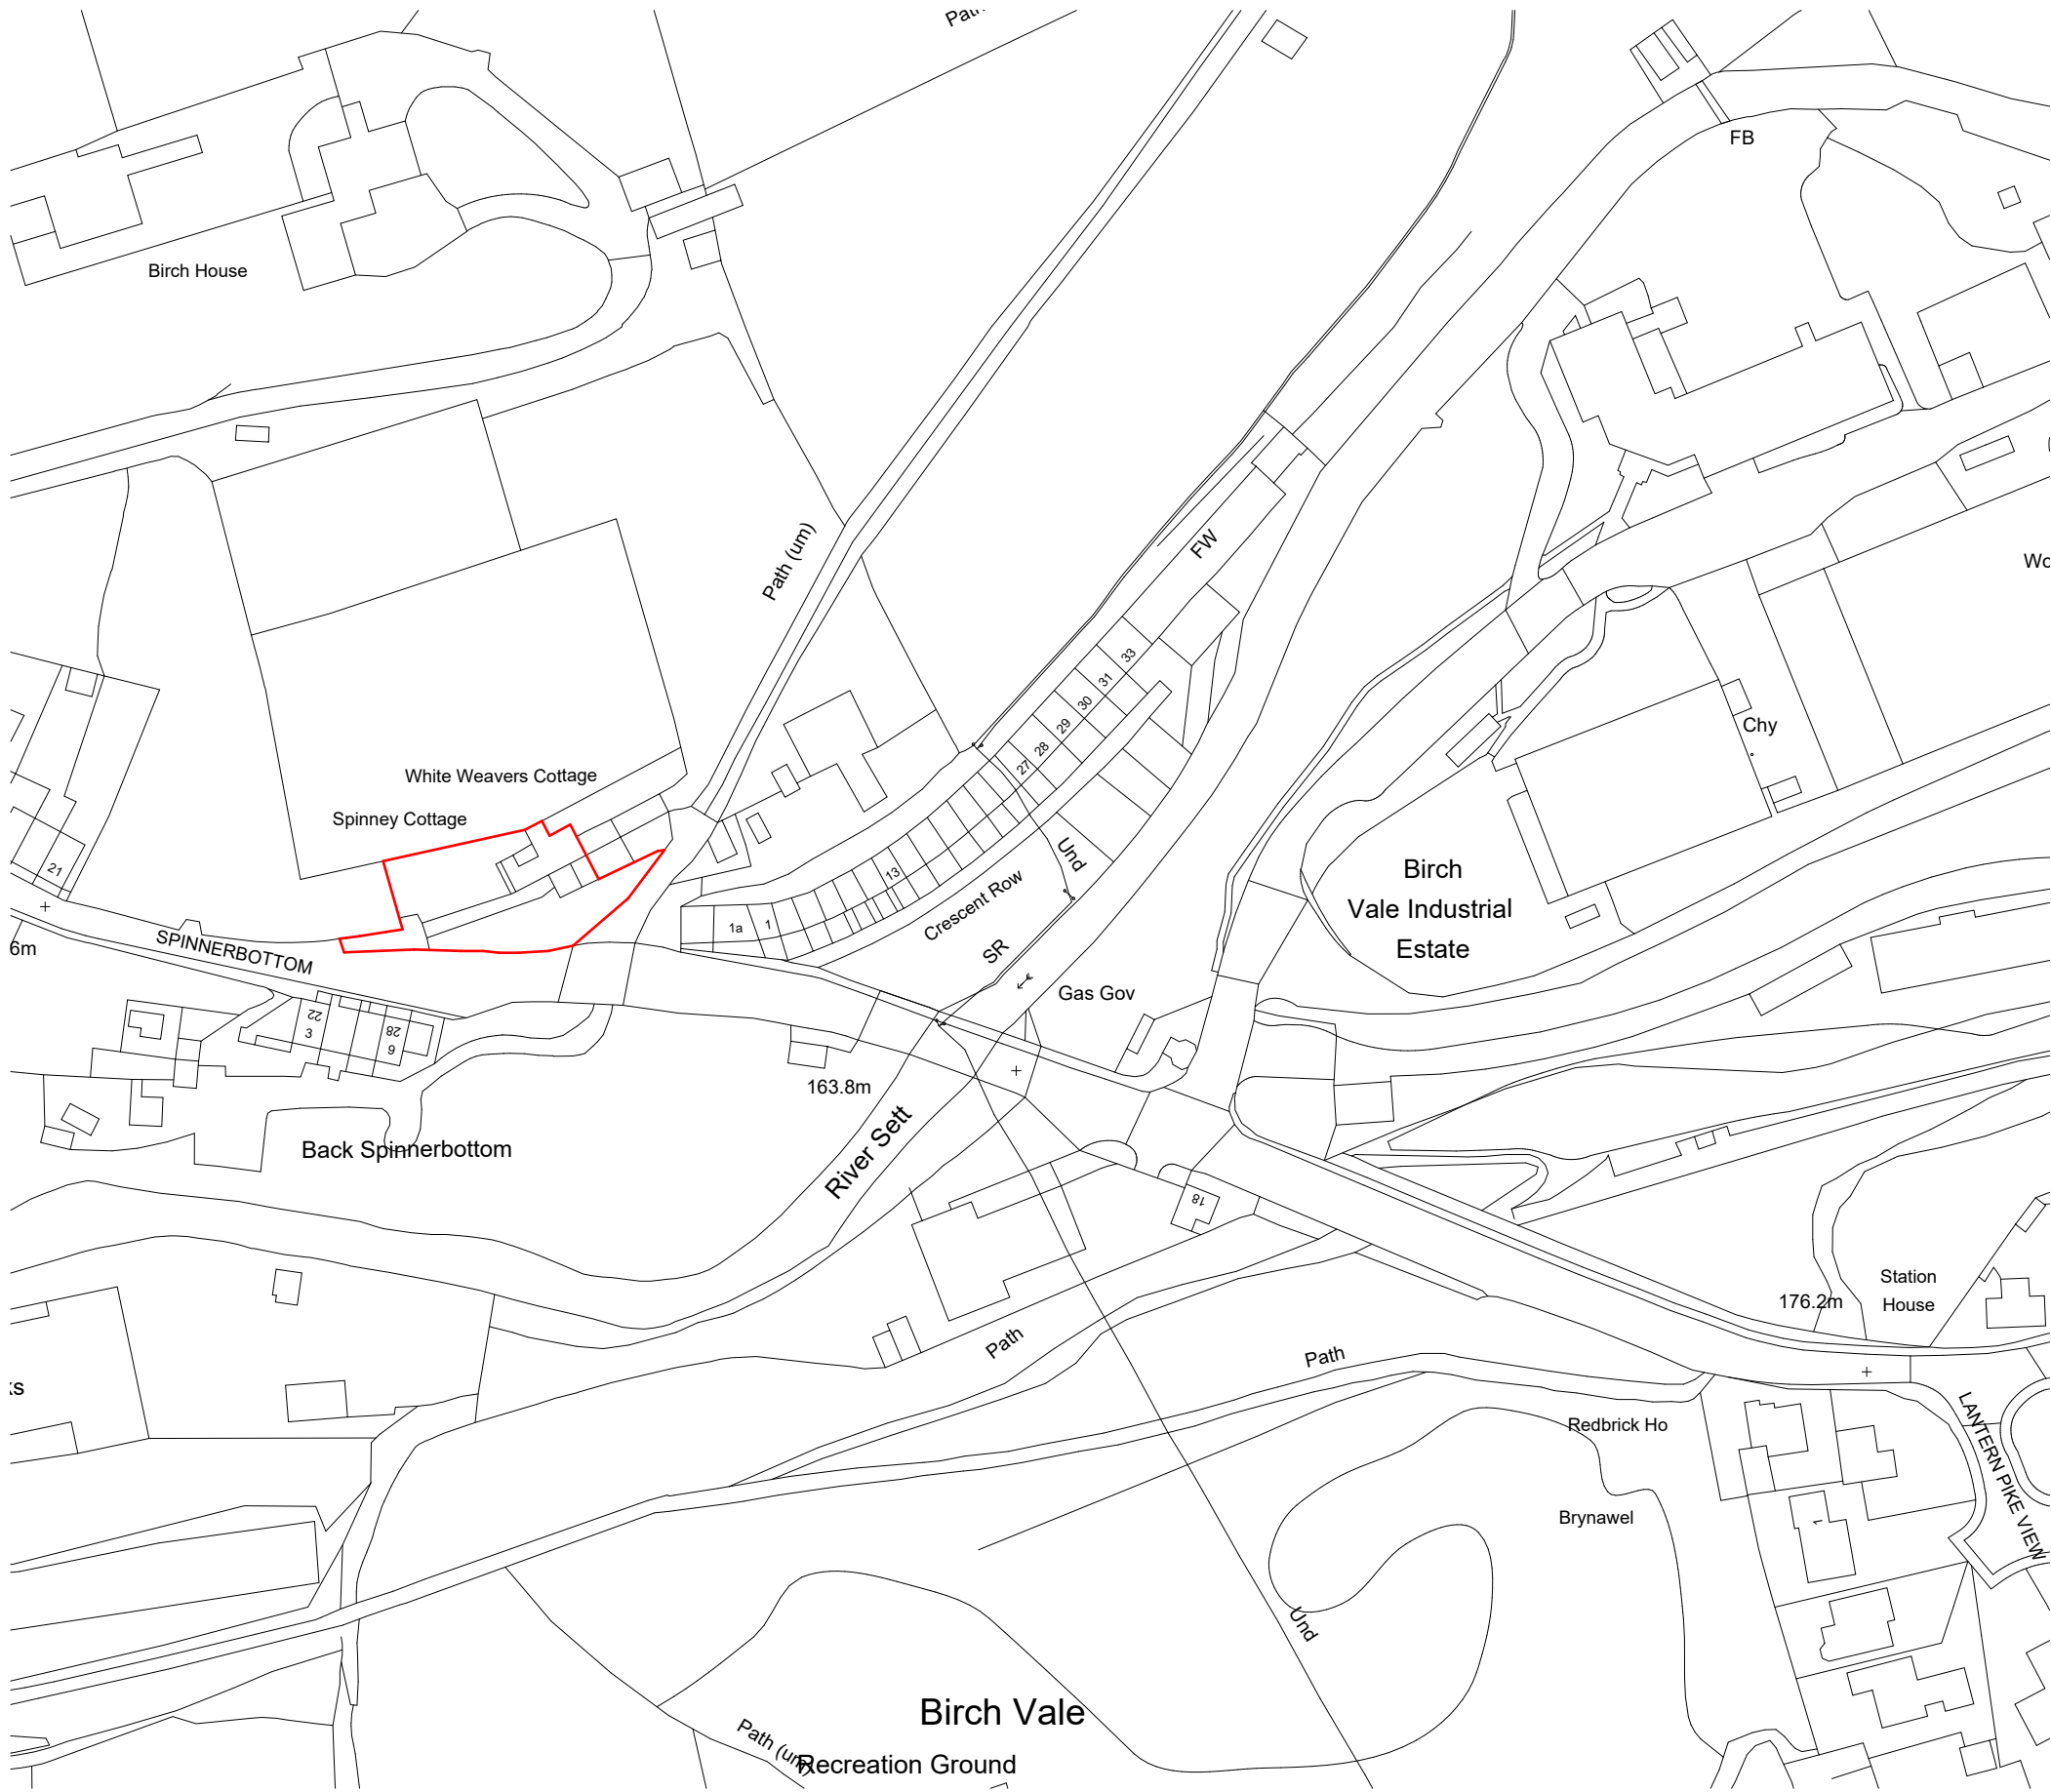

Site Location Plan  
1 : 1250


Responsibility is not accepted for errors made by others in scaling from this drawing.  
All construction information should be taken from figured dimensions only.

GENERAL NOTES

- All dimensions indicative as surveyed on site.
- Contractor to verify site dimensions, ownership boundary and services before commencing works.

DRAWING KEY

— Site Boundary

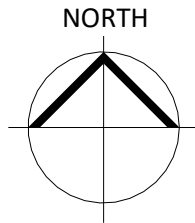

| S4     | PL01 | 14/01/24 | Stage 3 Drawing Issue |
|--------|------|----------|-----------------------|
| S4     | P01  | 15/09/23 | Stage 1 Drawing Issue |
| STATUS | REV  | DATE     | DESCRIPTION           |

CLIENT

Alex Joyce & Abigail Davies

REVISED BY

PS

CHECKED BY

SH

ORIGINATOR NO

00021

CONSULTANT

**studiopesa**  
www.studiopesa.co.uk © studio pesa LLP 2021

PROJECT

Spinney Cottage  
Spinner Bottom, Birch Vale

DRAWING TITLE

Site Location Plan

SUITABILITY STATUS

S4 : Suitable for stage approval As indicated@A3

DRAWING USAGE: **EXISTING**

PROJECT - ORIGINATOR - VOLUME - LEVEL - TYPE - ROLE - NUMBER

012345-SP-XX-XX-DR-A-10001

STATUS\_REVISION\_CLASS

S4\_PL01\_XXXX