


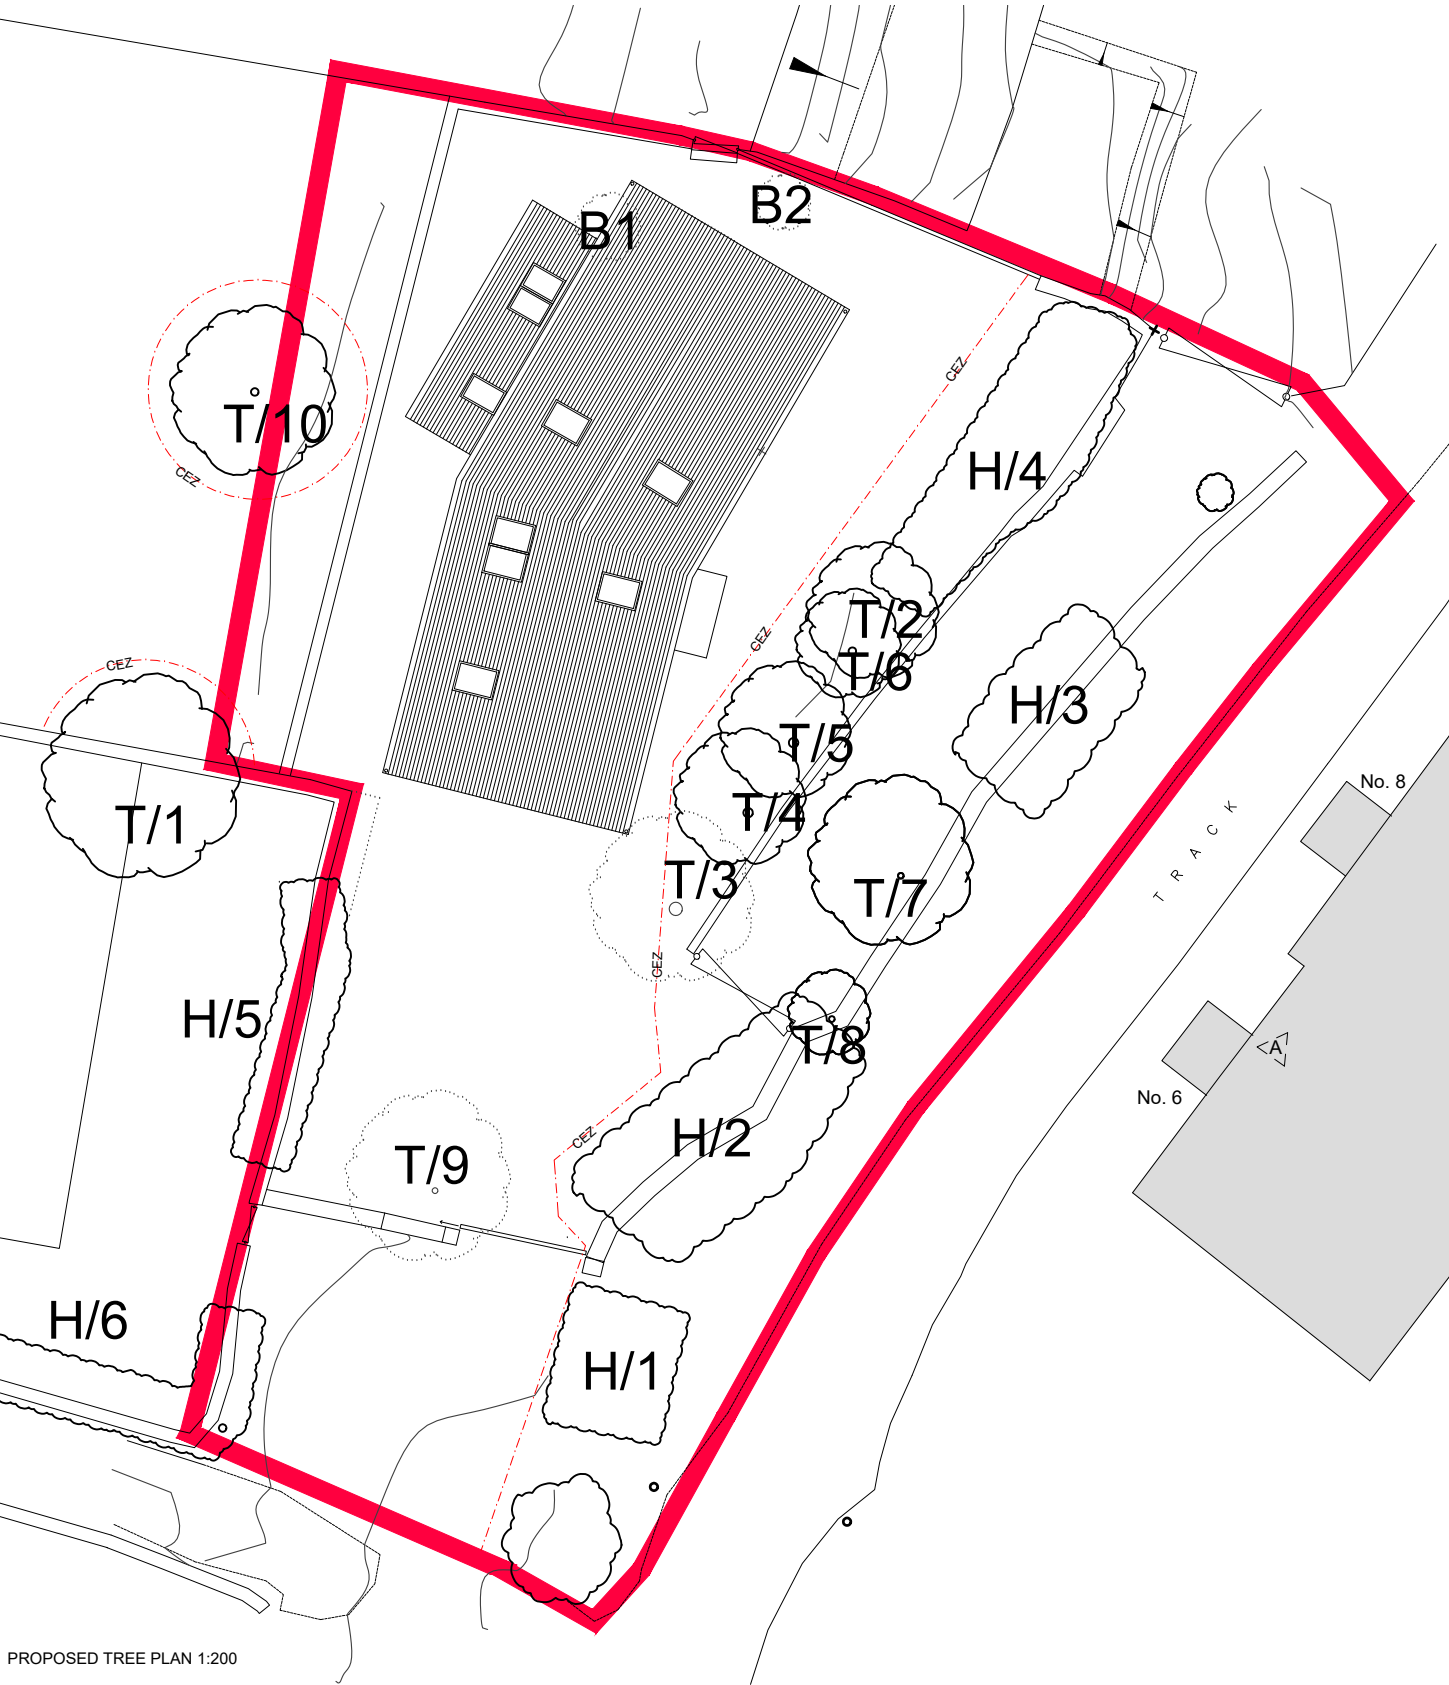

PROPOSED TREE PLAN 1:200

KEY:

- tree
- shrub to be felled
- Hedge
- Construction Exclusion Zone
- CEZ

CONSTRUCTION EXCLUSION ZONE
Due to the nature of the works standard BS5837 fencing will be used. The construction exclusion zone fence will be heras fenc panels fixed to scaffold frameorkor heras panels fixd to timber posts in the locations indicated.



TREE Ref. No.	
T/1	Monkey Puzzle
T/2	Buckthorn
T/3	Sorbus
T/4	Buckthorn
T/5	Sorbus
T/6	Buckthorn
T/7	Yew
T/8	Yew
T/9	Privet Shrub
T/10	Magnolia
H/1	grouping:dogwood, yew, prunus
H/2	grouping:dogwood, conifer, prunus
H/3	grouping:dogwood, conifer, prunus
H/4	Conifer hedge
H/5	Leylandii Conifer hedge
H/6	Yew Hedge
B/1	Prunus Bush
B/2	Leylandii Conifer hedge



notes

rev. description

MR & MRS GALLEMORE
client
NEW DWELLING
4A BROWSIDE FARM WHALEY LANE
WHALEY BRIDGE

ARBORICULTURAL PLAN

drawing title

drawing number SW390-PL008

revision

drawing status PLANNING

scale 1:200 @A3

date APR 24

drawn by CW

checked by JS