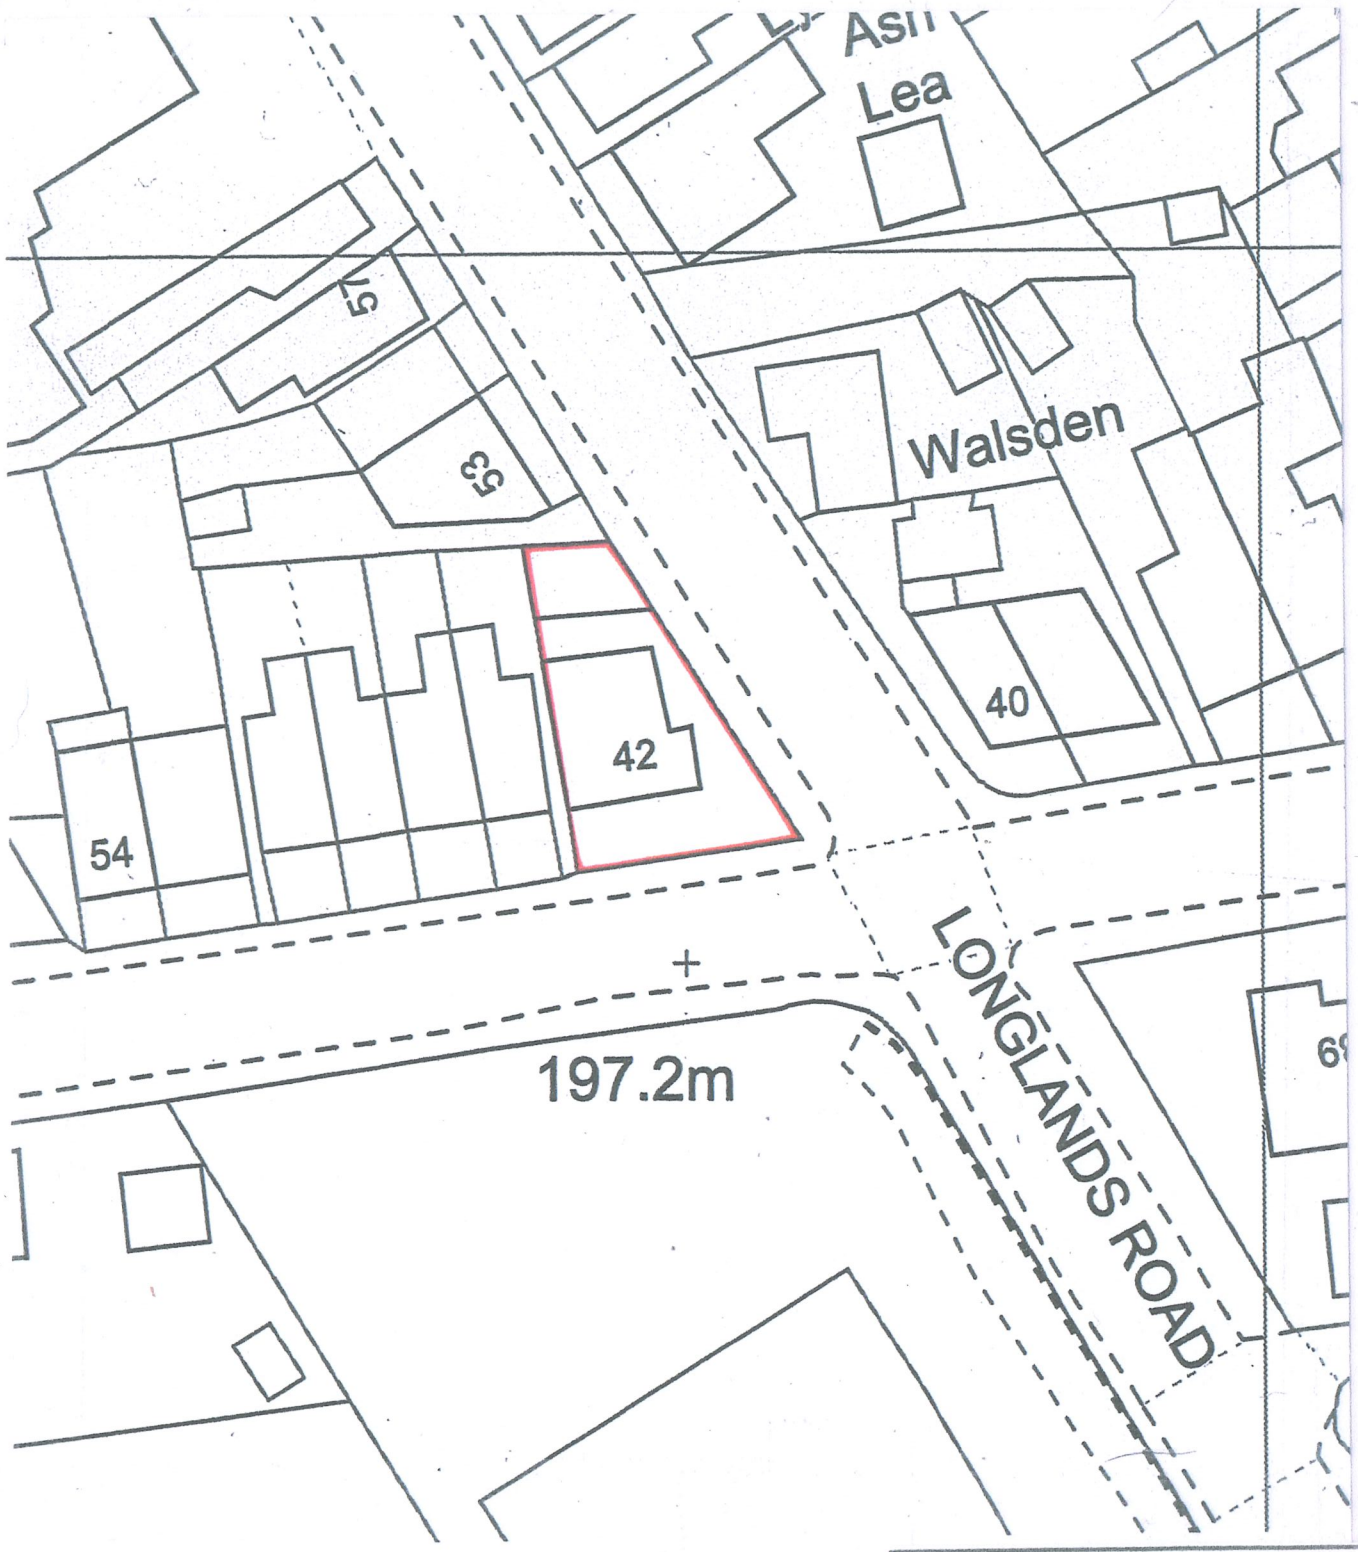

CLIENT:	MR S. BOYD
PROJECT:	42 HALL STREET NEW MILLS
TITLE:	SITE PLAN

A P DESIGN
ARCHITECTS AND PLANNING CONSULTANTS
4 KINDER VIEW, NEW MILLS, HIGH PEAK, SK22 4DB
TEL: 01663 742169
MOB: 0781 461 2970

SCALE:	DRAWING NO:	REV:
1:500	05	