


BLOCK PLAN 1:200

NORTH 

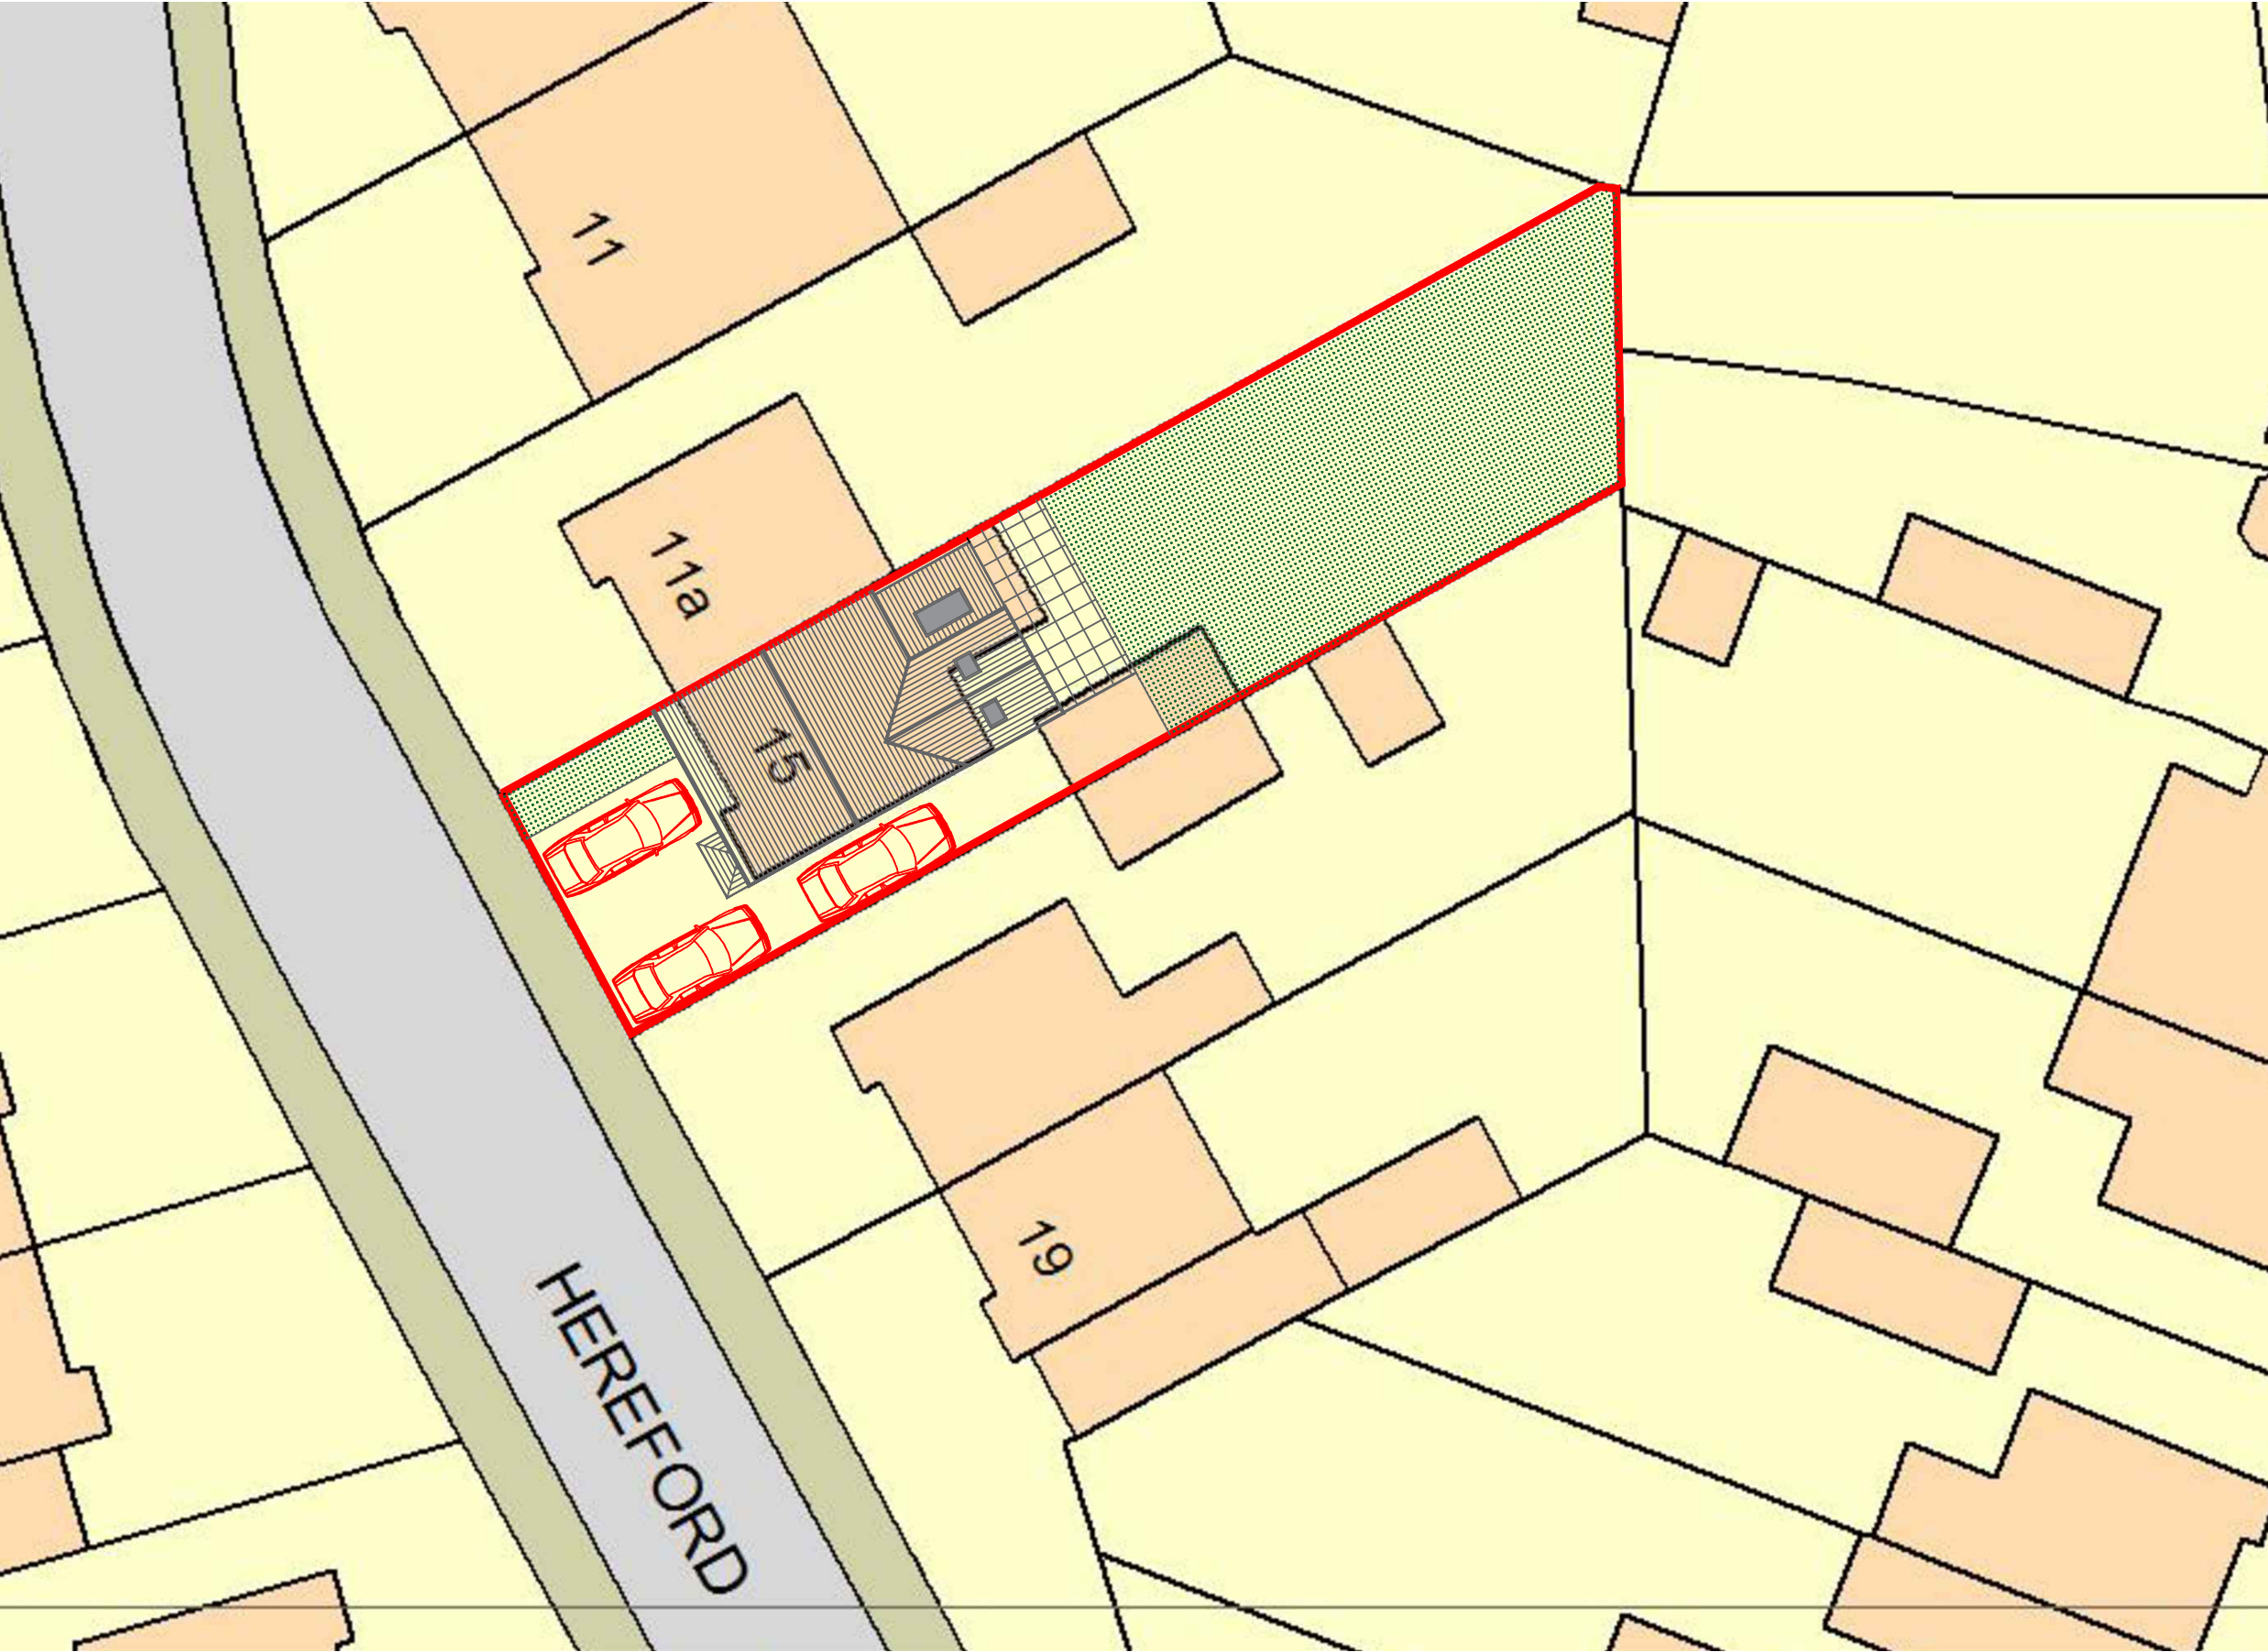

0M 1M 2M 3M

DWG: PROPOSED BLOCK PLAN
15 HEREFORD ROAD
BUXTON

REVISIONS:

1:200	CHECKED:
DATE: APRIL'24	DRAWN:

©THIS DRAWING AND THE BUILDING WORKS DEPICTED ARE THE COPYRIGHT OF AJS ARCHITECTURE AND MAY NOT BE REPRODUCED OR AMENDED EXCEPT BY WRITTEN PERMISSION. NO LIABILITY WILL BE ACCEPTED FOR AMENDMENTS MADE BY OTHER PERSONS.

A.J.S ARCHITECTURE

32 carr road.
buxton.
derbyshire.
sk17 6wf.

h: 01298 26062
m: 07794 400237



PROP' PLAN 1

15 HEREFORD RD