


Roof: Blue Slate
Walls: Stone
Joinery: PVCu framed

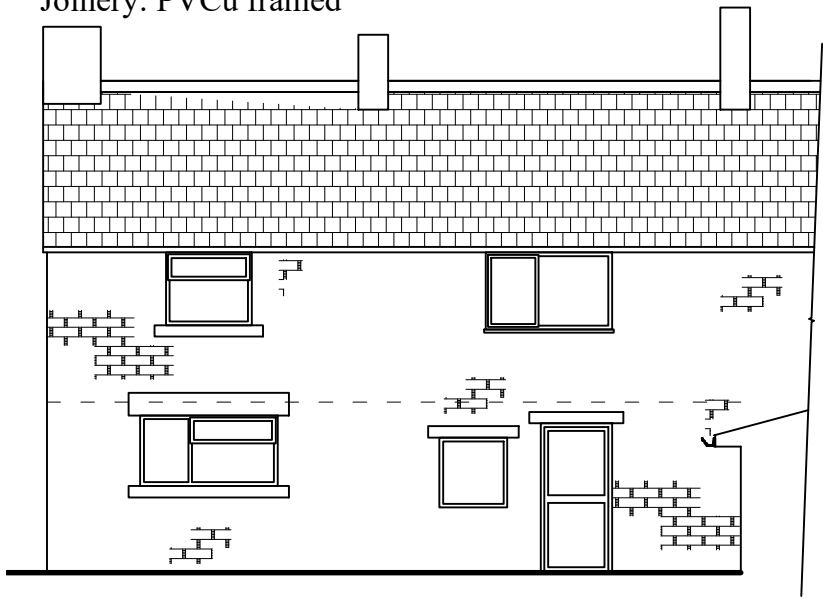


South (rear)





West (side)



North (front)

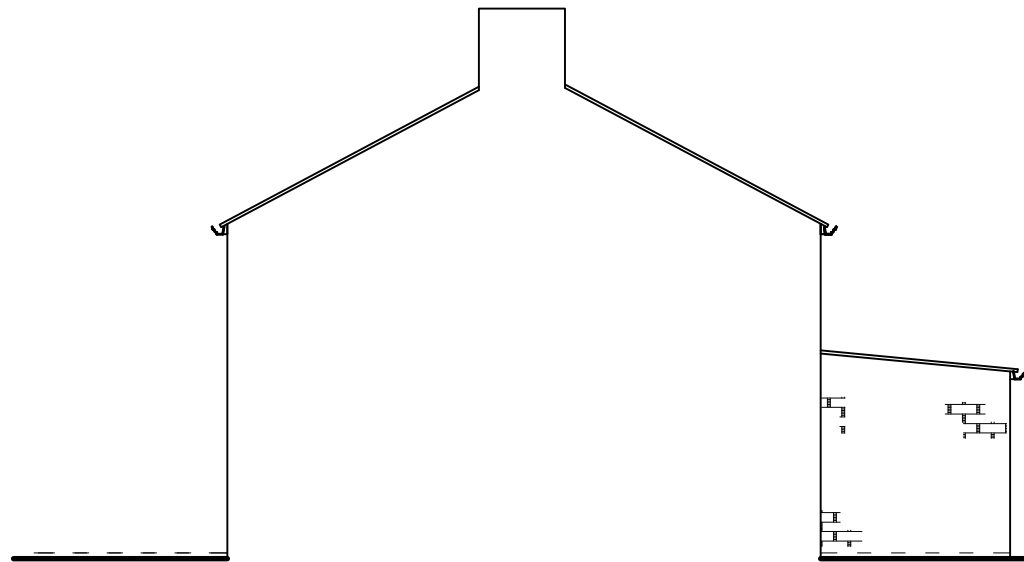

East (side)

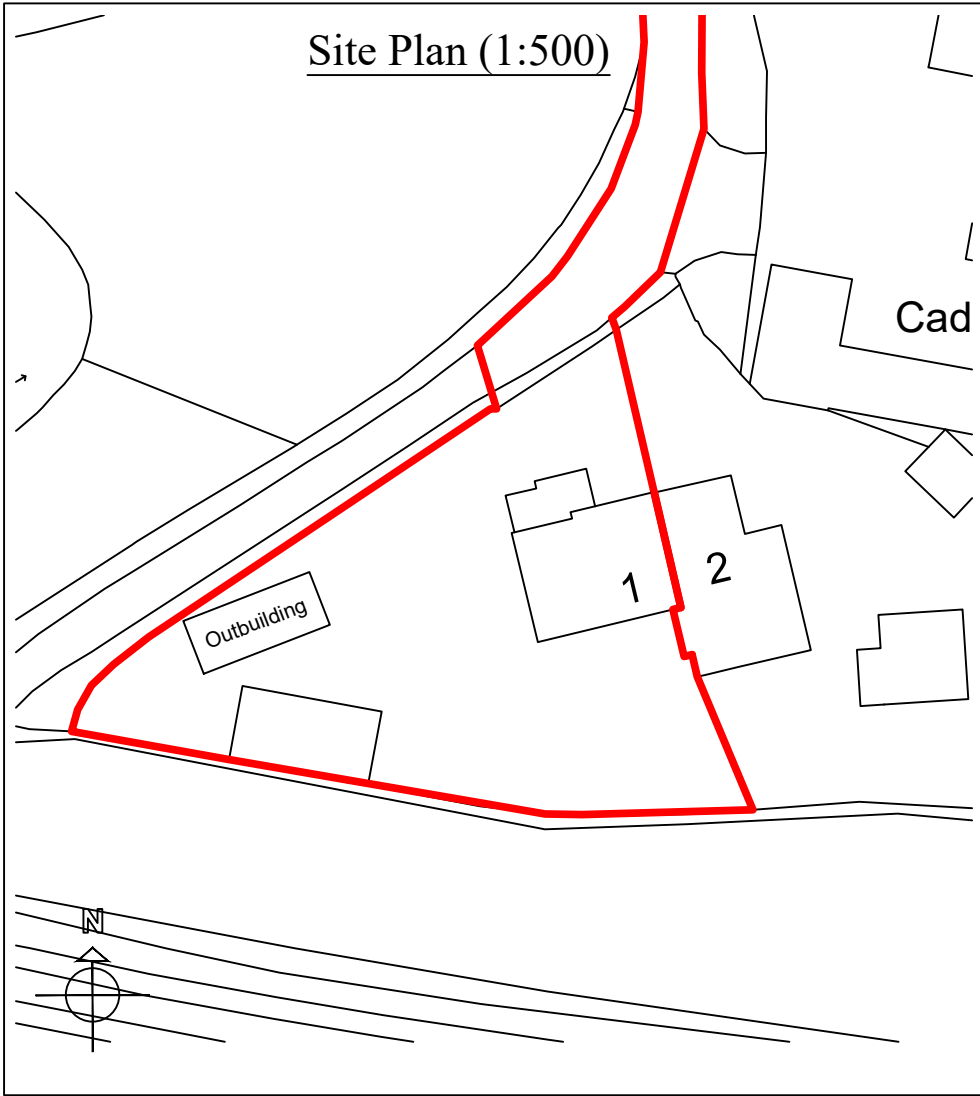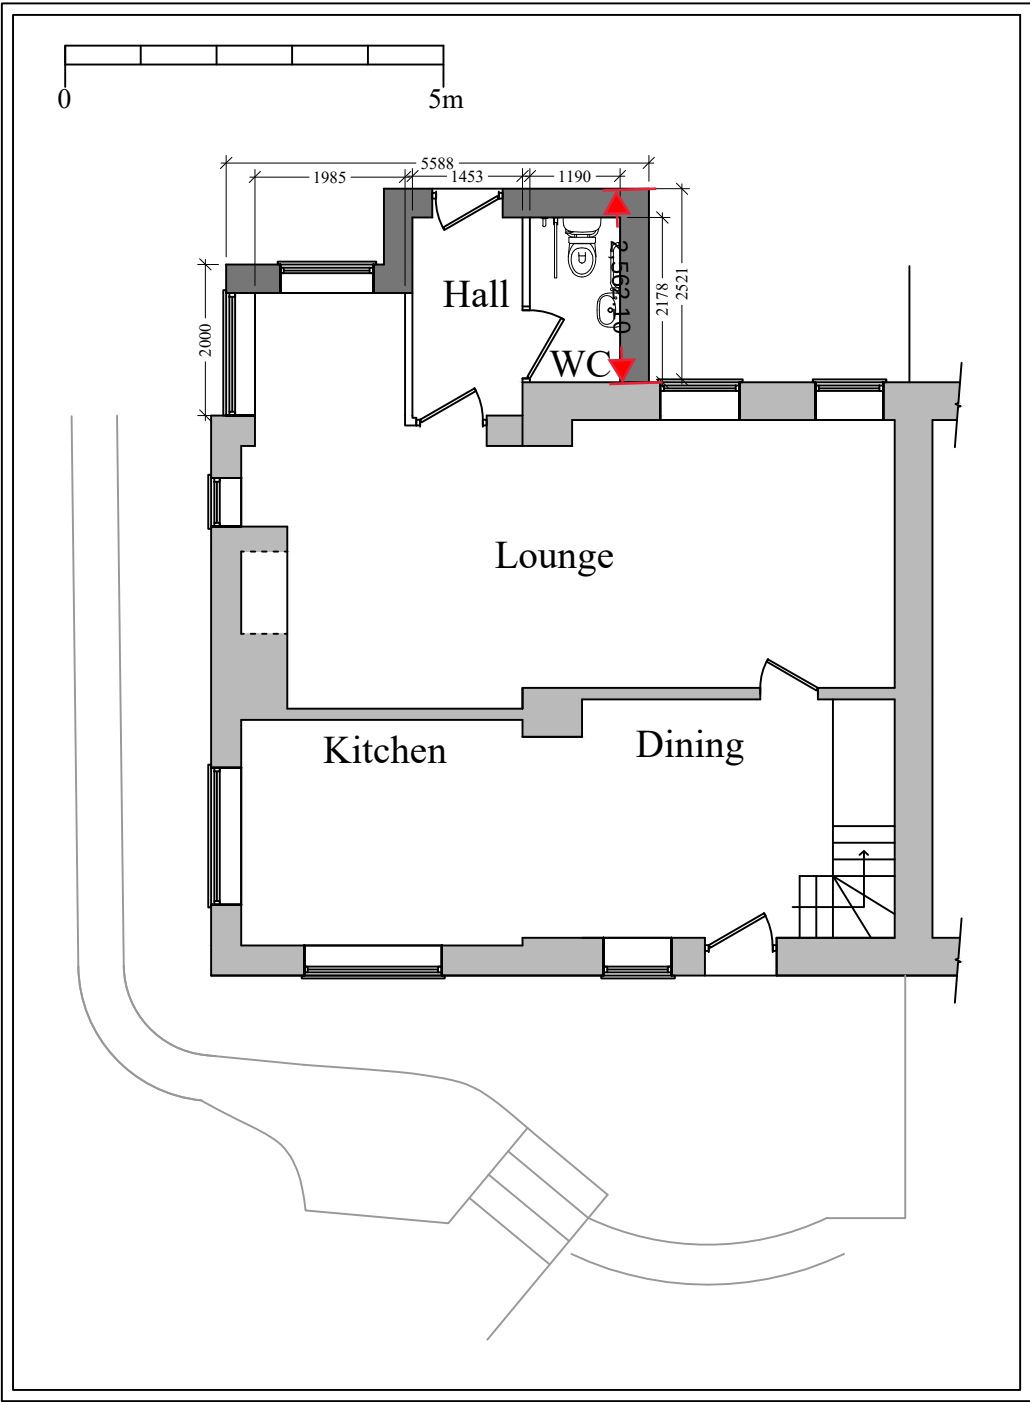

Planning

This drawing is the Copyright of SJ Design Limited.
All dimensions must be checked on site.
All materials and workmanship are to be in accordance with prevailing British Standards, Codes of Practice, Building Regulations, manufacturers and federation recommendations and all to the complete satisfaction of SJ Design Limited.



DESIGN LTD

Building Design & Surveying Consultants
The Old Co-Op Building, Church Street,
Hayfield, High Peak SK22 2JE
Tel: 01663 742903 Fax: 01663 751247
Mobile: 07984 007 087 Email: info@sjdesign.net
www.sjdesign.net

Client
Karen and John Smith

Job Title
Proposed extensions and alterations at
1 Cadster Cottage
Chapel Road
Whaley Bridge
High Peak
SK23 7EN

Drawing Title
Proposed Plans

Scale
1:100; @A2 unless marked

Date
April 2024

Drawn by
SJ

Drawing No.
201

Rev.