






EXISTING FRONT (NORTH EASTERN) ELEVATION
TO PEAKNAZE CLOSE

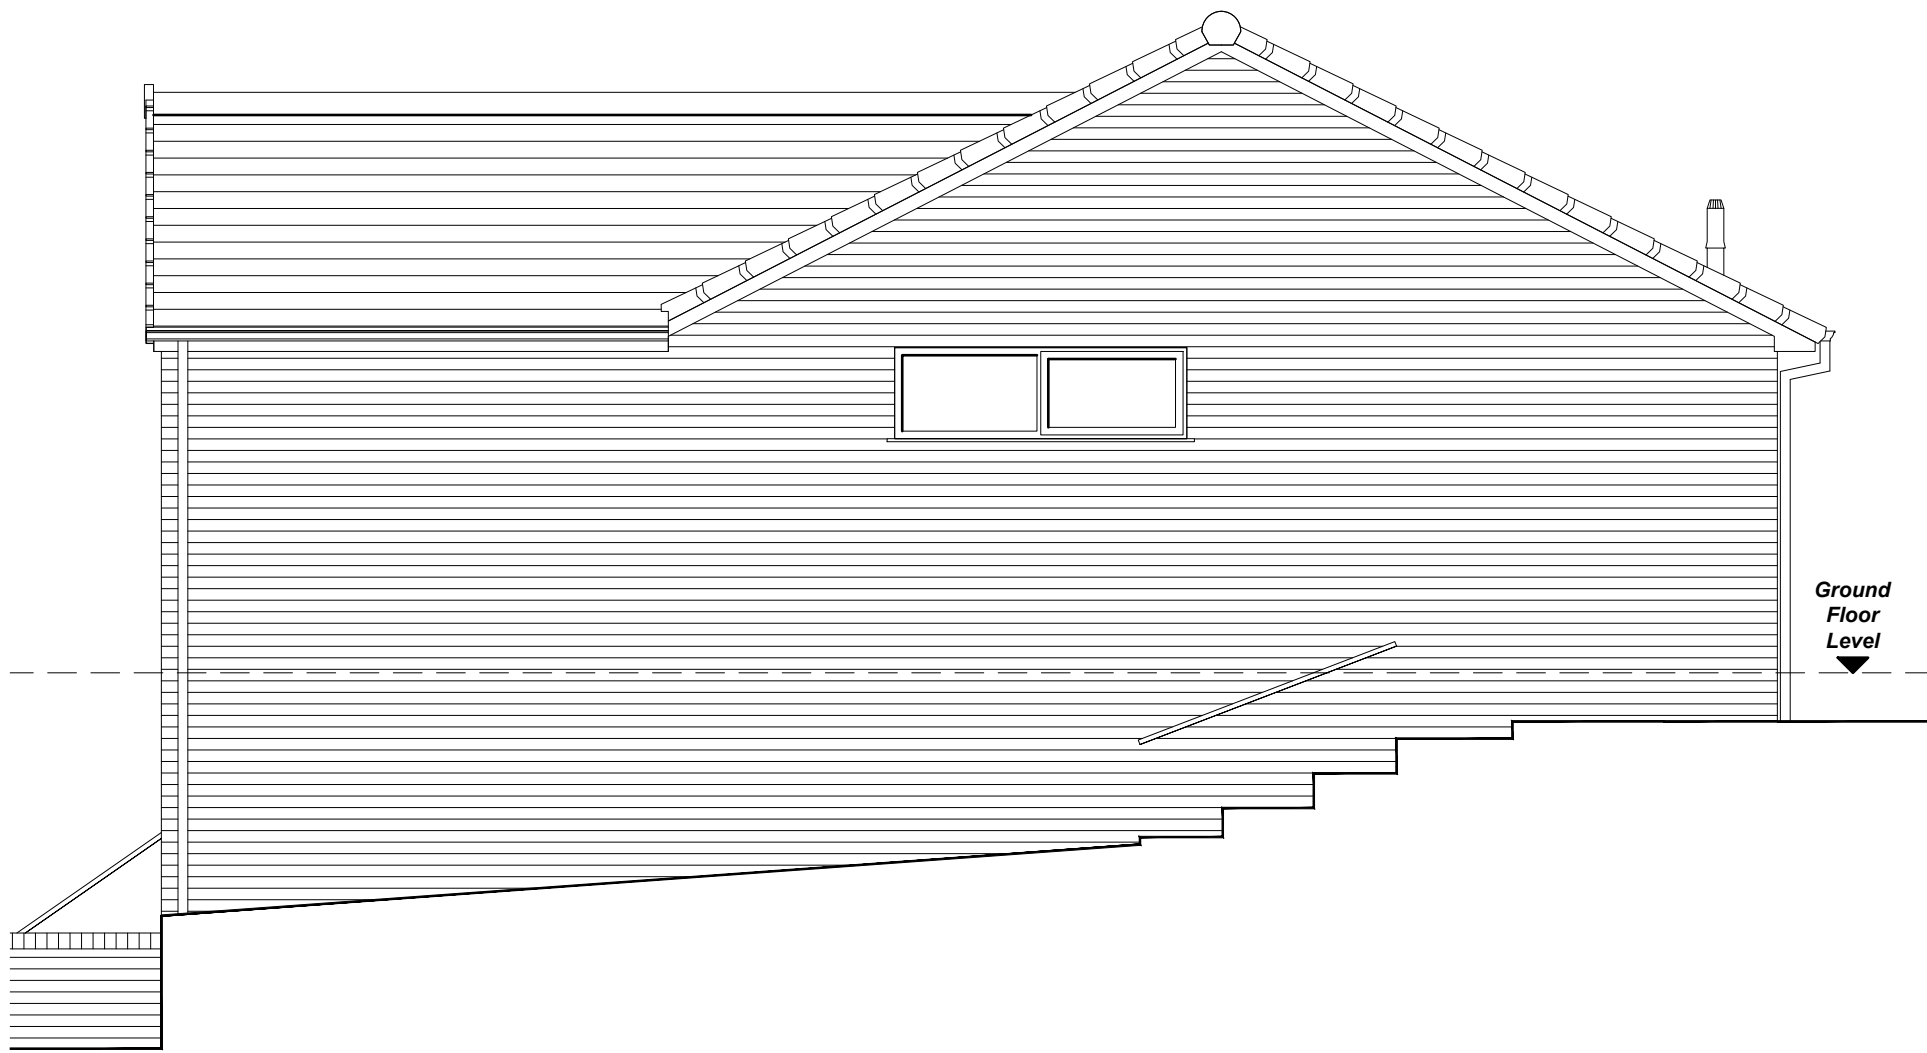

EXISTING SIDE (NORTH WESTERN) ELEVATION

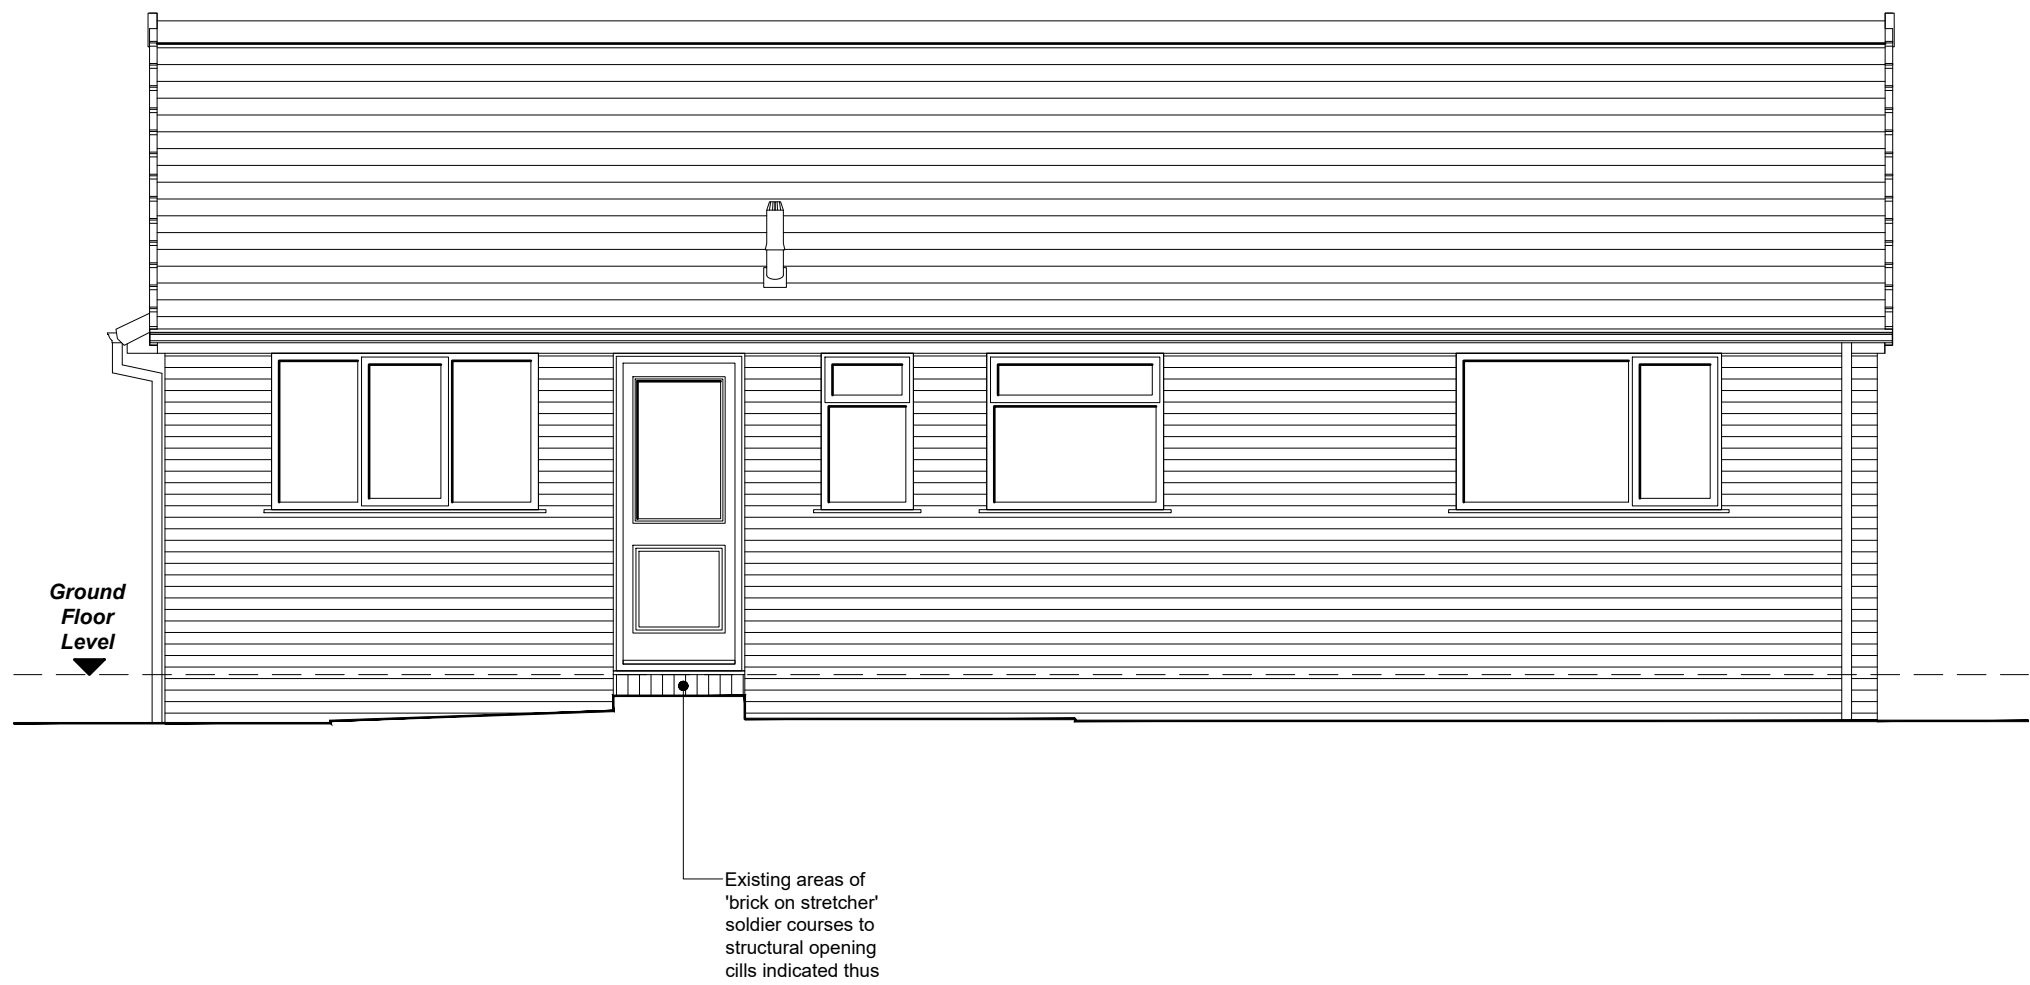

EXISTING REAR (SOUTH WESTERN) ELEVATION

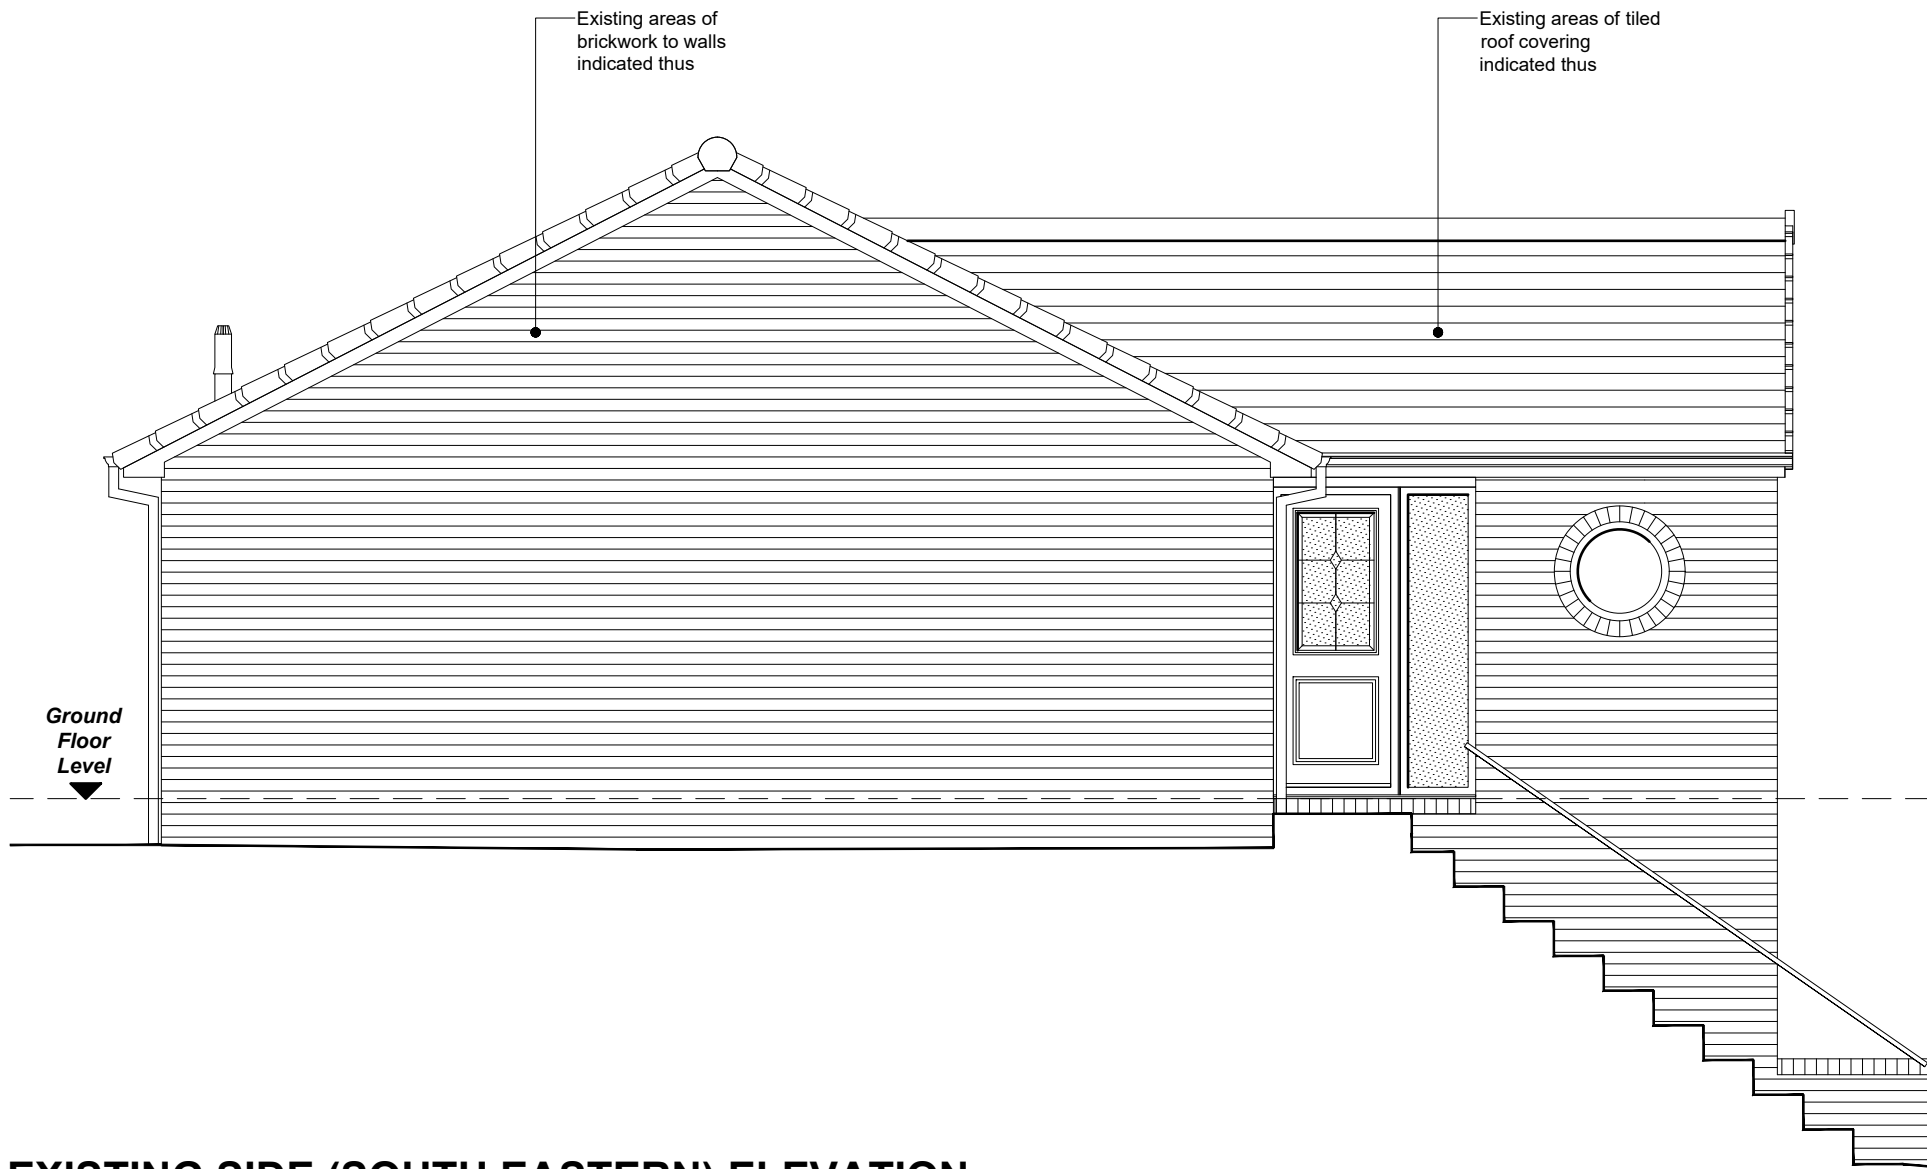

EXISTING SIDE (SOUTH EASTERN) ELEVATION

NOTES
All dimensions are to be checked on site and any discrepancies referred to the designer prior to proceeding. All levels are to be confirmed on site prior to proceeding with the work. All discrepancies between information shown on the drawing and the information shown on the specification are to be referred to the designer prior to proceeding with the works. All component sizes and references to be checked prior to the ordering of materials. Positions of existing drain runs and associated installations to be confirmed prior to proceeding and drains checked as necessary. All relevant boundary positions to be checked prior to proceeding. Any on site design changes must be reported to the designer and agreed with the relevant authority prior to proceeding. Levels shown are related to an arbitrary datum and therefore not related to ordnance datum.

B	01.05.24	Window configurations updated
A	04.09.23	North western side elevation added
Revision	Date	Details

GRUNDY ARCHITECTURAL DESIGN PO BOX 1000, GLOSSOP, DERBYSHIRE, SK13 6UN		R.A.GRUNDY ARCHITECTURAL SERVICES LIMITED 30 PARK ROAD, HADFIELD, GLOSSOP, DERBYSHIRE, SK13 2AH TEL: 0773 581 9862 EMAIL: GRUNDY@GROSSOPARCHITECTS.CO.UK	
Project:		Proposed Extension and Alterations at: 24 Peaknaze Close Simmondley Glossop Derbyshire SK13 6UN	
Client:		Mr. M. & Mrs. L. Hartshorne	
Drawing Title:		EXISTING ELEVATIONS	
Drawn by:		R.G.	Date: 5th August 2023
Drawing No.:		2336.02	Scale: As shown @ A1
Revision:		B	

