
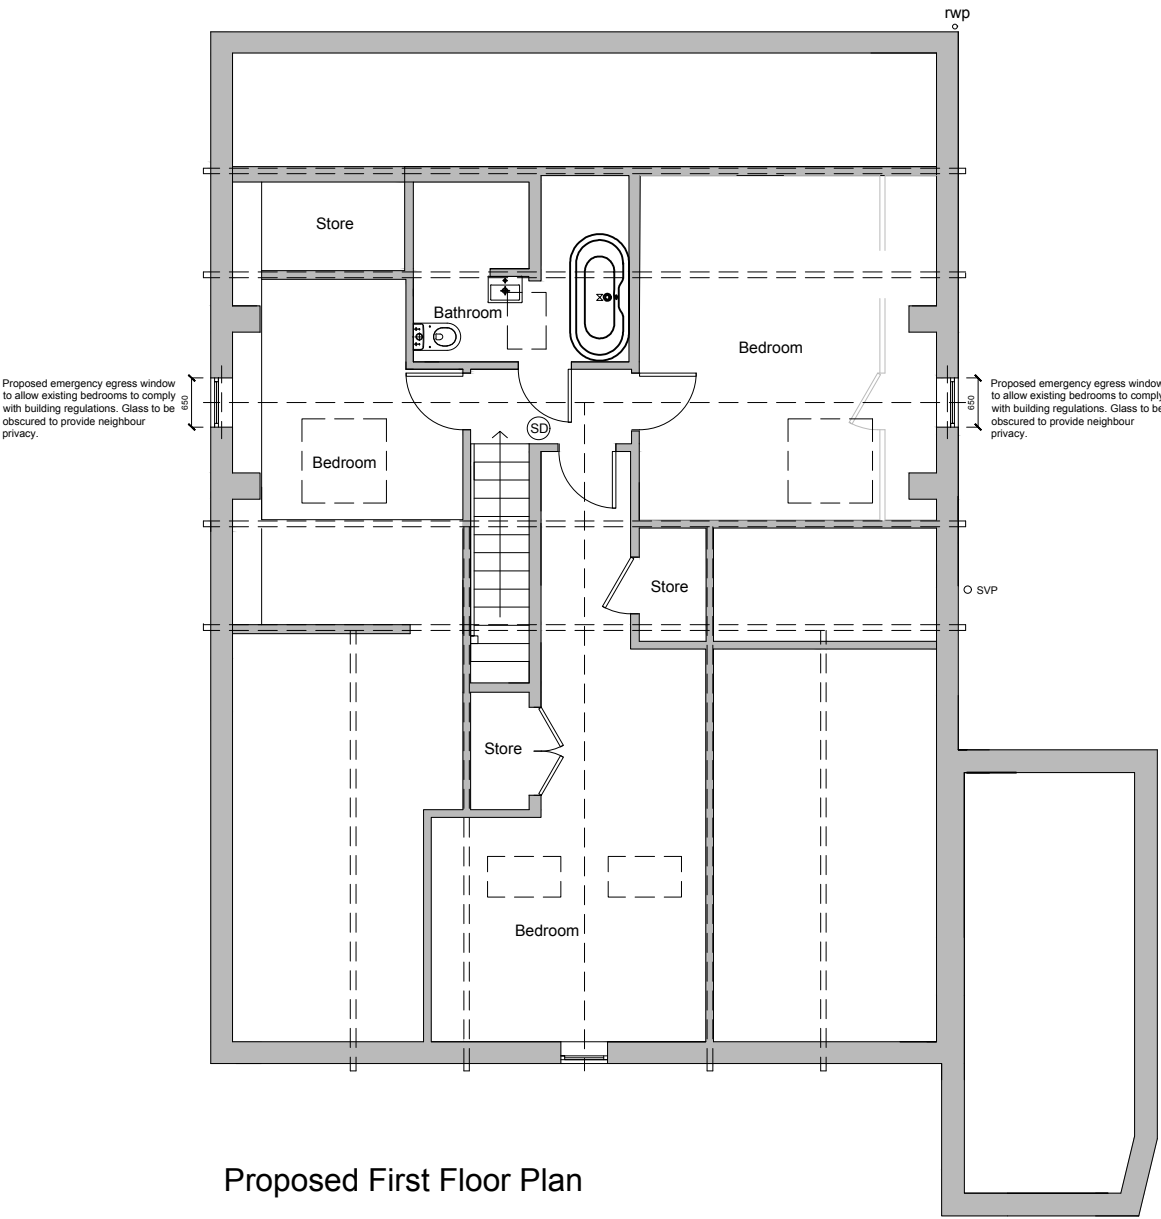


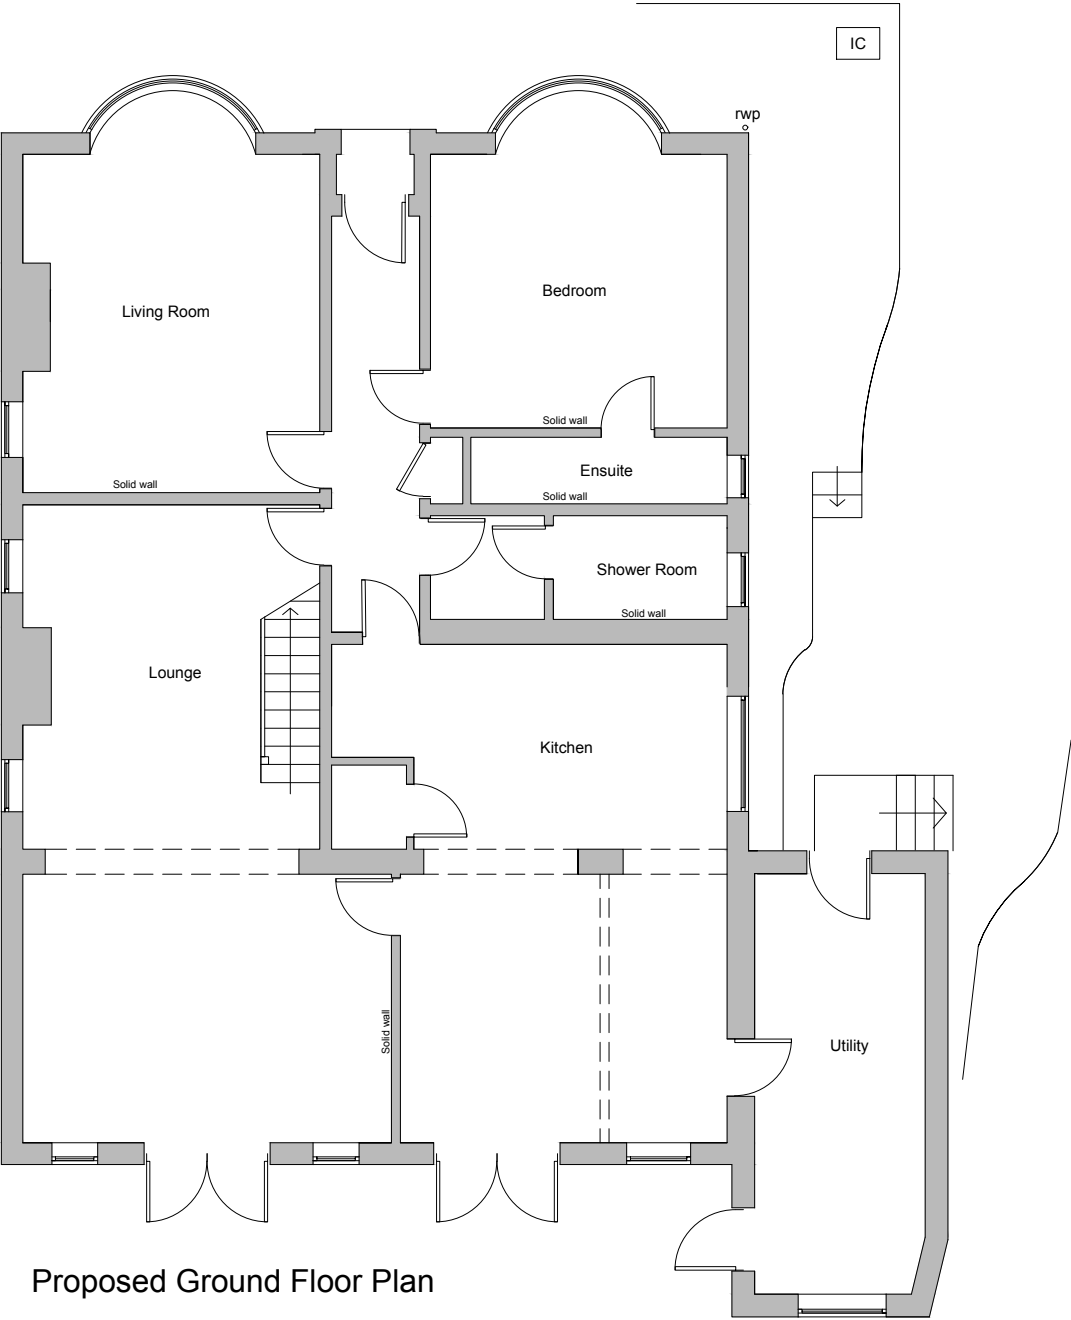

Address:

Mrs Natasha Ross
Rearsby, Primrose Lane, Glossop, Derbyshire,
SK13 8EW

Project:

Proposed first floor windows to the gables to provide a means of egress to existing bedrooms

Title:

Proposed Plans

Scale: 1:100 @ A3

Drawn:
C.K.

Date:
May 2024

Project no.:
3258

Drawing no.:
3258-003



Metric Scale