
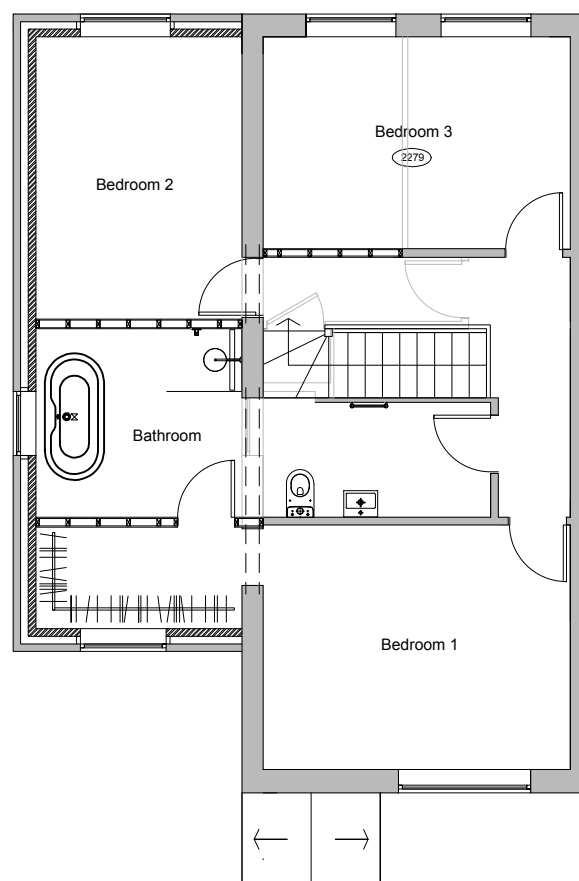


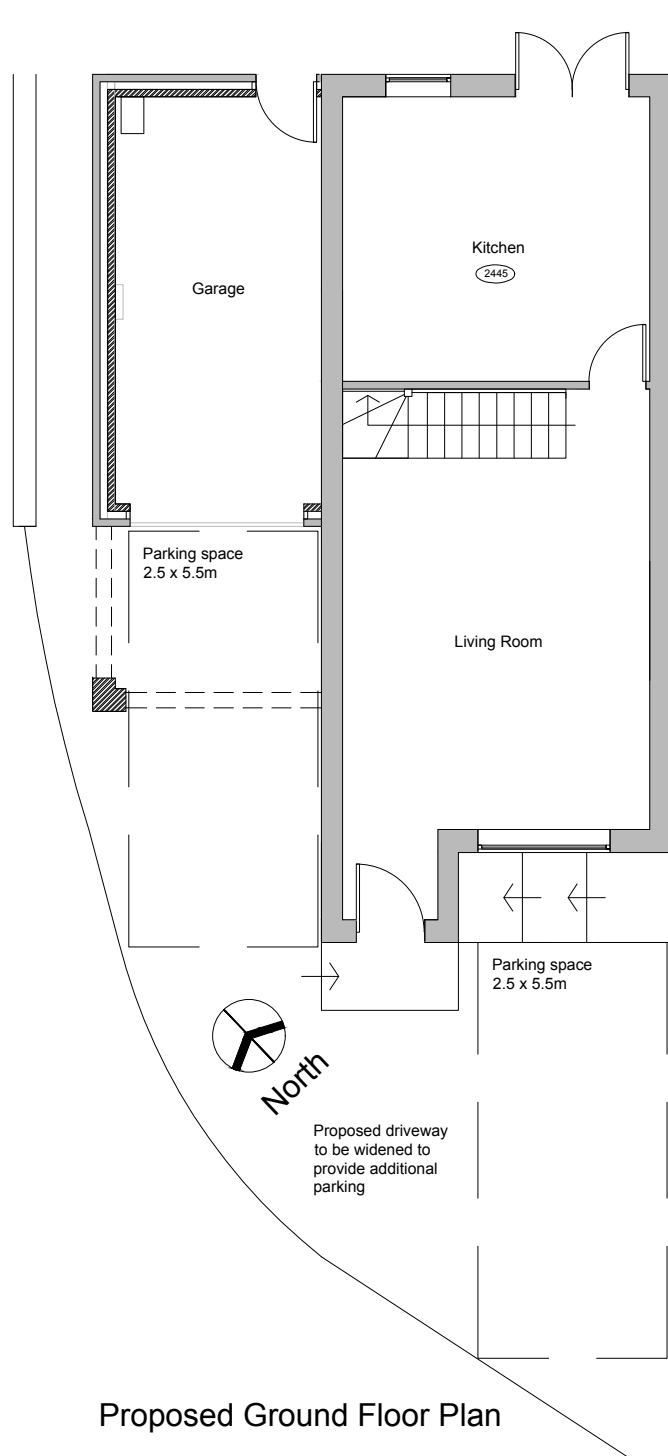

Address:

Mr Joe Houghton
21 Copper Beech Drive, Glossop, Derbyshire
SK13 6DB

Project:
Proposed two storey side extension

Title:
Proposed Plans

Scale: 1:100 @ A3

Drawn: C.K.	Date: May 2024
----------------	-------------------

Project no.: 3268	Drawing no.: 3268-002
----------------------	--------------------------



Metric Scale