

**Exeter House, 12 Terrace Road,
Buxton**

Drawing Title
**Proposed
elevations**

Scale @ A2 1 : 100	Job Number JVD79
------------------------------	----------------------------

Date/Time stamp 02/05/2024 14:22:03	Drafted by GC
---	-------------------------

Client Name
David Busby

Sheet Number

D104


**FOR SCALE DRAWING
PRINT AT 100% A2**





Front - West Proposed
1 : 100



Side - North Proposed
1 : 100

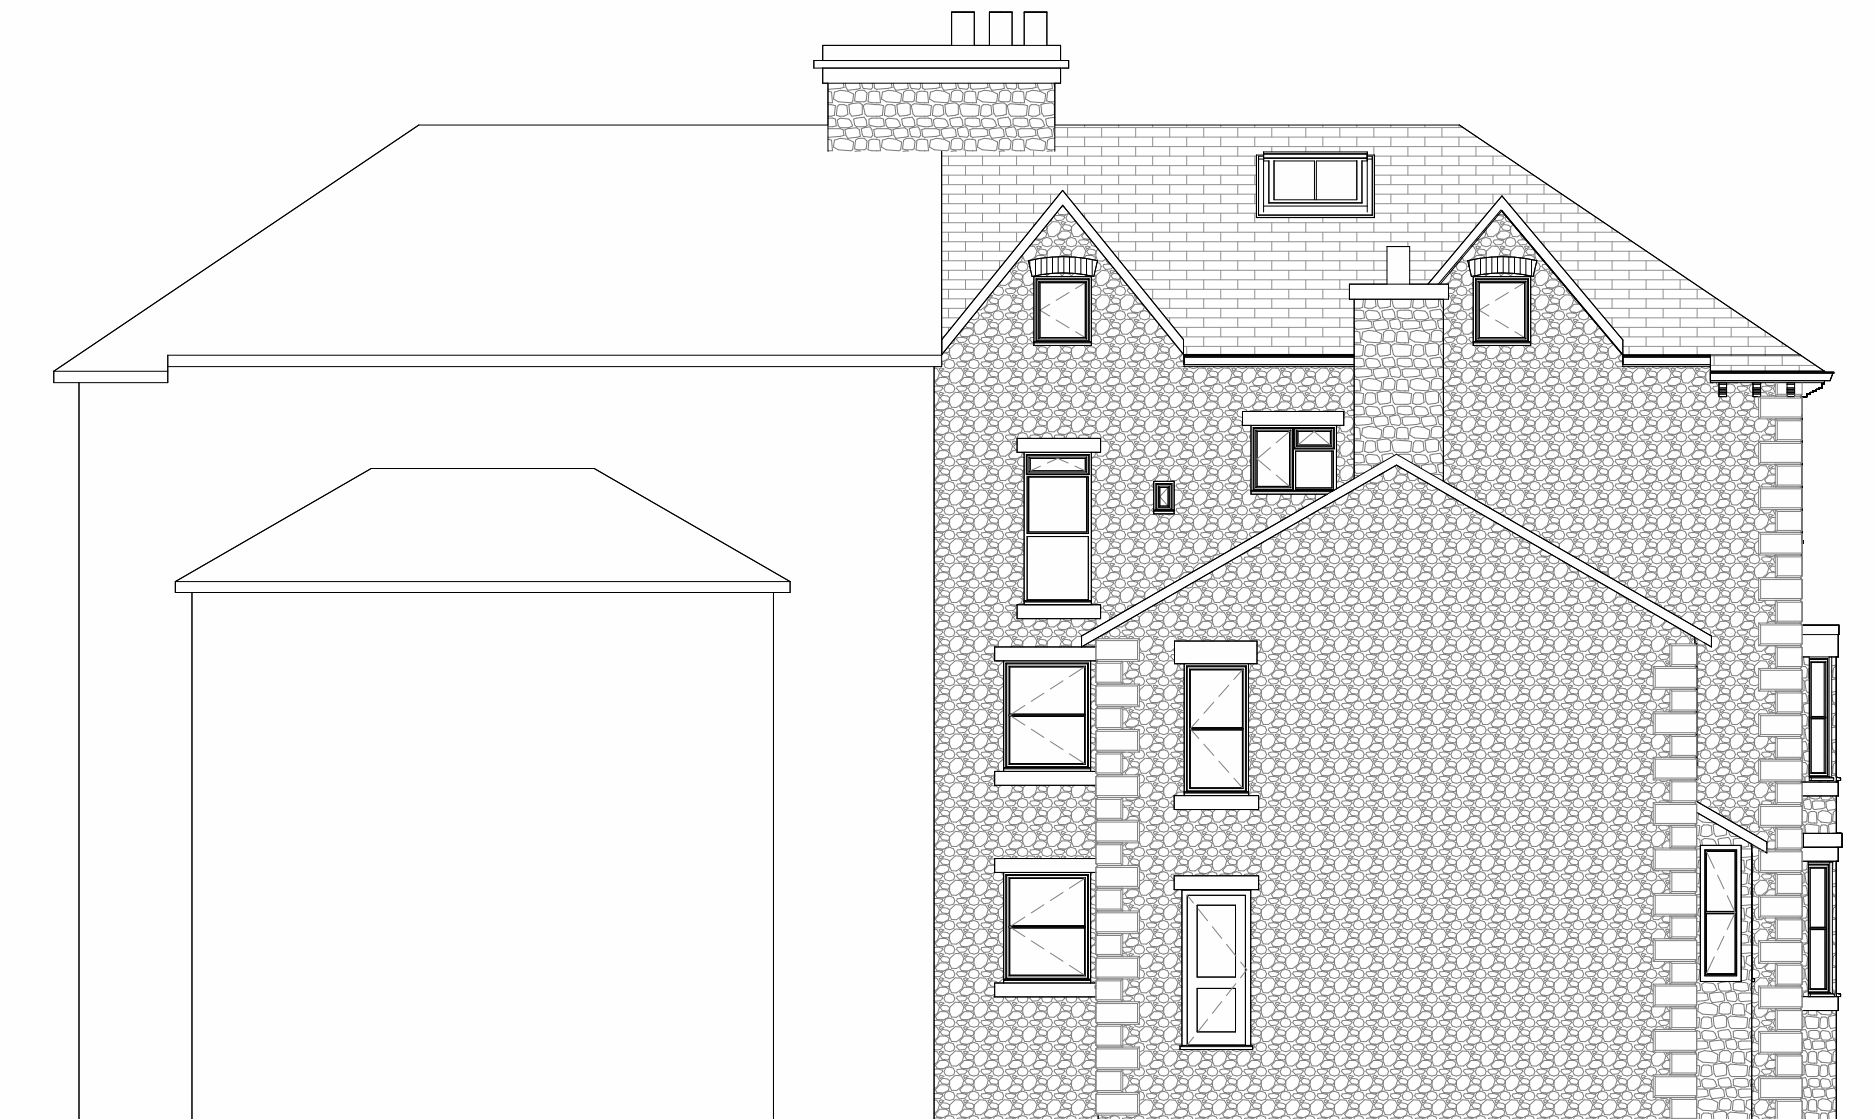

Rear - East Proposed
1 : 100

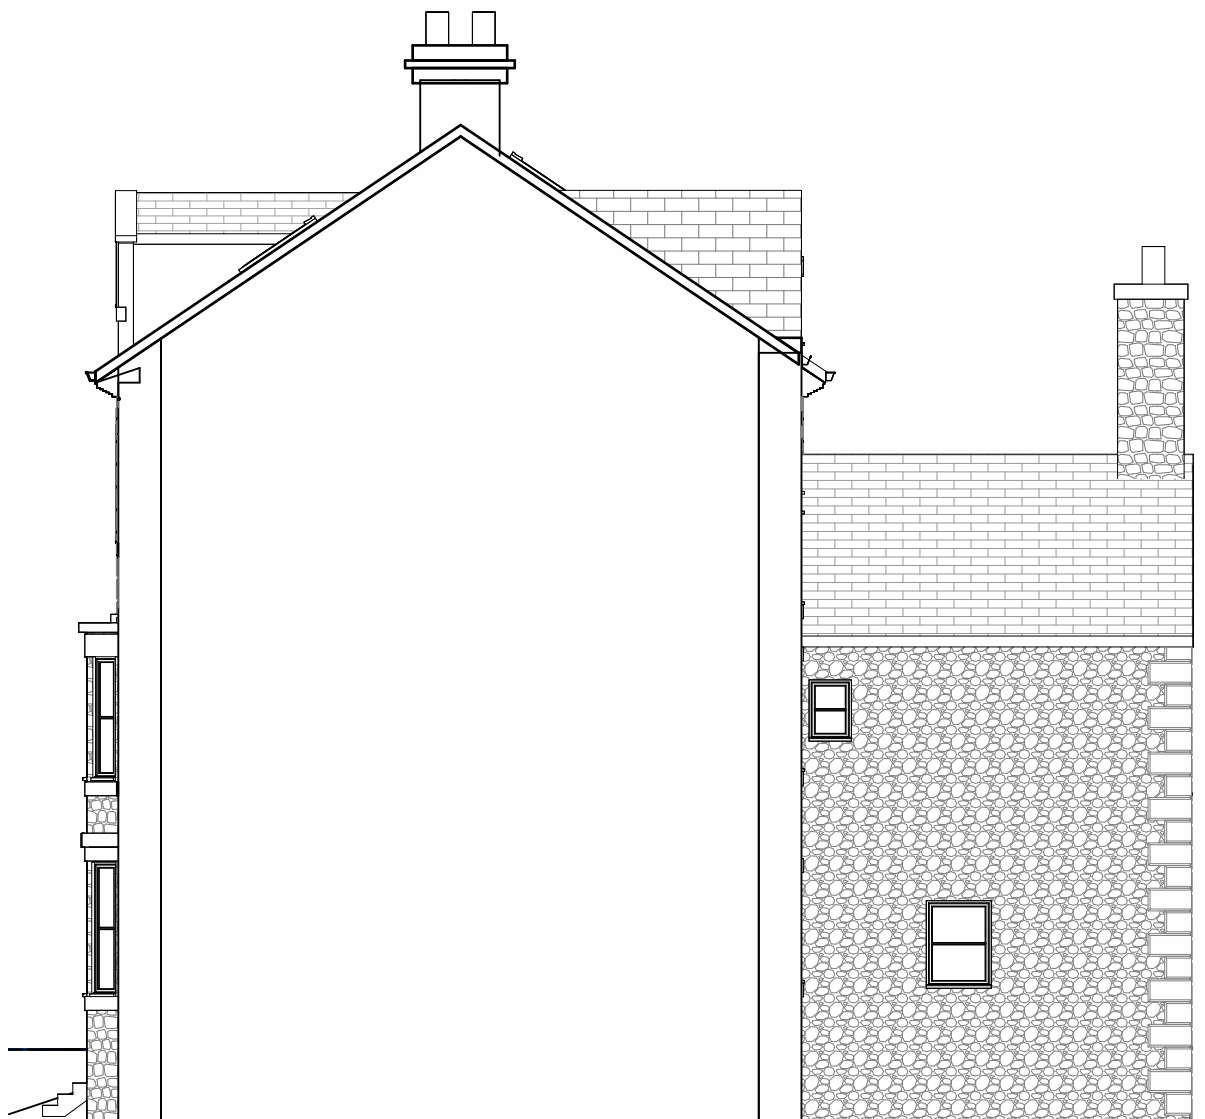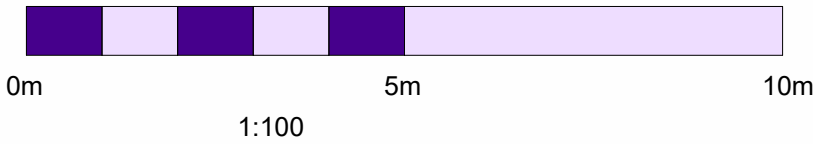

Side - South Proposed
1 : 100