



© 2020 Copyright and Database Rights 2024 OS

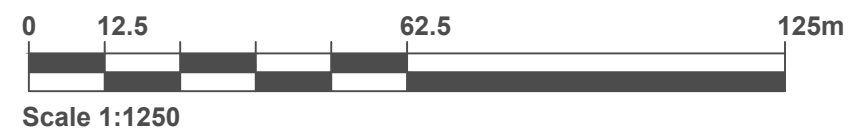

LOCATION PLAN 1:1250



BLOCK PLAN 1:500

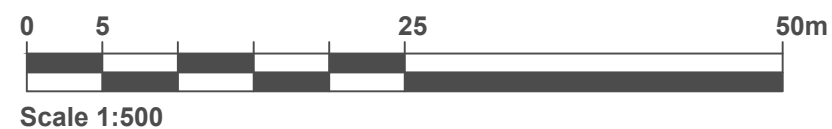

Planning				Site Address: Martin Creasey 84 Church Street, Glossop, SK13 7RN	
Drawing Title: Location and Block Plan					
By Project & Drawing Number: 24.84CS.P05					
Rev: - Scale: 1:100 Sheet size: A3 Date: May 24					
				www.planning-by-design.co.uk rosalind@planning-by-design.co.uk T: 07930866598	