


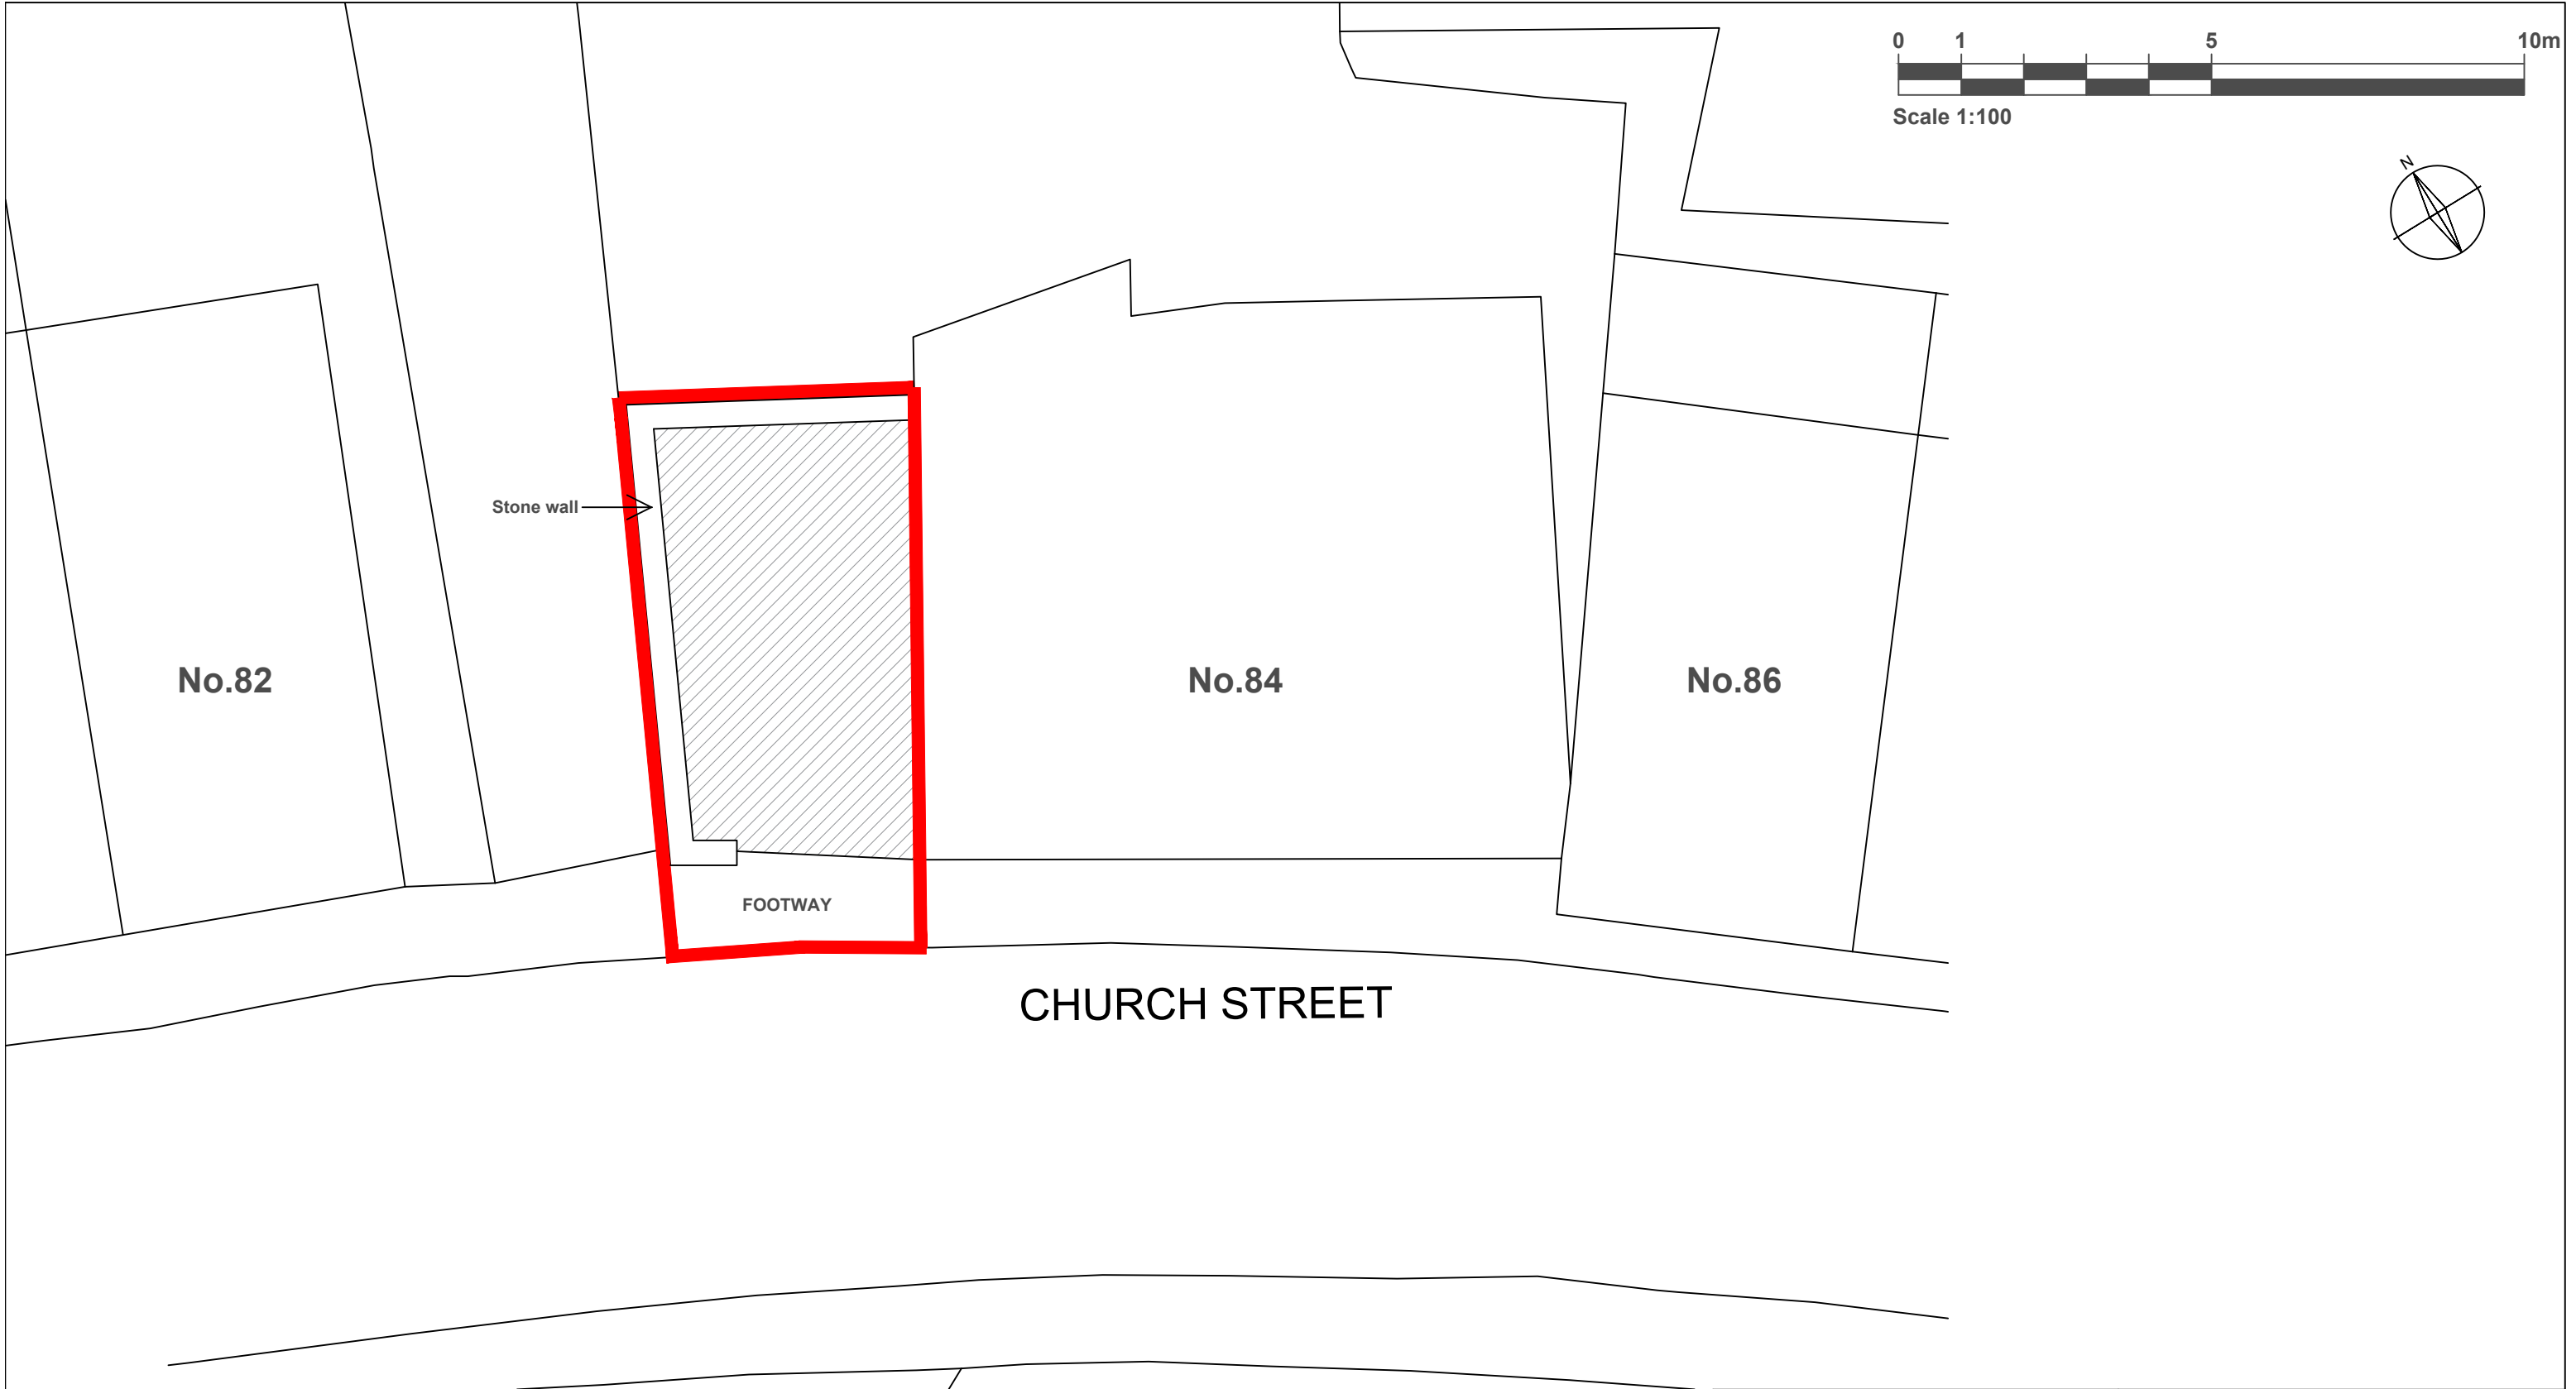

Existing site area: 252sqm

Rev	Date	Description	Drn By
-	-	-	-
-	-	-	-
-	-	-	-

Planning			
Drawing Title: Existing Driveway Plan			
Project & Drawing Number: 24.84CS.P01			
Rev:	Scale:	Sheet size:	Date:
-	1:100	A3	May 24

Site Address:

Martin Creasey
84 Church Street,
Glossop, SK13 7RN



www.planning-by-design.co.uk
rosalind@planning-by-design.co.uk T: 07930866598